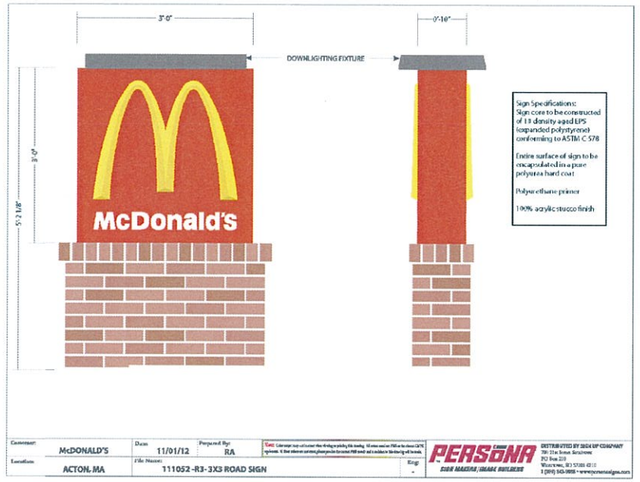

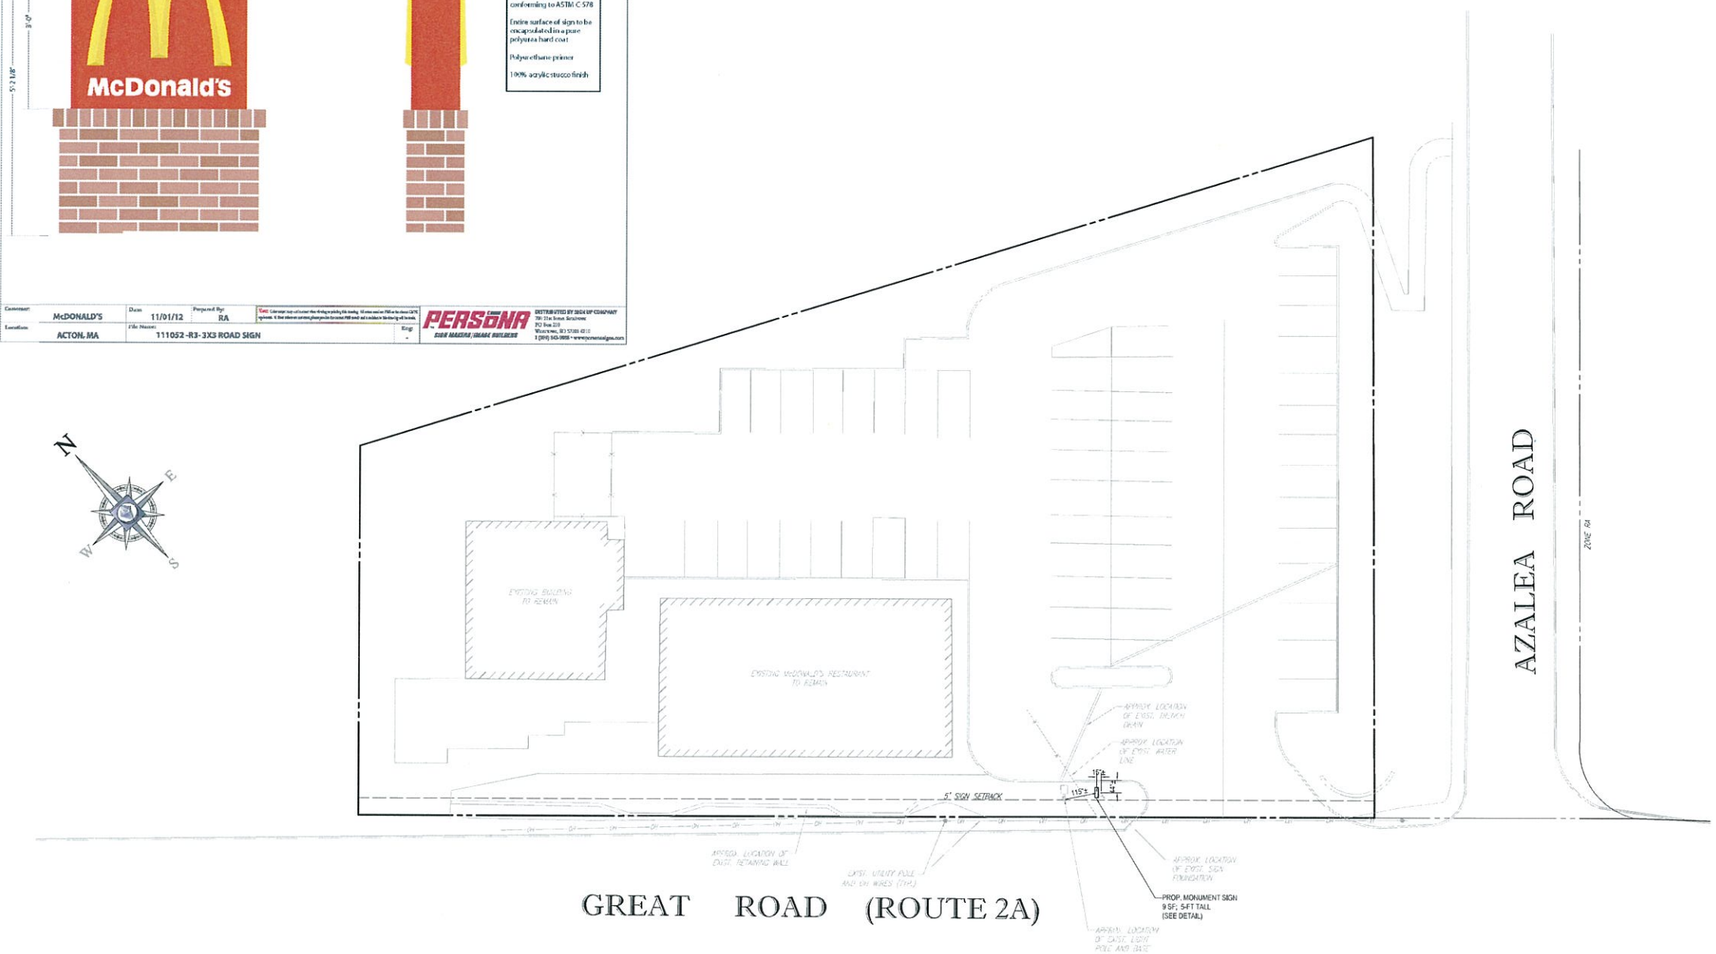

RECEIVED

NOV 6 2012

Town of Acton
Planning Department

CONCEPT LAYOUT PLAN NOTES

1. THIS PLAN HAS BEEN PREPARED BASED ON REFERENCES INCLUDING: GRADING, DRAINAGE, UTILITIES PLAN, PREPARED BY STAMSKI AND MCNARY, INC. DATED 6/7/2006 AND REVISED 8/8/2006
2. EXACT LOCATION OF PROPOSED SIGN MUST BE CONFIRMED AND EVALUATED UPON COMPLETION OF SURVEY.
3. THIS PLAN IS INTENDED FOR CONCEPTUAL REVIEW PURPOSES ONLY. THE EXISTING CONDITIONS SHOWN HEREON ARE BASED UPON INFORMATION THAT WAS SUPPLIED TO OUR OFFICE AT THE TIME OF PLAN PREPARATION, RATHER THAN AN INSTRUMENT SURVEY. ALL PLAN INFORMATION SHALL BE CONSIDERED APPROXIMATE.
4. GC SHALL LOCATE ALL UNDERGROUND UTILITIES IN THE AREA OF WORK PRIOR TO CONSTRUCTION AND NOTIFY ENGINEER IMMEDIATELY IN WRITING IF CONFLICTS EXIST.
5. GC SHALL ENSURE NO PART OF THE PROPOSED SIGN IS LESS THAN 5-FT FROM THE STREET LINE.

PERMIT DRAWING
NOT FOR CONSTRUCTION

811 Know what's below. Call before you dig.

20 10 5 0 20
1"= 20

BOHLER ENGINEERING
352 TURNPIKE ROAD
SOUTHBOROUGH, MA 01772
Phone: (508) 480-9900
Fax: (508) 480-9080
www.BohlerEngineering.com

CIVIL & CONSULTING ENGINEERS
SURVEYORS
PROJECT MANAGERS
ENVIRONMENTAL CONSULTANTS
LANDSCAPE ARCHITECTS

CORPORATE OFFICE:
♦ WARREN, NJ

OFFICES:
♦ SOUTHBOROUGH, MA ♦ CHALFONT, PA
♦ BOWIE, MD ♦ PHILADELPHIA, PA
♦ TOWSON, MD ♦ STERLING, VA
♦ ALBANY, NY ♦ WARRENTON, VA
♦ RONKONKOMA, NY ♦ FORT LAUDERDALE, FL
♦ CENTER VALLEY, PA ♦ TAMPA, FL

THE INFORMATION, DESIGN AND CONTENTS OF THIS PLAN ARE PROPRIETARY AND SHALL NOT BE COPIED OR USED FOR ANY PURPOSE WHATSOEVER WITHOUT THE WRITTEN AUTHORIZATION OF BOHLER ENGINEERING. ONLY APPROVED SIGNED AND SEALED PLANS SHALL BE UTILIZED FOR CONSTRUCTION PURPOSES. © 2008 BOHLER ENGINEERING.

CONSTRUCTION CHECK DATE
CONSTRUCTION CHECK DATE
PROJECT No.: W122003
CAD I.D. #: W122003ca0.dwg

STREET ADDRESS: 55 GREAT ROAD
TOWN: ACTON
STATE: MASSACHUSETTS
COUNTY: MIDDLESEX
REGIONAL DWG. NO: -
PLAN DESCRIPTION: CONCEPT PLAN

STATUS	DATE	BY
DRAWN BY:	10/30/12	MDB
PLAN CHECKED		JAK
AS-BUILT		
SHEET NO.	C-1 1 OF 1	

REV	DATE	DESCRIPTION	BY

J.A. KUCICH
PROFESSIONAL ENGINEER
MASSACHUSETTS LICENSE No. 41539
CONNECTICUT LICENSE No. 20177
RHODE ISLAND LICENSE No. 9616
MAINE LICENSE No. 12563

McDonald's®
THESE PLANS AND SPECIFICATIONS ARE THE PROPERTY OF McDONALD'S CORPORATION AND SHALL NOT BE REPRODUCED WITHOUT THEIR WRITTEN PERMISSION.
NORTHEAST REGION
OFFICE: 690 CANTON STREET
ADDRESS: WESTWOOD, MA

PLAN APPROVALS
SIGNATURE | DATE
APPROVED McDONALD'S AGENT