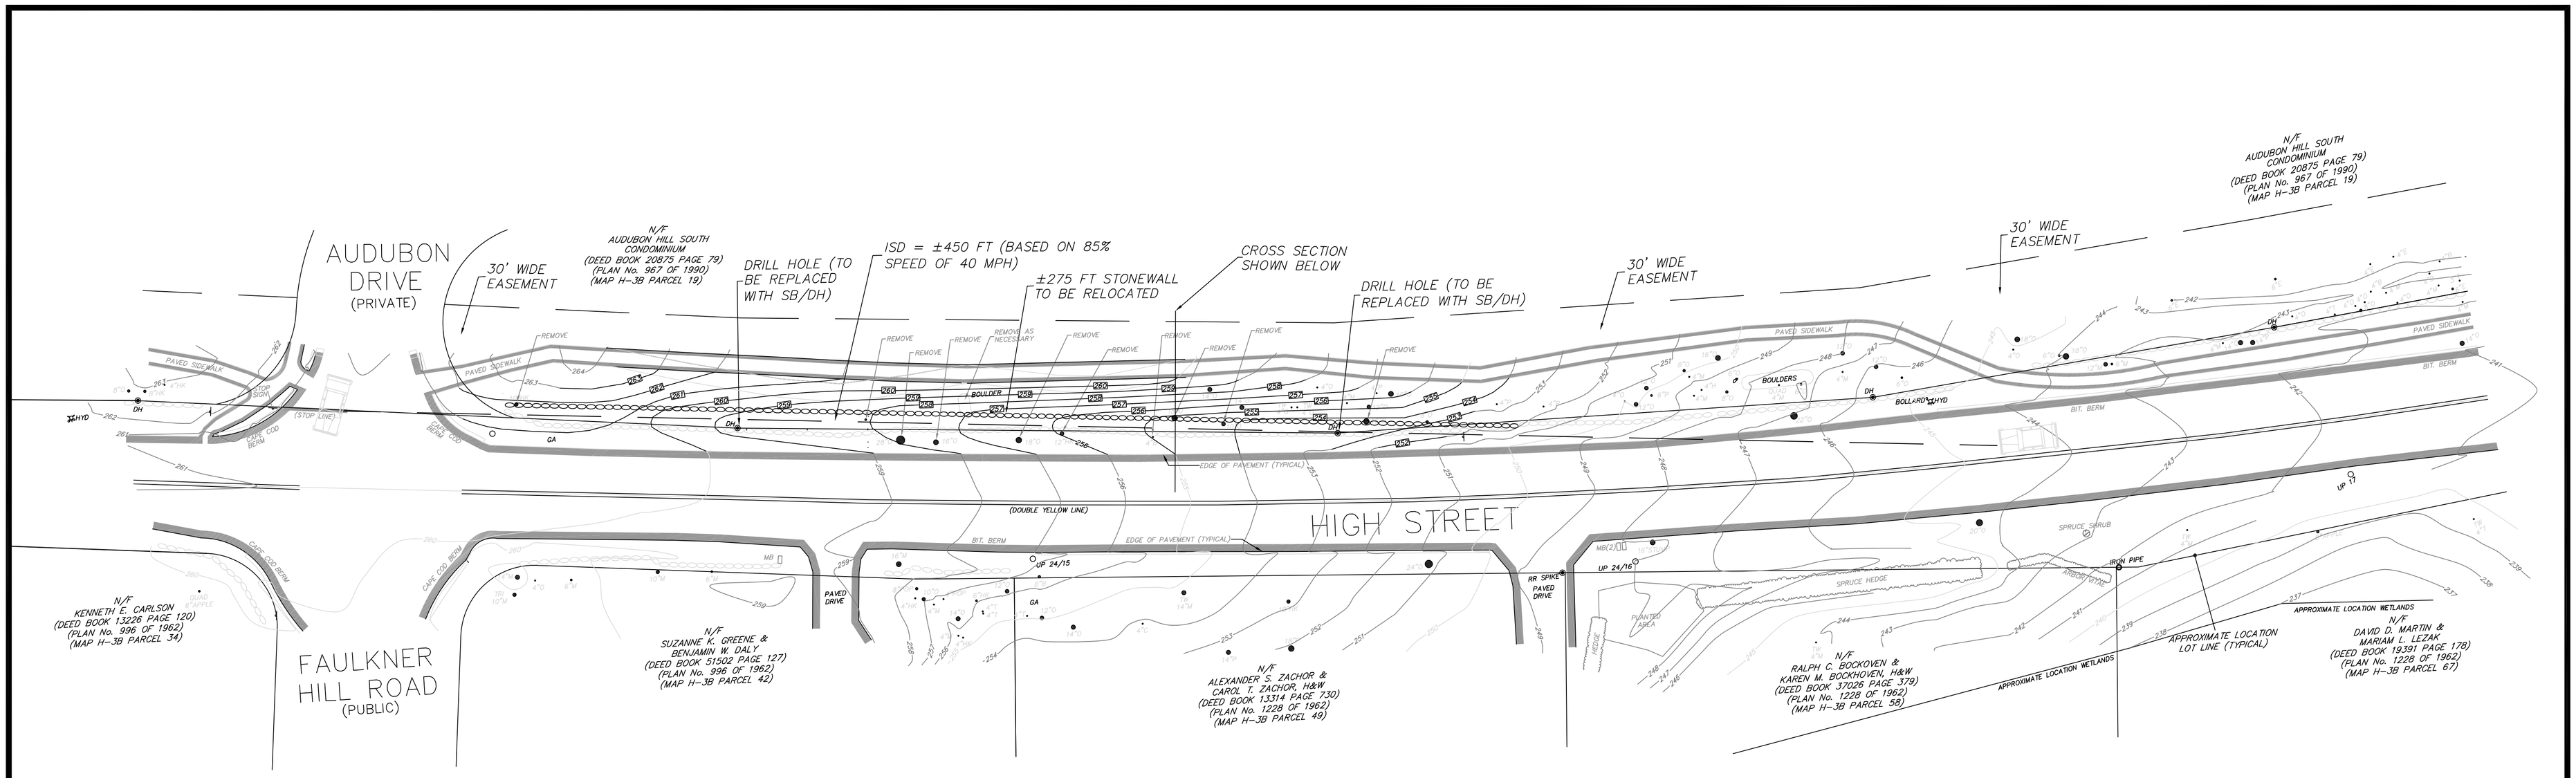

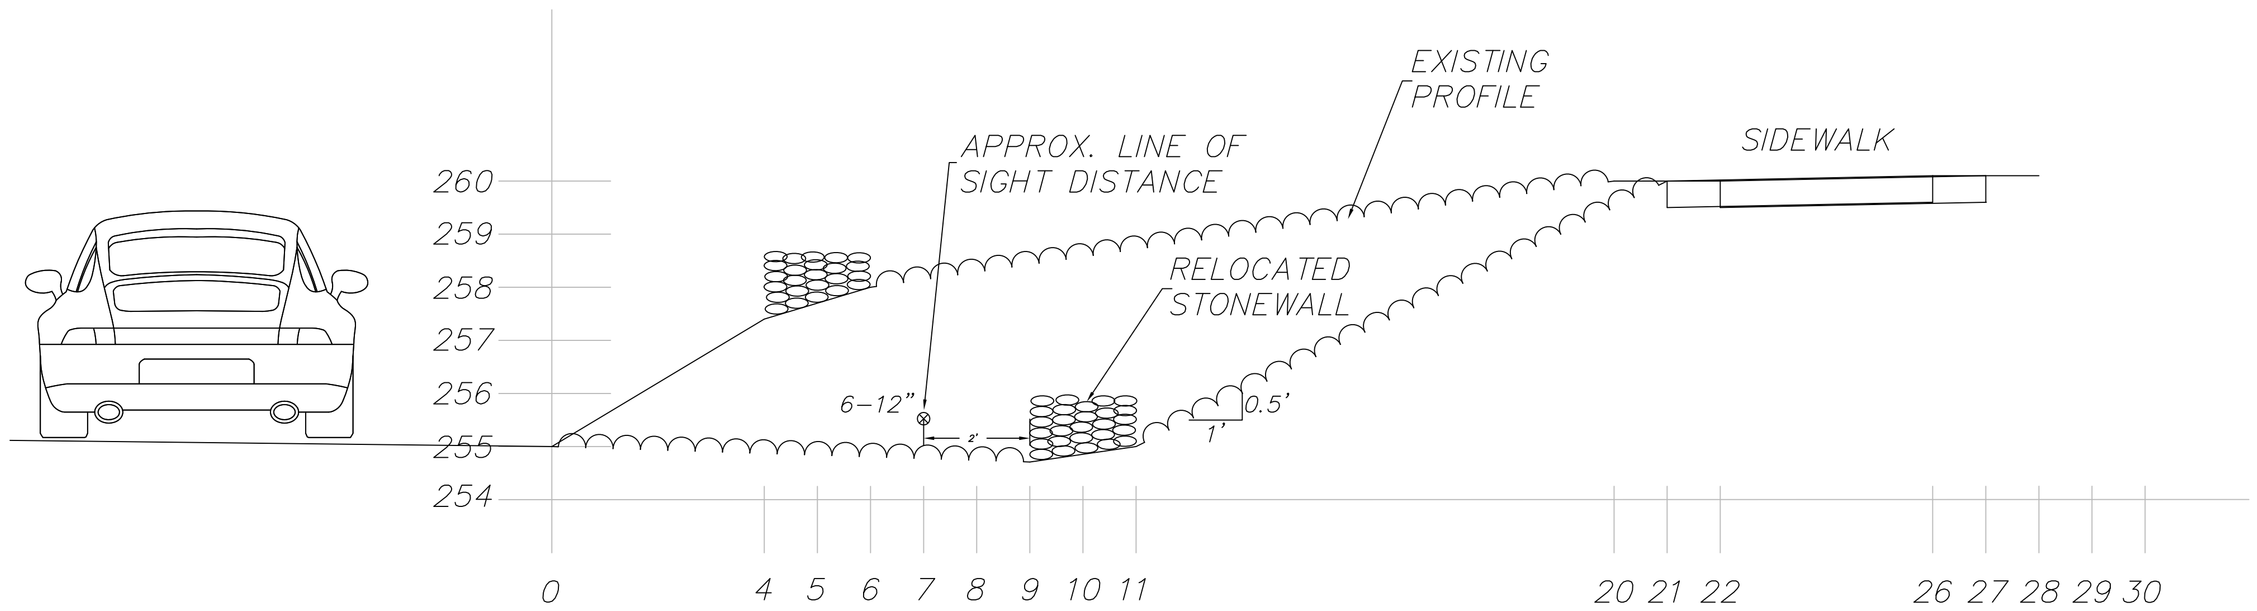

CROSS-SECTION AT 2+84 (NOT TO SCALE)

SURVEY: XXXX	TOWN OF ACTON ENGINEERING DEPARTMENT	
DESIGN: XXXX	HIGH ST AT AUDUBON DR SIDEWALK	
DRAFTING: XXX		
CHECKED: XXXX	RELOCATE STONEWALL	
SCALE: 1" = 20'	DRAWING NO: XXX	DATE: 8/10/2012

Drawing name: P:\Drawings\High Street Sidewalk - Audubon to Parker - S&M\4550work_sight.dwg
Oct 22, 2012 - 13:01pm