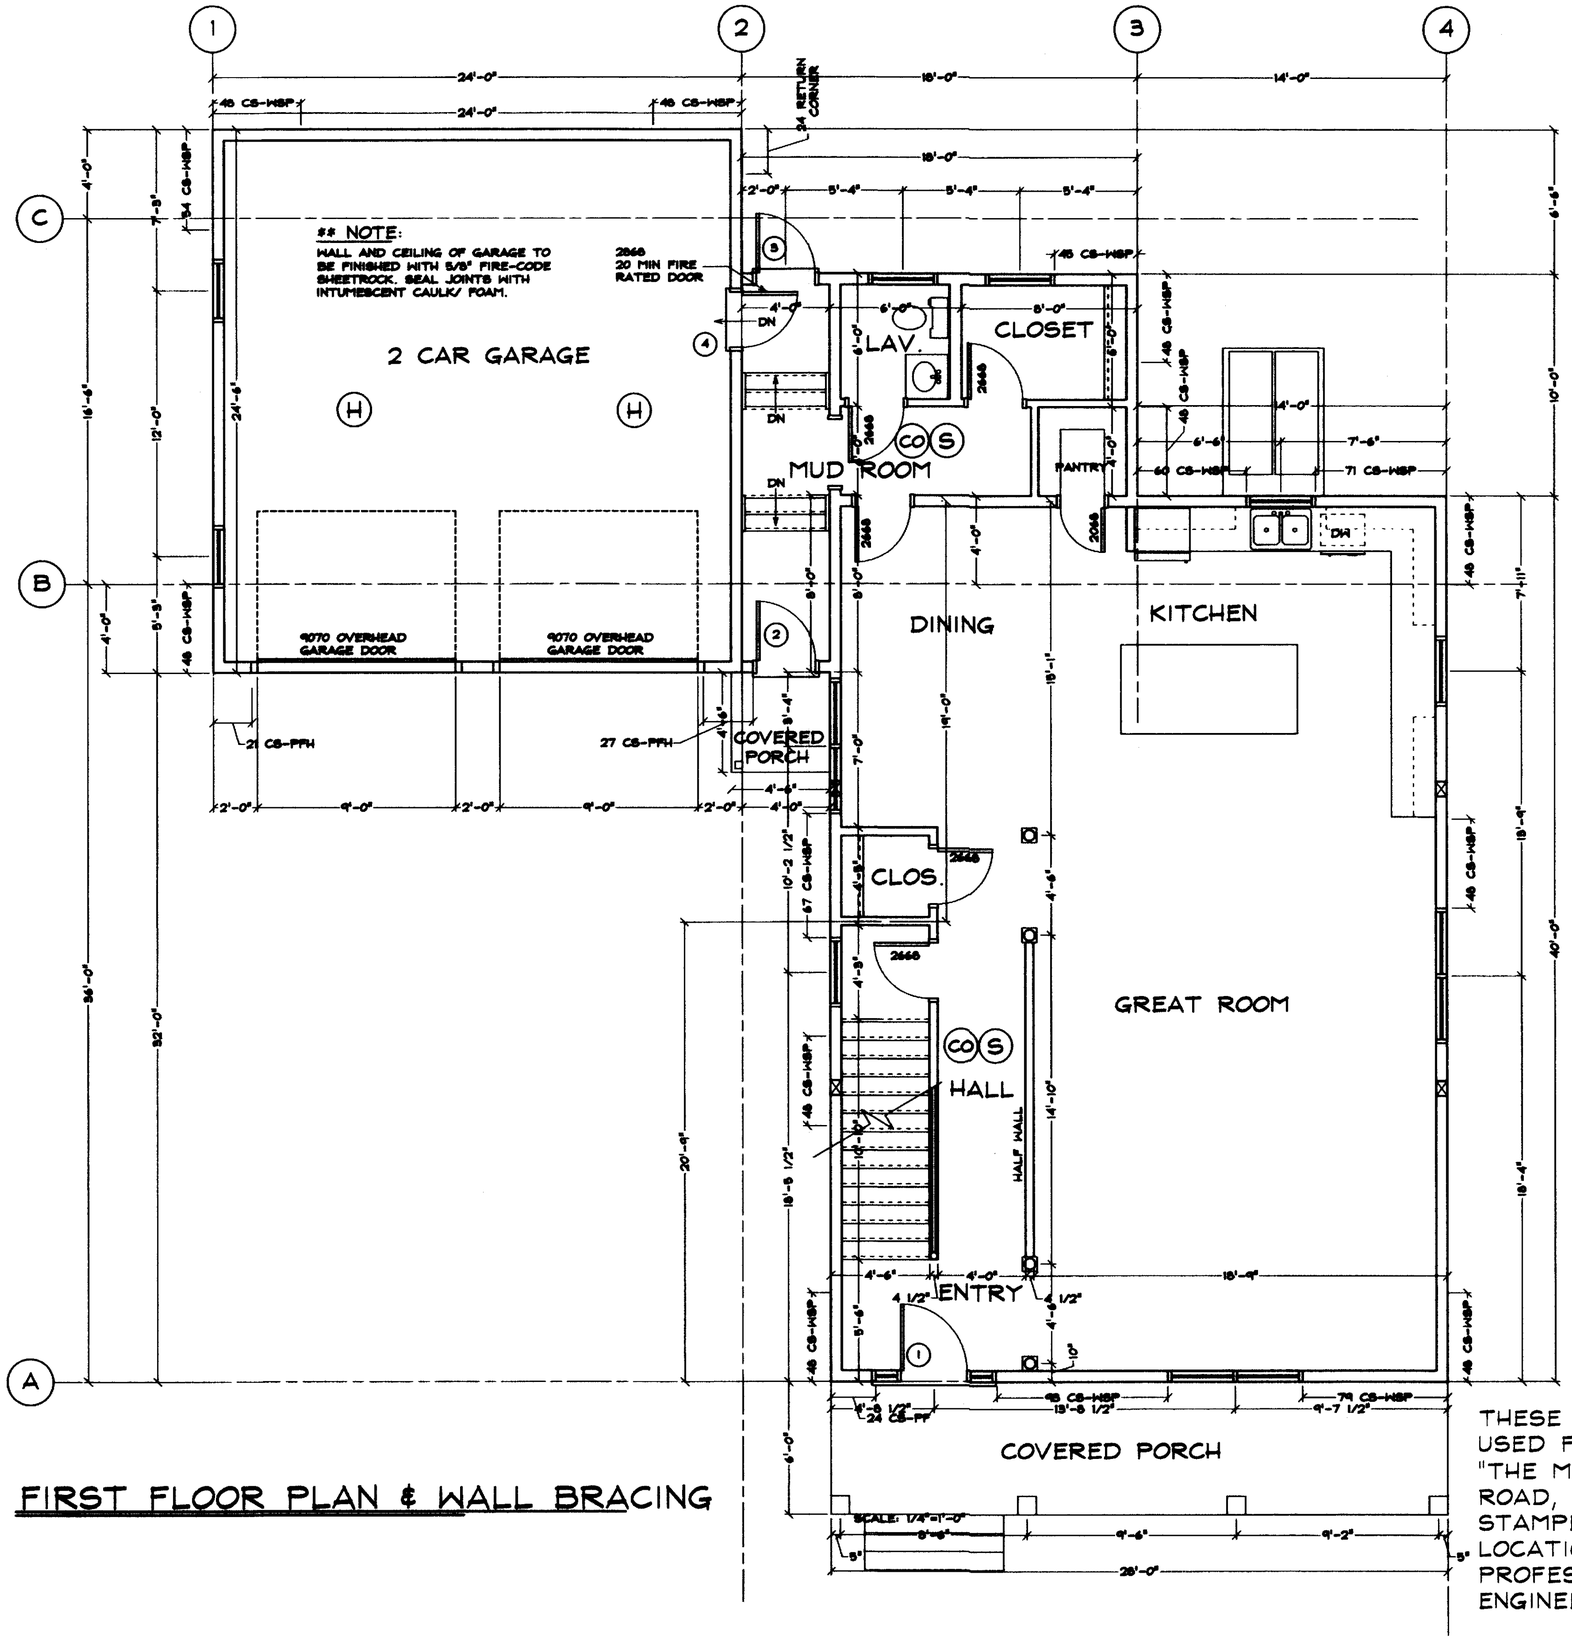

FIRST FLOOR PLAN & WALL BRACING

THESE DRAWINGS ARE ONLY TO BE USED FOR THE DEVELOPMENT AT "THE MEADOWS AT ACTON" 263 GREAT ROAD, ACTON, MA. USE OF THESE STAMPED DRAWINGS AT ANY OTHER LOCATION NULLIFIES THE PROFESSIONAL STAMP AND THE ENGINEERED LUMBER CALCULATIONS.

© COPYRIGHT CONCORD LUMBER CORPORATION 2013

CONCORD LUMBER CORPORATION
LITTLETON LUMBER

REGISTERED ARCHITECT JANE E GROVER NO. 30539 ACTON MASSACHUSETTS COMMONWEALTH OF MASSACHUSETTS

ACTON MANAGEMENT - THE MEADOWS AT ACTON
GREEK REVIVIAL-Alt.#2 263 GREAT ROAD, ACTON, MA

FIRST FLOOR PLAN & WALL BRACING

DRAWN : PJB	CHECKED : JBG
DATE : 02-14-2013	
SCALE : 1/4" = 1'-0"	
JOB NO. : 12D8-28	
CONSTRUCTION DRAWING	

A-4