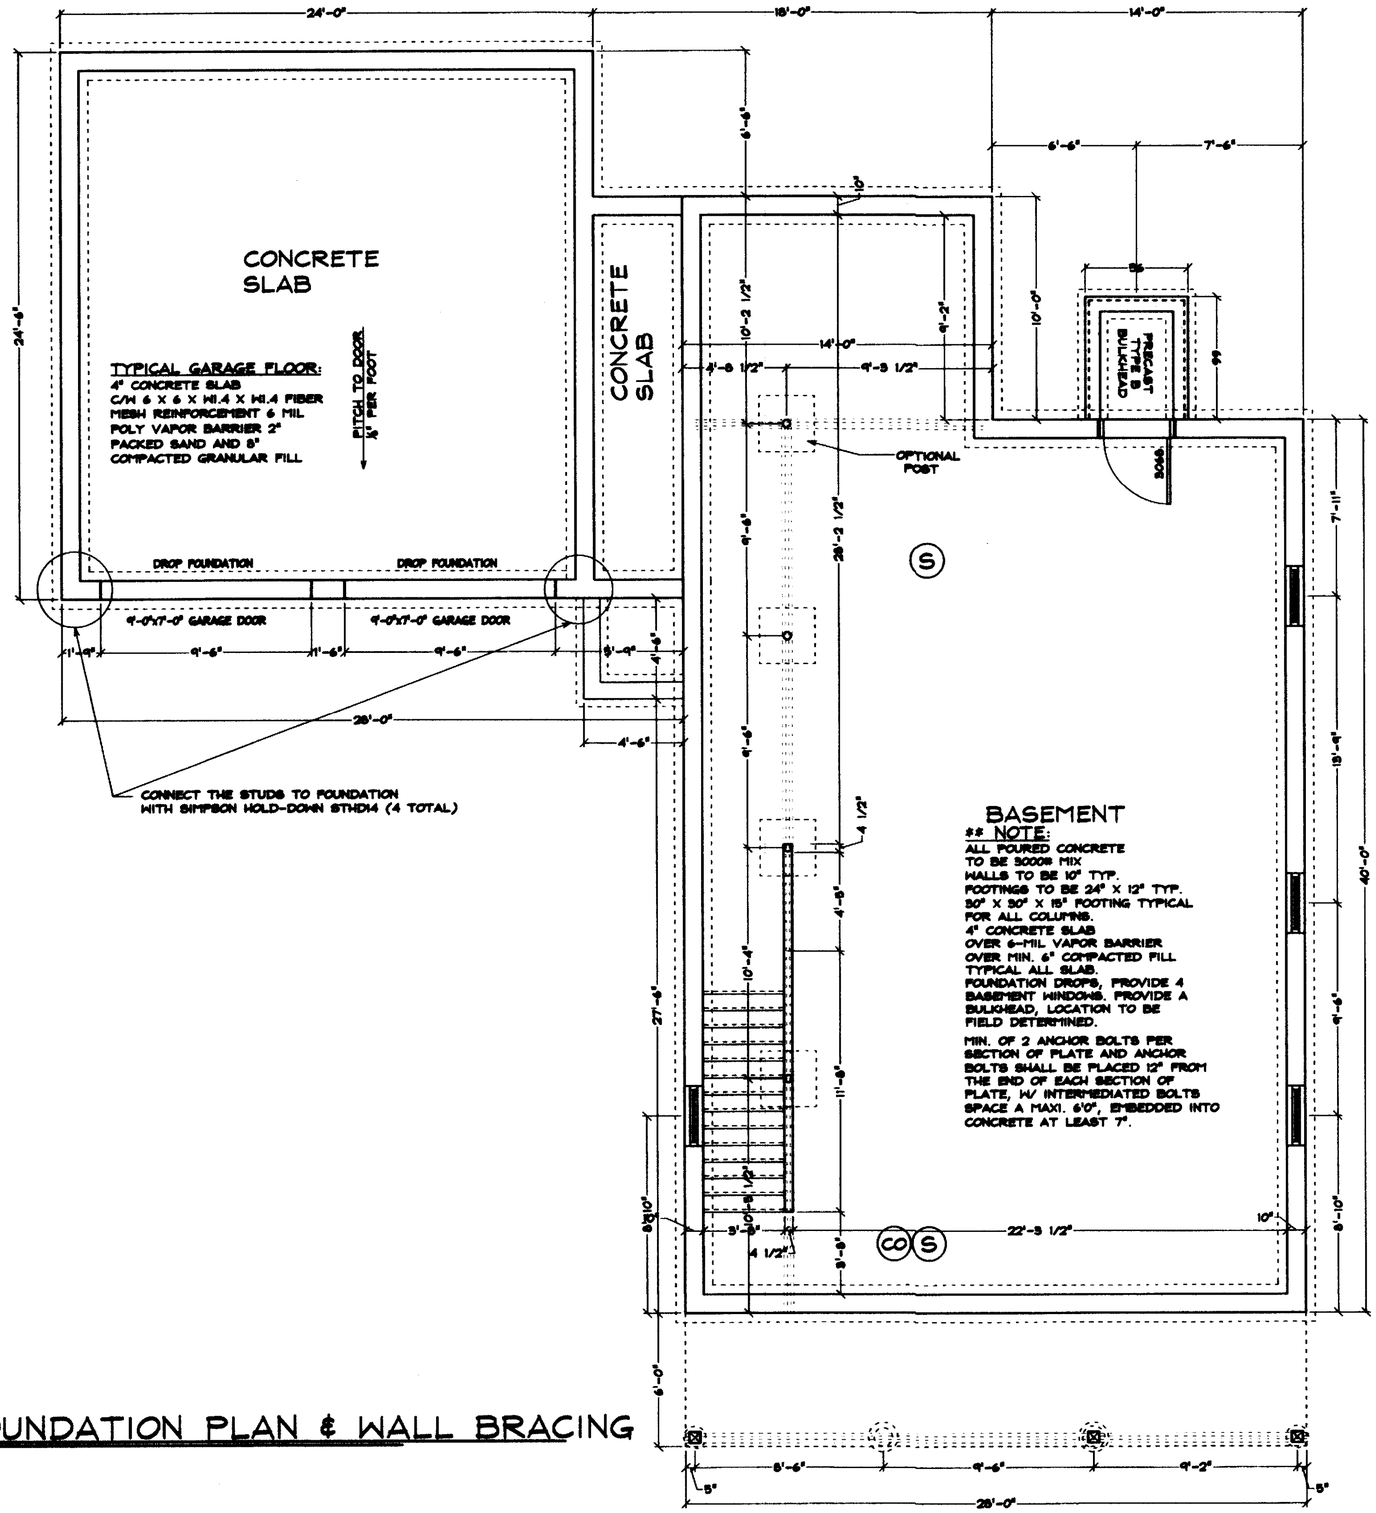

FOUNDATION PLAN & WALL BRACING

THESE DRAWINGS ARE ONLY TO BE USED FOR THE DEVELOPMENT AT "THE MEADOWS AT ACTON" 263 GREAT ROAD, ACTON, MA. USE OF THESE STAMPED DRAWINGS AT ANY OTHER LOCATION NULLIFIES THE PROFESSIONAL STAMP AND THE ENGINEERED LUMBER CALCULATIONS.

© COPYRIGHT CONCORD LUMBER CORPORATION 2013

CONCORD LUMBER CORPORATION
LATTLETON LUMBER

REGISTERED ARCHITECT
JANE E GROVER
NO. 30539
ACTON
MASSACHUSETTS
COMMONWEALTH OF MASSACHUSETTS

ACTON MANAGEMENT - THE MEADOWS AT ACTON
GREEK REVIVAL-Alt.#2 263 GREAT ROAD, ACTON, MA

FOUNDATION PLAN & WALL BRACING

DRAWN :	CHECKED :
PJB	JBS
DATE :	02-14-2013
SCALE :	1/4" = 1'-0"
JOB NO. :	12DB-28
CONSTRUCTION DRAWING	

A-3