THESE DRAWINGS ARE ONLY TO BE USED FOR THE DEVELOPMENT AT "THE MEADOWS AT ACTON" 263 GREAT ROAD, ACTON, MA. USE OF THESE STAMPED DRAWINGS AT ANY OTHER LOCATION NULLIFIES THE PROFESSIONAL STAMP AND THE ENGINEERED LUMBER CALCULATIONS.

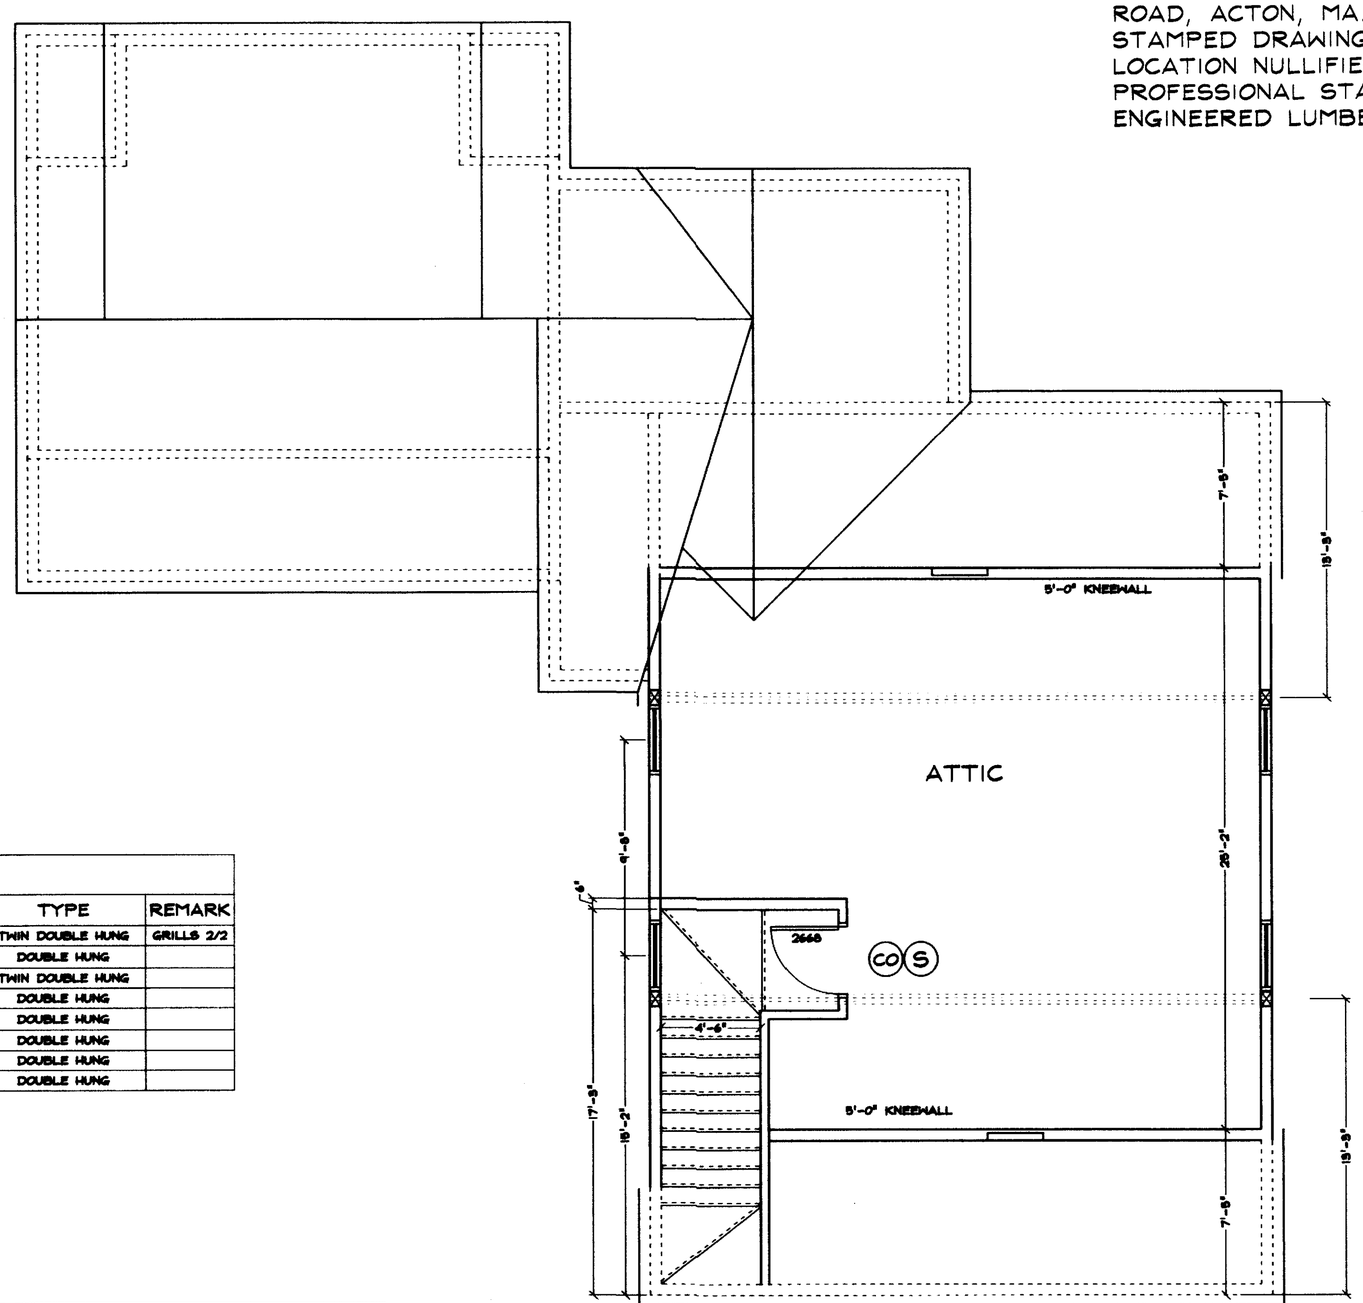

THIRD FLOOR / ROOF PLAN

**NOTE:
WINDOW SCHEDULE IS BASED ON SILVERLINE WINDOWS

WINDOW SCHEDULE						
LABEL	SERIES	SIZE	QUANTITY	R.O.	TYPE	REMARK
A	3002	2/10X3/2-2		72 X 65 1/4	TWIN DOUBLE HUNG	GRILLS 2/2
B	3001	2/10X4/6		36 1/4 X 57 1/4	DOUBLE HUNG	
C	3002	2/10X4/6-2		72 X 57 1/4	TWIN DOUBLE HUNG	
D	3001	2/4X4/6		30 1/4 X 57 1/4	DOUBLE HUNG	
E	3001	2/4X3/10		30 1/4 X 49 1/4	DOUBLE HUNG	
F	3001	2/10X3/10		36 1/4 X 49 1/4	DOUBLE HUNG	
G	3001	2/10X3/2		36 1/4 X 41 1/4	DOUBLE HUNG	
H	3001	2/8X3/10		34 1/4 X 49 1/4	DOUBLE HUNG	

DOOR SCHEDULE					
LABEL	LOCATION	TYPE	MFR & NO.	R.O.	REMARKS
1	FRONT ENTRANCE	SIDELITE, LH INSWING, SIDELITE	1280-3680-1280	65 1/2 X 82 1/2	UNIT DIM. W/ 1-1/16" X 3-1/2" FLAT CASING
2	SIDE ENTRANCE	4 LITE INSWING DOOR	THERMA-TRU	34 1/2 X 82 1/2	
3	REAR ENTRANCE	4 LITE OUTSWING DOOR	THERMA-TRU	34 1/2 X 81 1/2	
4	GARAGE	INSWING STEEL DOOR	THERMA-TRU	34 1/2 X 82 1/2	20 MIN RATED STEEL DOOR
	INTERIOR DOORS	ROMAN ARCH MASONITE DOOR	DIVINE DOOR	SIZE AS SHOWN ON PLAN	

© COPYRIGHT CONCORD LUMBER CORPORATION 2013

NO.	REVISIONS

CONCORD LUMBER CORPORATION
LITTLETON LUMBER
ARCHITECTURE DEPARTMENT
P.O. BOX 1000 • 8 CHURCH WAY • LITTLETON, MA. 01460
Tel: (978) 486-0701 FAX: (978) 486-0702

REGISTERED ARCHITECT
JANE E GROVER
NO. 30539
ACTON
MASSACHUSETTS
COMMONWEALTH OF MASSACHUSETTS

ACTON MANAGEMENT - THE MEADOWS AT ACTON
GREEK REVIVIAL-Alt.#2 263 GREAT ROAD, ACTON, MA

THIRD/ ATTIC FLOOR PLAN

DRAWN :	CHECKED :
PJB	JBG
DATE :	02-14-2013
SCALE :	1/4" = 1'-0"
JOB NO. :	12D8-28
CONSTRUCTION DRAWING	

A-6