SOUTH ELEVATION: 1/8" = 1'- 0"

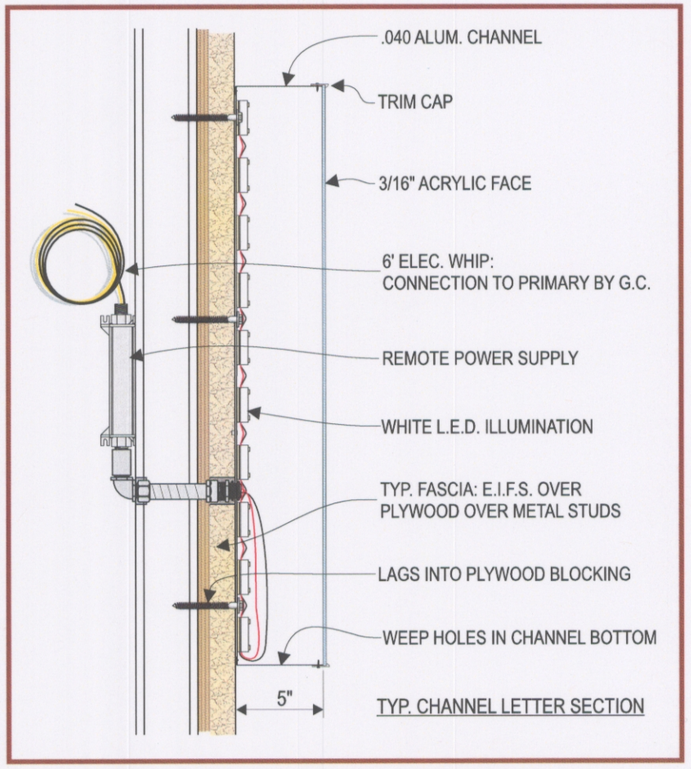


TYP. CHANNEL LETTER SECTION

INTERNALLY ILLUMINATED CHANNEL LETTERS
& MOTHER BREAD LOGO

LETTERS:
- (#2447 WHITE) 3/16" ACRYLIC FACES WITH (230-22 MATTE BLACK) VINYL BORDERS

MOTHER BREAD LOGO:
- (CLEAR) 3/16" ACRYLIC FACE BACKSPRAYED PMS 1355u
- (BLACK 230-22) VINYL LOGO DETAIL

ALL:
- (BLACK) 1" TRIM CAP
- (BLACK) .040 ALUM. RETURNS, 5" DEEP
- .040 ALUM. LETTER BACKS
- (WHITE) L.E.D. ILLUMINATION
- LOW VOLTAGE POWER SUPPLIES
- U.L. AND MFG. LABELS
- WEEP HOLES REQUIRED

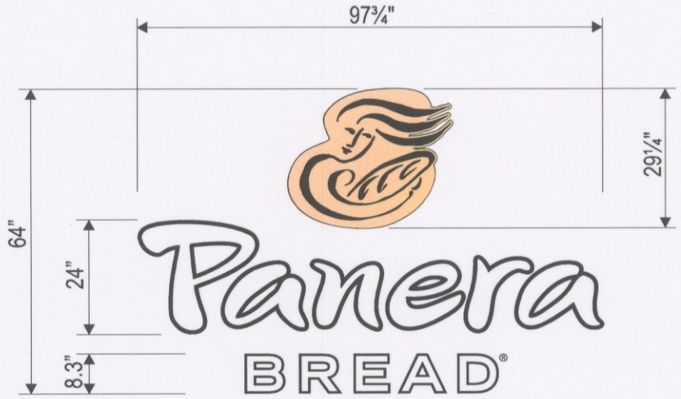


SIGN ELEVATION: 3/8" =1'- 0"  43.44 sq.ft.

ARTWORK EXCLUSIVE PROPERTY OF

SINCE 1917

MANDEVILLE SIGN
making your mark.

676 GEORGE WASHINGTON HIGHWAY
LINCOLN, RI 02865-4255

PHONE 401-334-9100  FAX 401-334-7799

WEB www.mandevillesign.com

APPROVALS
Signatures Required Before Release to Production

Engineering
BY  DATE

Sales
BY  DATE

Estimating
BY  DATE

Production
BY  DATE

Quality Control
BY  DATE

VM PRODUCT NUMBER(S)

REVISIONS

| NO. | BY | DESCRIPTION | DATE |
|---|---|---|---|
| 1 | WD | new awning version | 02/14/13 |
| 2 | WD | remove sign and parapet | 02/22/13 |
| 3 | WD | complete re-design | 05/09/13 |
| 4 | WD | add compass designation | 05/10/13 |
| 5 | | | |
| 6 | | | |
| 7 | | | |
| 8 | | | |
| 9 | | | |
| 10 | | | |
| 11 | | | |
| 12 | | | |

DO NOT SCALE DRAWING

CLIENT
Panera BREAD®

STORE NUMBER #1718

252 MAIN STREET
ACTON, MA
LOCATION

#24127-1
WORK ORDER NUMBER(S)

PROJECT MANAGER BOB M.

CHECKED BY  DATE  ARTIST GL  DATE 01/07/13

X-002b-V3
DRAWING NAME