LAST SAVED BY: CGH 4/19/2013 4:25 PM

PLAN
SCALE: 1"=40'

PLAN
SCALE: 1"=40'

NO	SUBMISSIONS/REVISIONS	APP'D	DATE
	SUBMISSION TO THE CONSERVATION COMISSION	JH	4/19

DESIGNED BY: JH
CAD DSGNR: CGH
CAD: CGH CHECKED BY: RGP
DATE:
APPROVED BY: JH
APPR. DATE:
PROJECT NO: 12254E

COMMONWEALTH OF MASSACHUSETTS
JAMES V HOYT
CIVIL
No. 46891
REGISTERED PROFESSIONAL ENGINEER
4-19-13

WRIGHT-PIERCE
Engineering a Better Environment
Offices Throughout New England
888.621.8156 | www.wright-pierce.com

ACTON WATER DISTRICT
RAW WATER TRANSMISSION MAIN
HIGH STREET WATER MAIN REPLACEMENT
ACTON, MASSACHUSETTS

PLAN VIEW: SCHOOL STREET

DRAWING
C-3

G:\DWGS\MA\ACTON\12254-SACTONWTP\12254D-FD\CIV\12254DC-3.DWG | 12254dC-3 | 1:10.1236 | ----- | 4/19/2013 4:28:44 PM | CGH

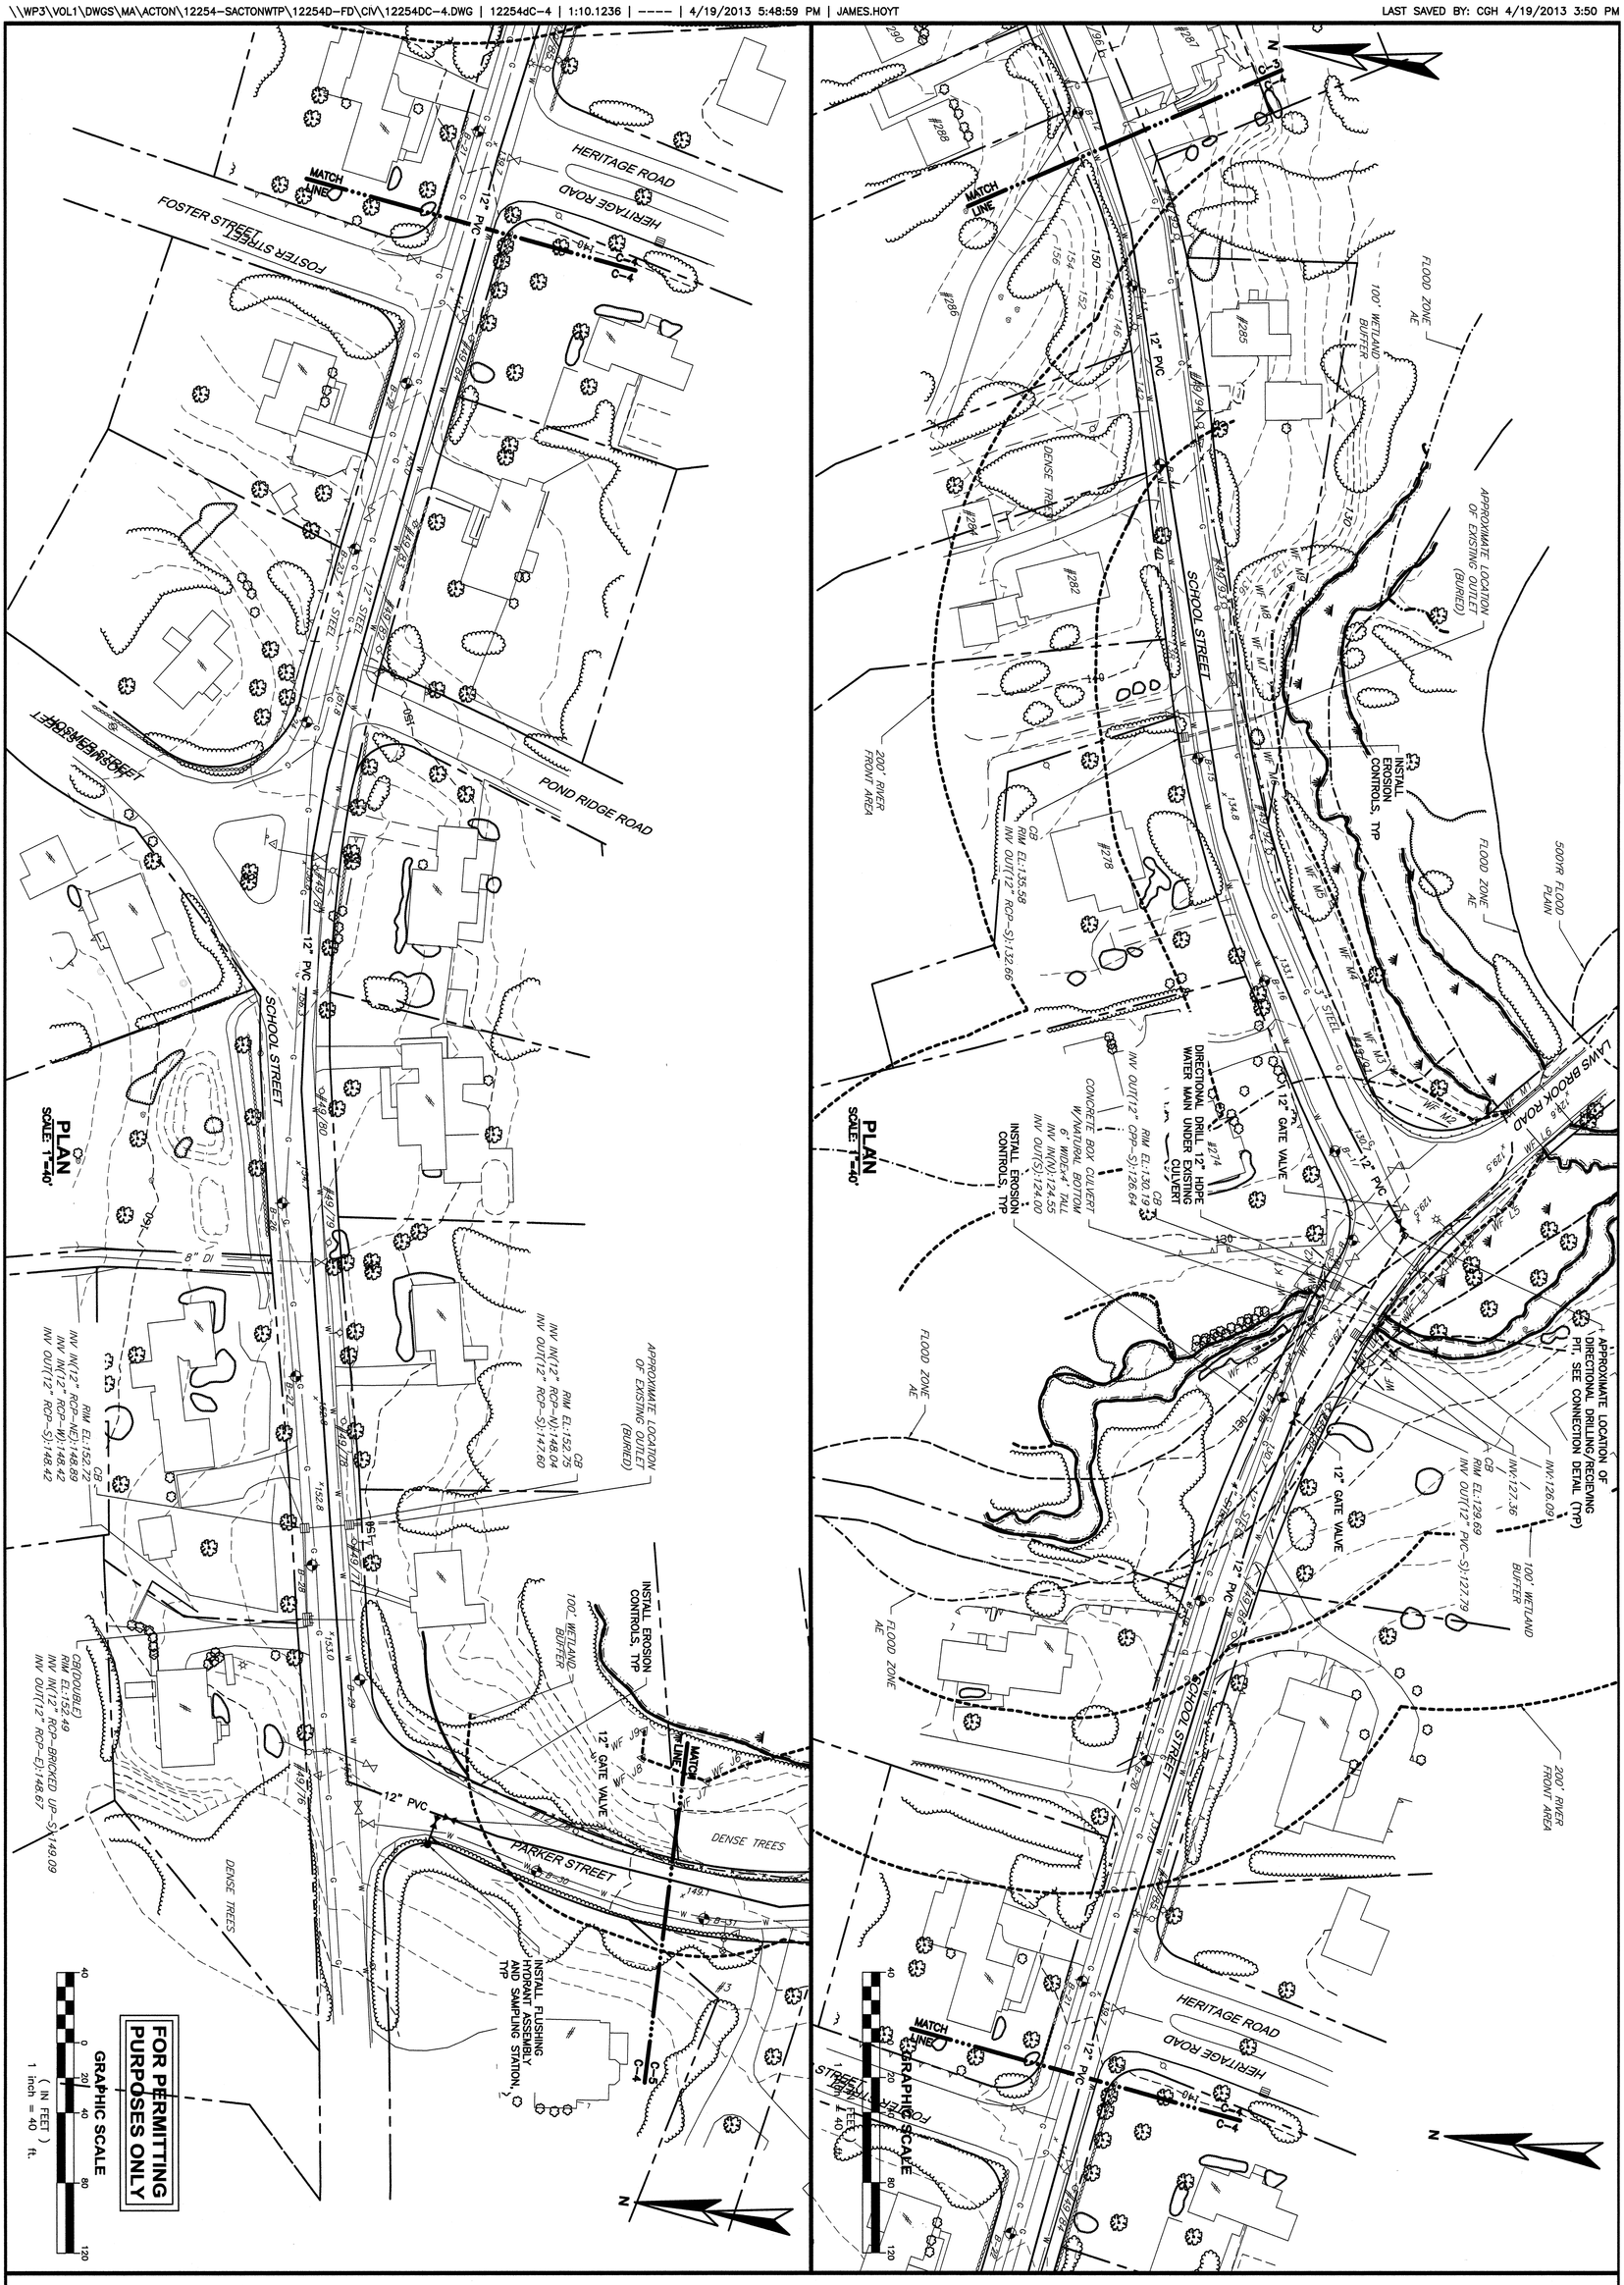

DRAWING C-4

ACTON WATER DISTRICT
RAW WATER TRANSMISSION MAIN
HIGH STREET WATER MAIN REPLACEMENT
ACTON, MASSACHUSETTS

PLAN VIEW: SCHOOL STREET

WRIGHT-PIERCE
Engineering a Better Environment
Offices Throughout New England
888.621.8156 | www.wright-pierce.com

COMMONWEALTH OF MASSACHUSETTS
JAMES V HOYT
CIVIL
No. 49891
REGISTERED PROFESSIONAL ENGINEER
4/19/13

DESIGNED BY: JH
CAD COORD: CGH
CAD: CGH
CHECKED BY: RGP
DATE:
APPROVED BY: JH
DATE:
PROJECT NO: 12254E

NO	SUBMISSIONS/REVISIONS	APP'D	DATE
	SUBMISSION TO THE CONSERVATION COMISSION	JH	4/19
1			
2			
3			
4			