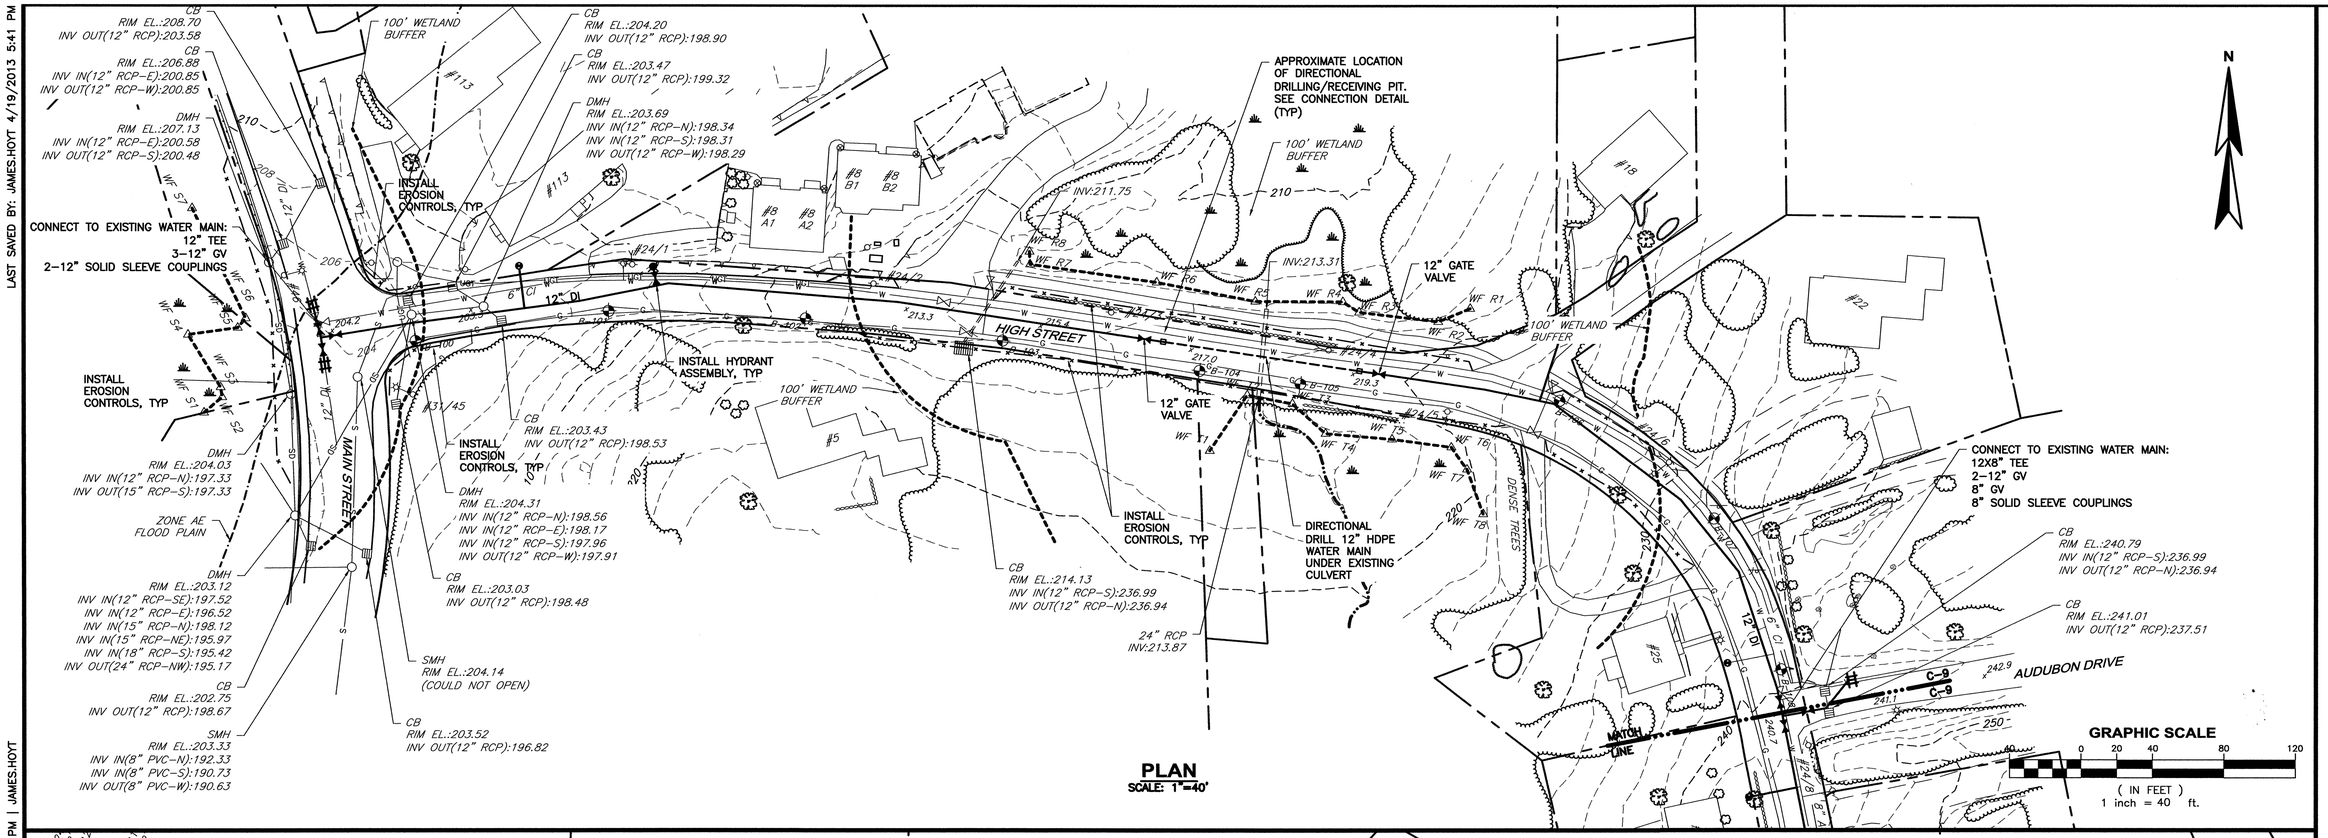

PLAN
SCALE: 1"=40'

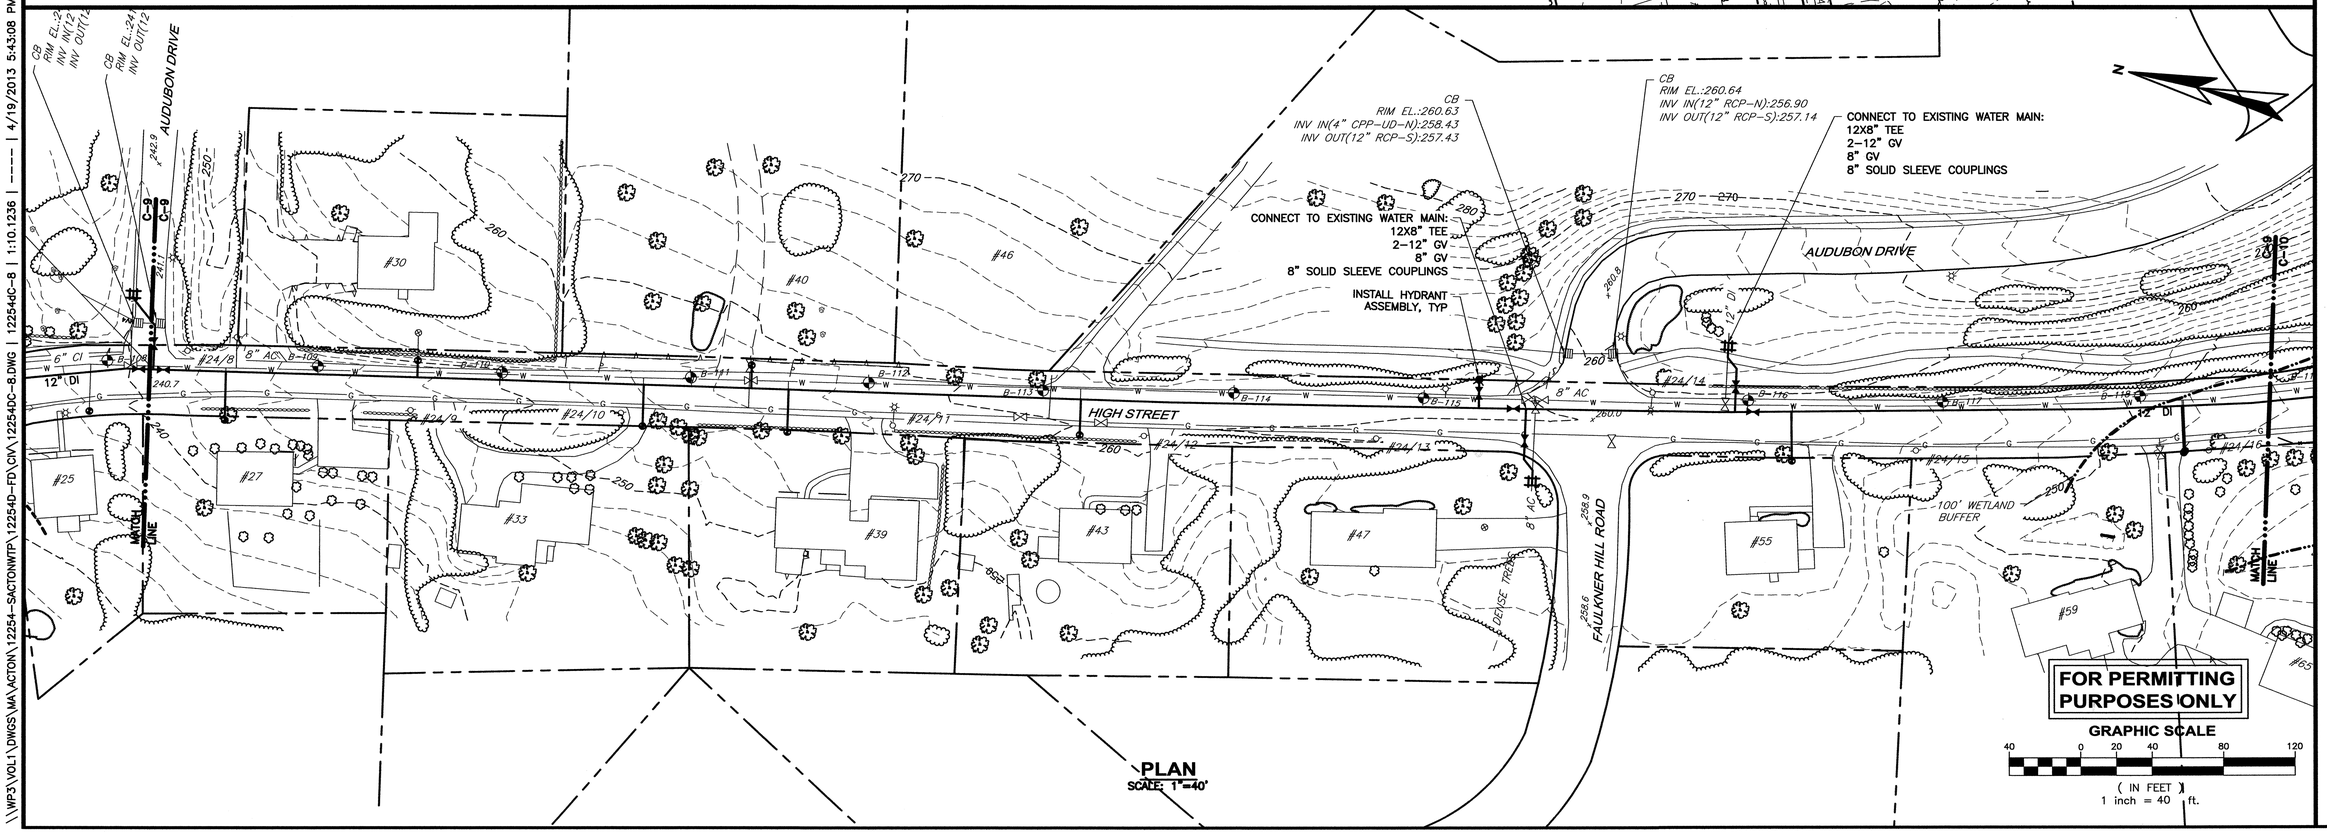

PLAN
SCALE: 1"=40'

NO	SUBMISSIONS/REVISIONS	APP'D	DATE
	SUBMISSION TO THE CONSERVATION COMISSION	JH	4/19
1			
2			
3			
4			

DESIGNED BY: JH
CAD COORD: CGH
CAD: CGH
CHECKED BY: RGP
DATE:
APPROVED BY: JH
DATE:
PROJECT NO: 12254E

COMMONWEALTH OF MASSACHUSETTS
JAMES V HOYT
CIVIL
No. 49891
REGISTERED PROFESSIONAL ENGINEER

WRIGHT-PIERCE
Engineering a Better Environment
Offices Throughout New England
888.621.8156 | www.wright-pierce.com

ACTON WATER DISTRICT
RAW WATER TRANSMISSION MAIN
HIGH STREET WATER MAIN REPLACEMENT
ACTON, MASSACHUSETTS

PLAN VIEW: HIGH STREET

DRAWING
C-8

LAST SAVED BY: JAMES.HOYT 4/19/2013 5:41 PM

\\WP3\VOL1\DWGS\MA\ACTON\12254-SACTONWTP\12254D-FD\CIV\12254DC-8.DWG | 12254dC-8 | 1:10.1236 | ---- | 4/19/2013 5:43:08 PM | JAMES.HOYT

LAST SAVED BY: JAMES.HOYT 4/19/2013 4:17 PM

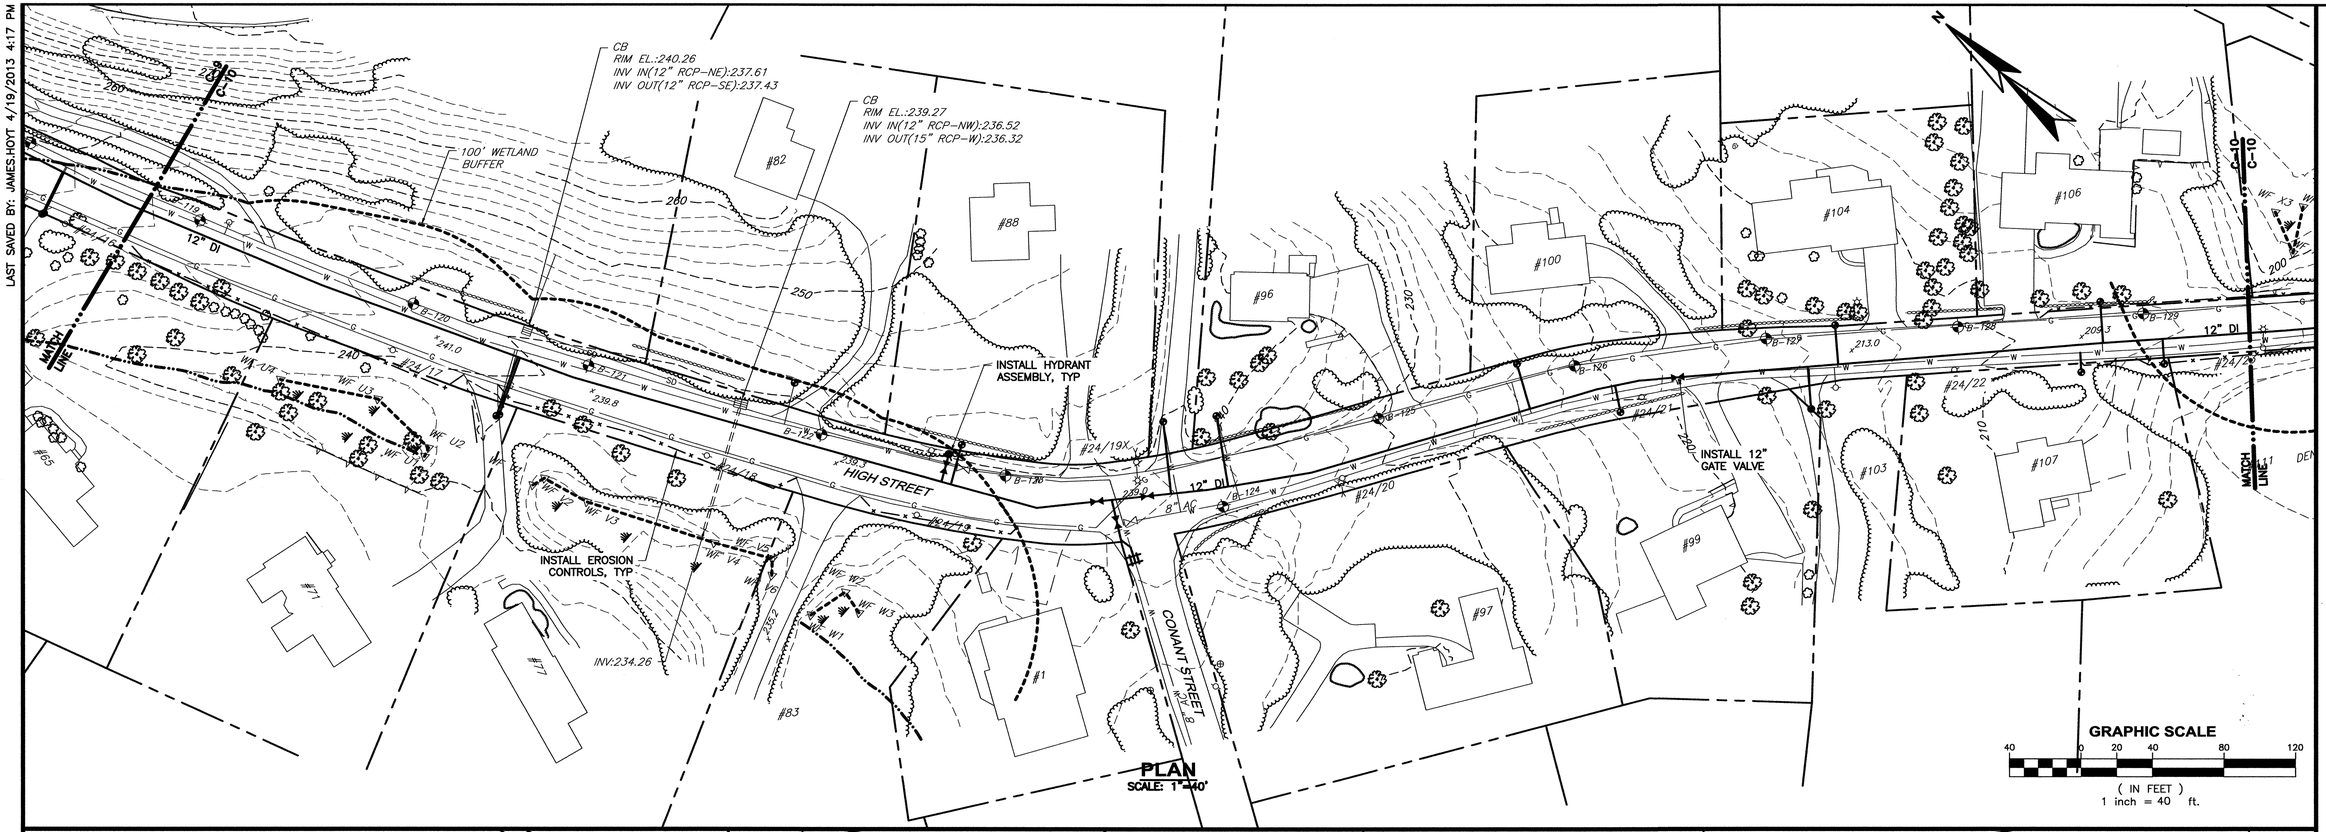

PLAN
SCALE: 1"=40'

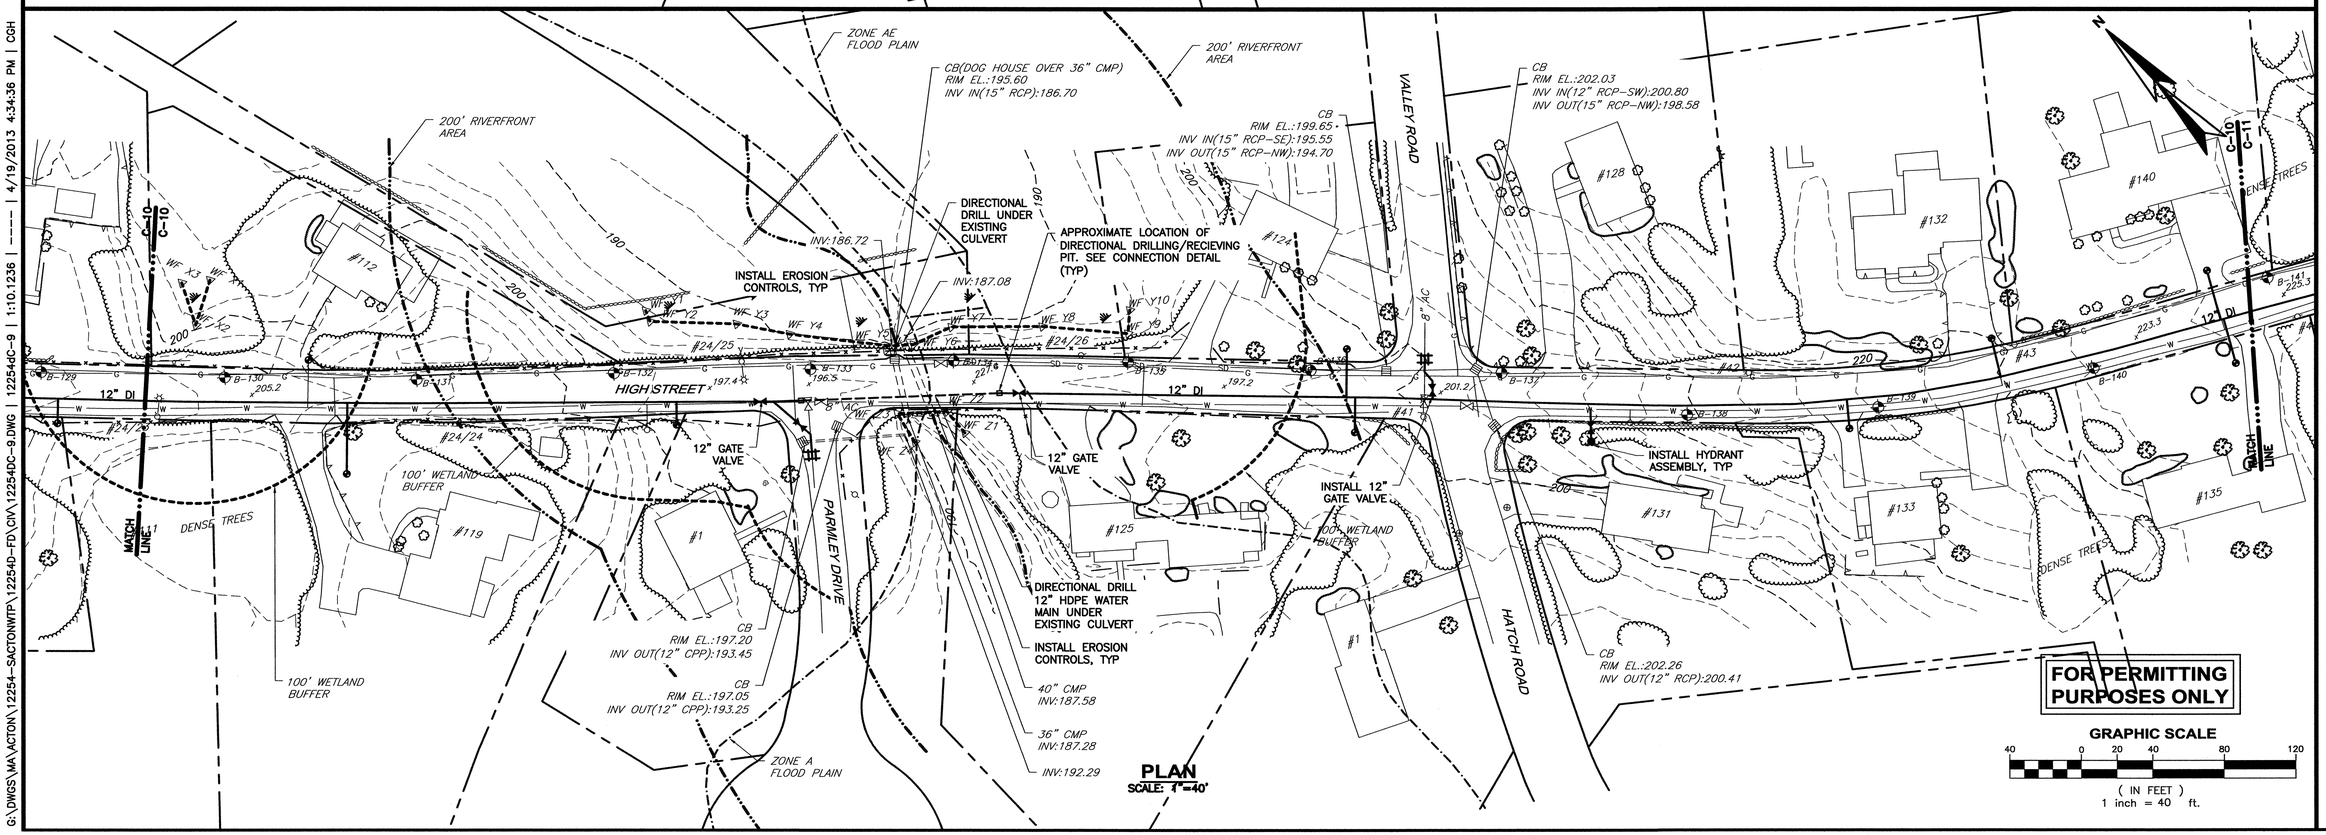

PLAN
SCALE: 1"=40'

G:\DWGS\MA\ACTON\12254-SACTONWTP\12254D-FD\CIV\12254DC-9.DWG | 12254dC-9 | 1:10.1235 | ---- | 4/19/2013 4:34:36 PM | CGH

NO	SUBMISSIONS/REVISIONS	APP'D	DATE
1	SUBMISSION TO THE CONSERVATION COMISSION	JH	4/19
2			
3			
4			
5			
6			

DESIGNED BY: JH
CAD COORD: CGH
CAD: CGH
CHECKED BY: RGP
DATE:
APPROVED BY: JH
DATE:
PROJECT NO: 12254E

COMMONWEALTH OF MASSACHUSETTS
JAMES V. HOYT
CIVIL
No. 46991
REGISTERED PROFESSIONAL ENGINEER

WRIGHT-PIERCE
Engineering a Better Environment
Offices Throughout New England
888.621.8156 | www.wright-pierce.com

ACTON WATER DISTRICT
RAW WATER TRANSMISSION MAIN
HIGH STREET WATER MAIN REPLACEMENT
ACTON, MASSACHUSETTS

PLAN VIEW: HIGH STREET

DRAWING
C-9

LAST SAVED BY: CGH 4/19/2013 3:44 PM

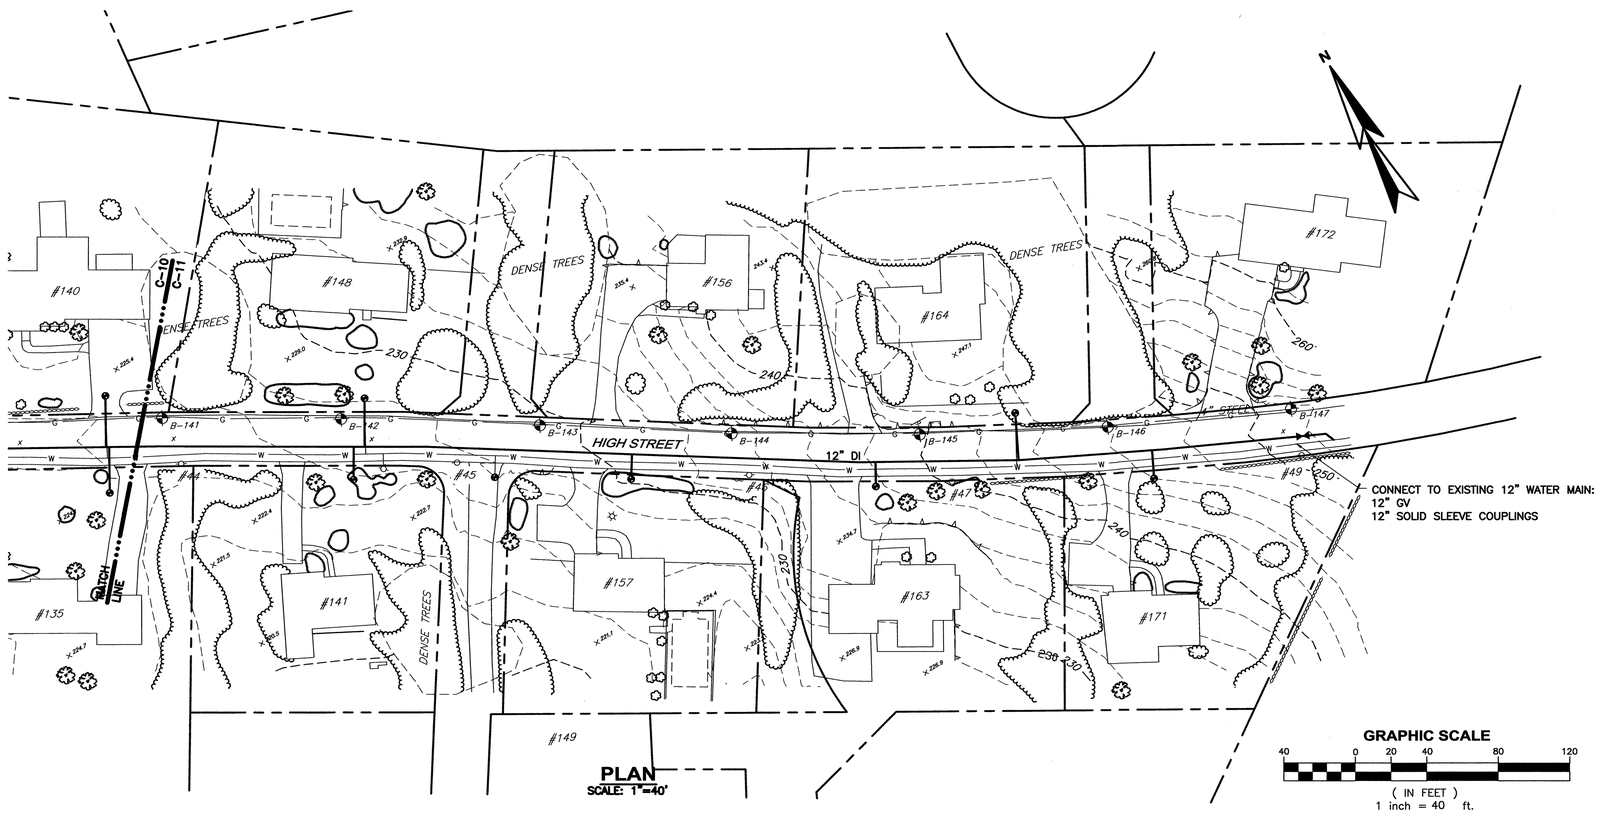

PLAN
SCALE: 1"=40'

FOR PERMITTING PURPOSES ONLY

NO	SUBMISSIONS/REVISIONS	APP'D	DATE
	SUBMISSION TO THE CONSERVATION COMISSION	JH	4/19
△			
△			
△			
△			
△			

DESIGNED BY: JH
CAD COORD: CGH
CHK'D BY: CGH
CHECKED BY: RGP
DATE:
APPROVED BY: JH
DATE:
PROJECT NO. 12254E

COMMONWEALTH OF MASSACHUSETTS
JAMES V. HOTT
CIVIL
No. 43891
REGISTERED PROFESSIONAL ENGINEER
4/19/13

WRIGHT-PIERCE
Engineering a Better Environment
Offices Throughout New England
888.621.8156 | www.wright-pierce.com

ACTON WATER DISTRICT
RAW WATER TRANSMISSION MAIN
HIGH STREET WATER MAIN REPLACEMENT
ACTON, MASSACHUSETTS

PLAN VIEW: HIGH STREET

DRAWING
C-10

G:\DWGS\MA\ACTON\12254-SACTONWTP\12254D-FD\CIV\12254DC-10.DWG | 12254dC-10 | 1:10.1236 | ---- | 4/19/2013 4:35:15 PM | CGH