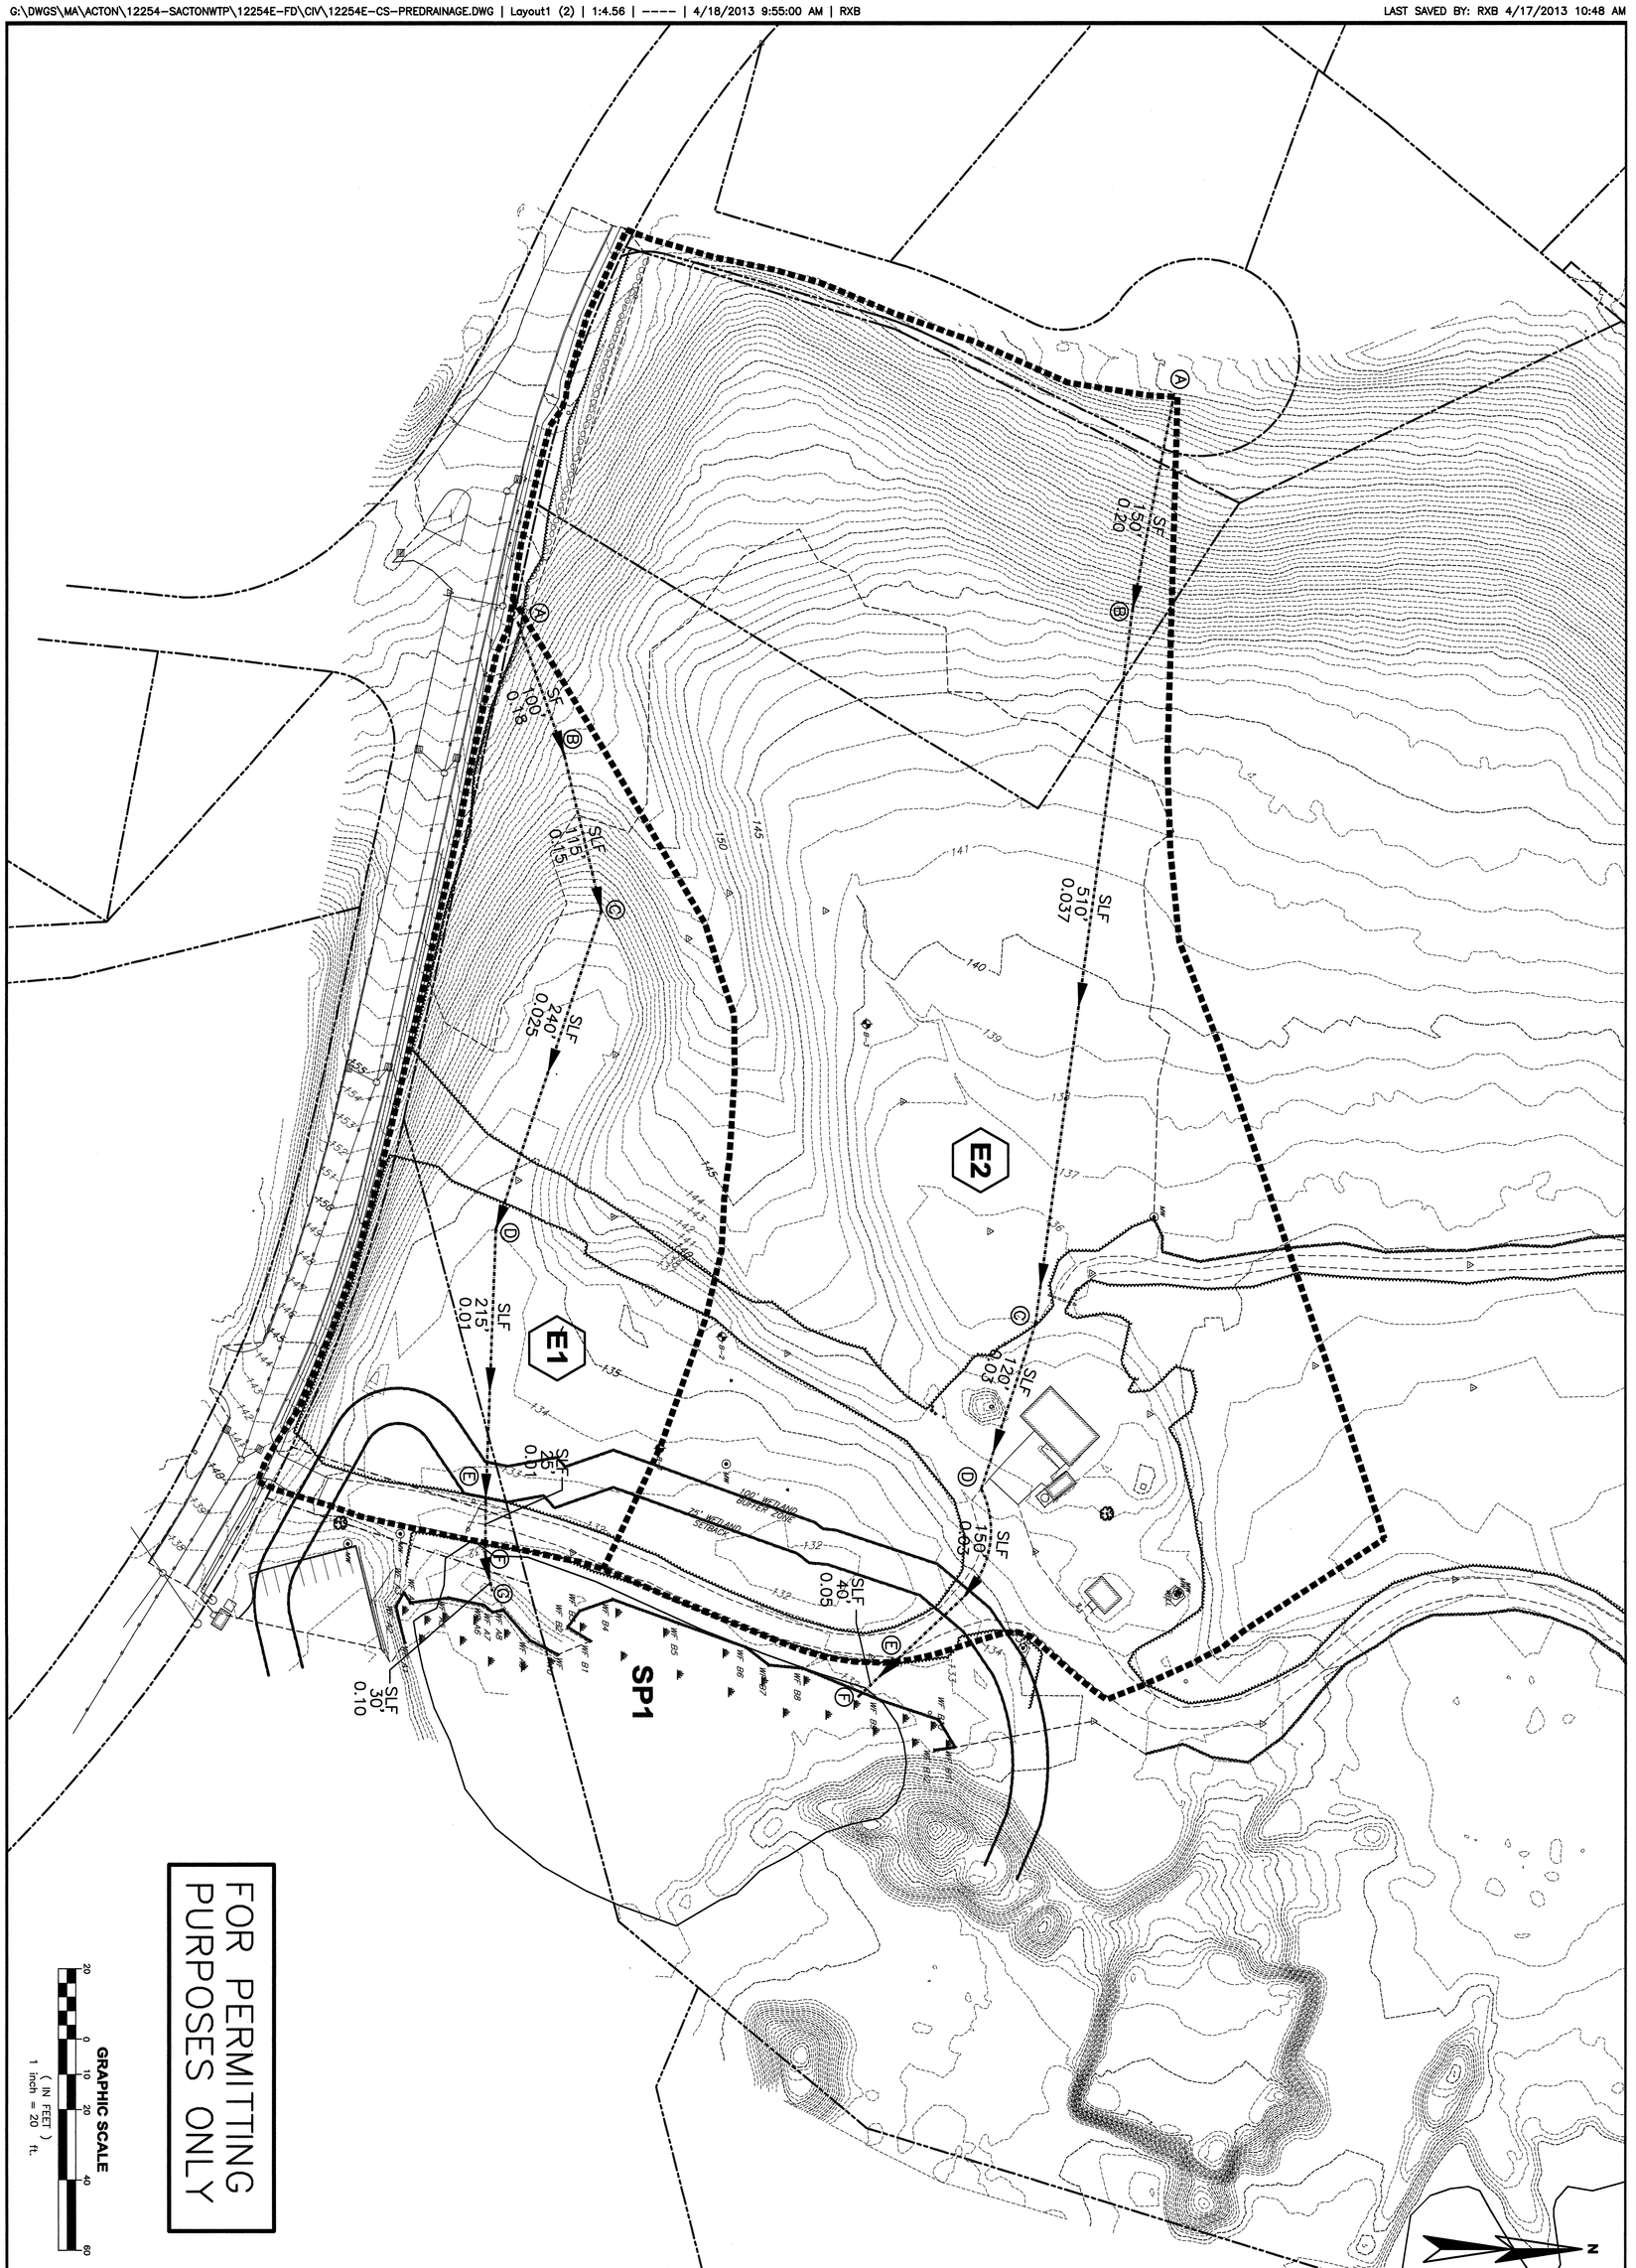


FOR PERMITTING PURPOSES ONLY

DRAWING C-15

ACTON WATER DISTRICT
ACTON, MASSACHUSETTS
SOUTH ACTON WATER TREATMENT PLANT

PRE-WATER SHED PLAN

WRIGHT-PIERCE
Engineering a Better Environment
Offices Throughout New England
888.621.8156 | www.wright-pierce.com

COMMONWEALTH OF MASSACHUSETTS
JAMES E. CRAY
CIVIL
No. 45099
REGISTERED PROFESSIONAL ENGINEER
4/18/13

DESIGNED BY:
CAD COORD: LAB
CAD:
CHECKED BY:
DATE:
APPROVED BY:
DATE:
PROJECT NO: 12254E

| NO | SUBMISSIONS/REVISIONS | APP'D | DATE |
|---|---|---|---|
| | 60% Review | | 4-13 |
| 1 | FOR PERMITTING | JEC | 4-18 |
| 2 | | | |
| 3 | | | |
| 4 | | | |
| 5 | | | |

FOR PERMITTING PURPOSES ONLY

DRAWING C-16

ACTON WATER DISTRICT
ACTON, MASSACHUSETTS
SOUTH ACTON WATER TREATMENT PLANT

POST-WATER SHED PLAN

WRIGHT-PIERCE
Engineering a Better Environment
Offices Throughout New England
888.621.8156 | www.wright-pierce.com

JAMES E. CRAY CIVIL No. 40089 REGISTERED PROFESSIONAL ENGINEER COMMONWEALTH OF MASSACHUSETTS 4/18/13

DESIGNED BY:
CAD COORD.: LAB
CAD:
CHECKED BY:
DATE:
APPROVED BY:
DATE:
PROJECT NO: 12254E

| NO | SUBMISSIONS/REVISIONS | APP'D | DATE |
|---|---|---|---|
| | 60% Review | | 4-13 |
| 1 | FOR PERMITTING | JEC | 4-18 |
| 2 | | | |
| 3 | | | |
| 4 | | | |