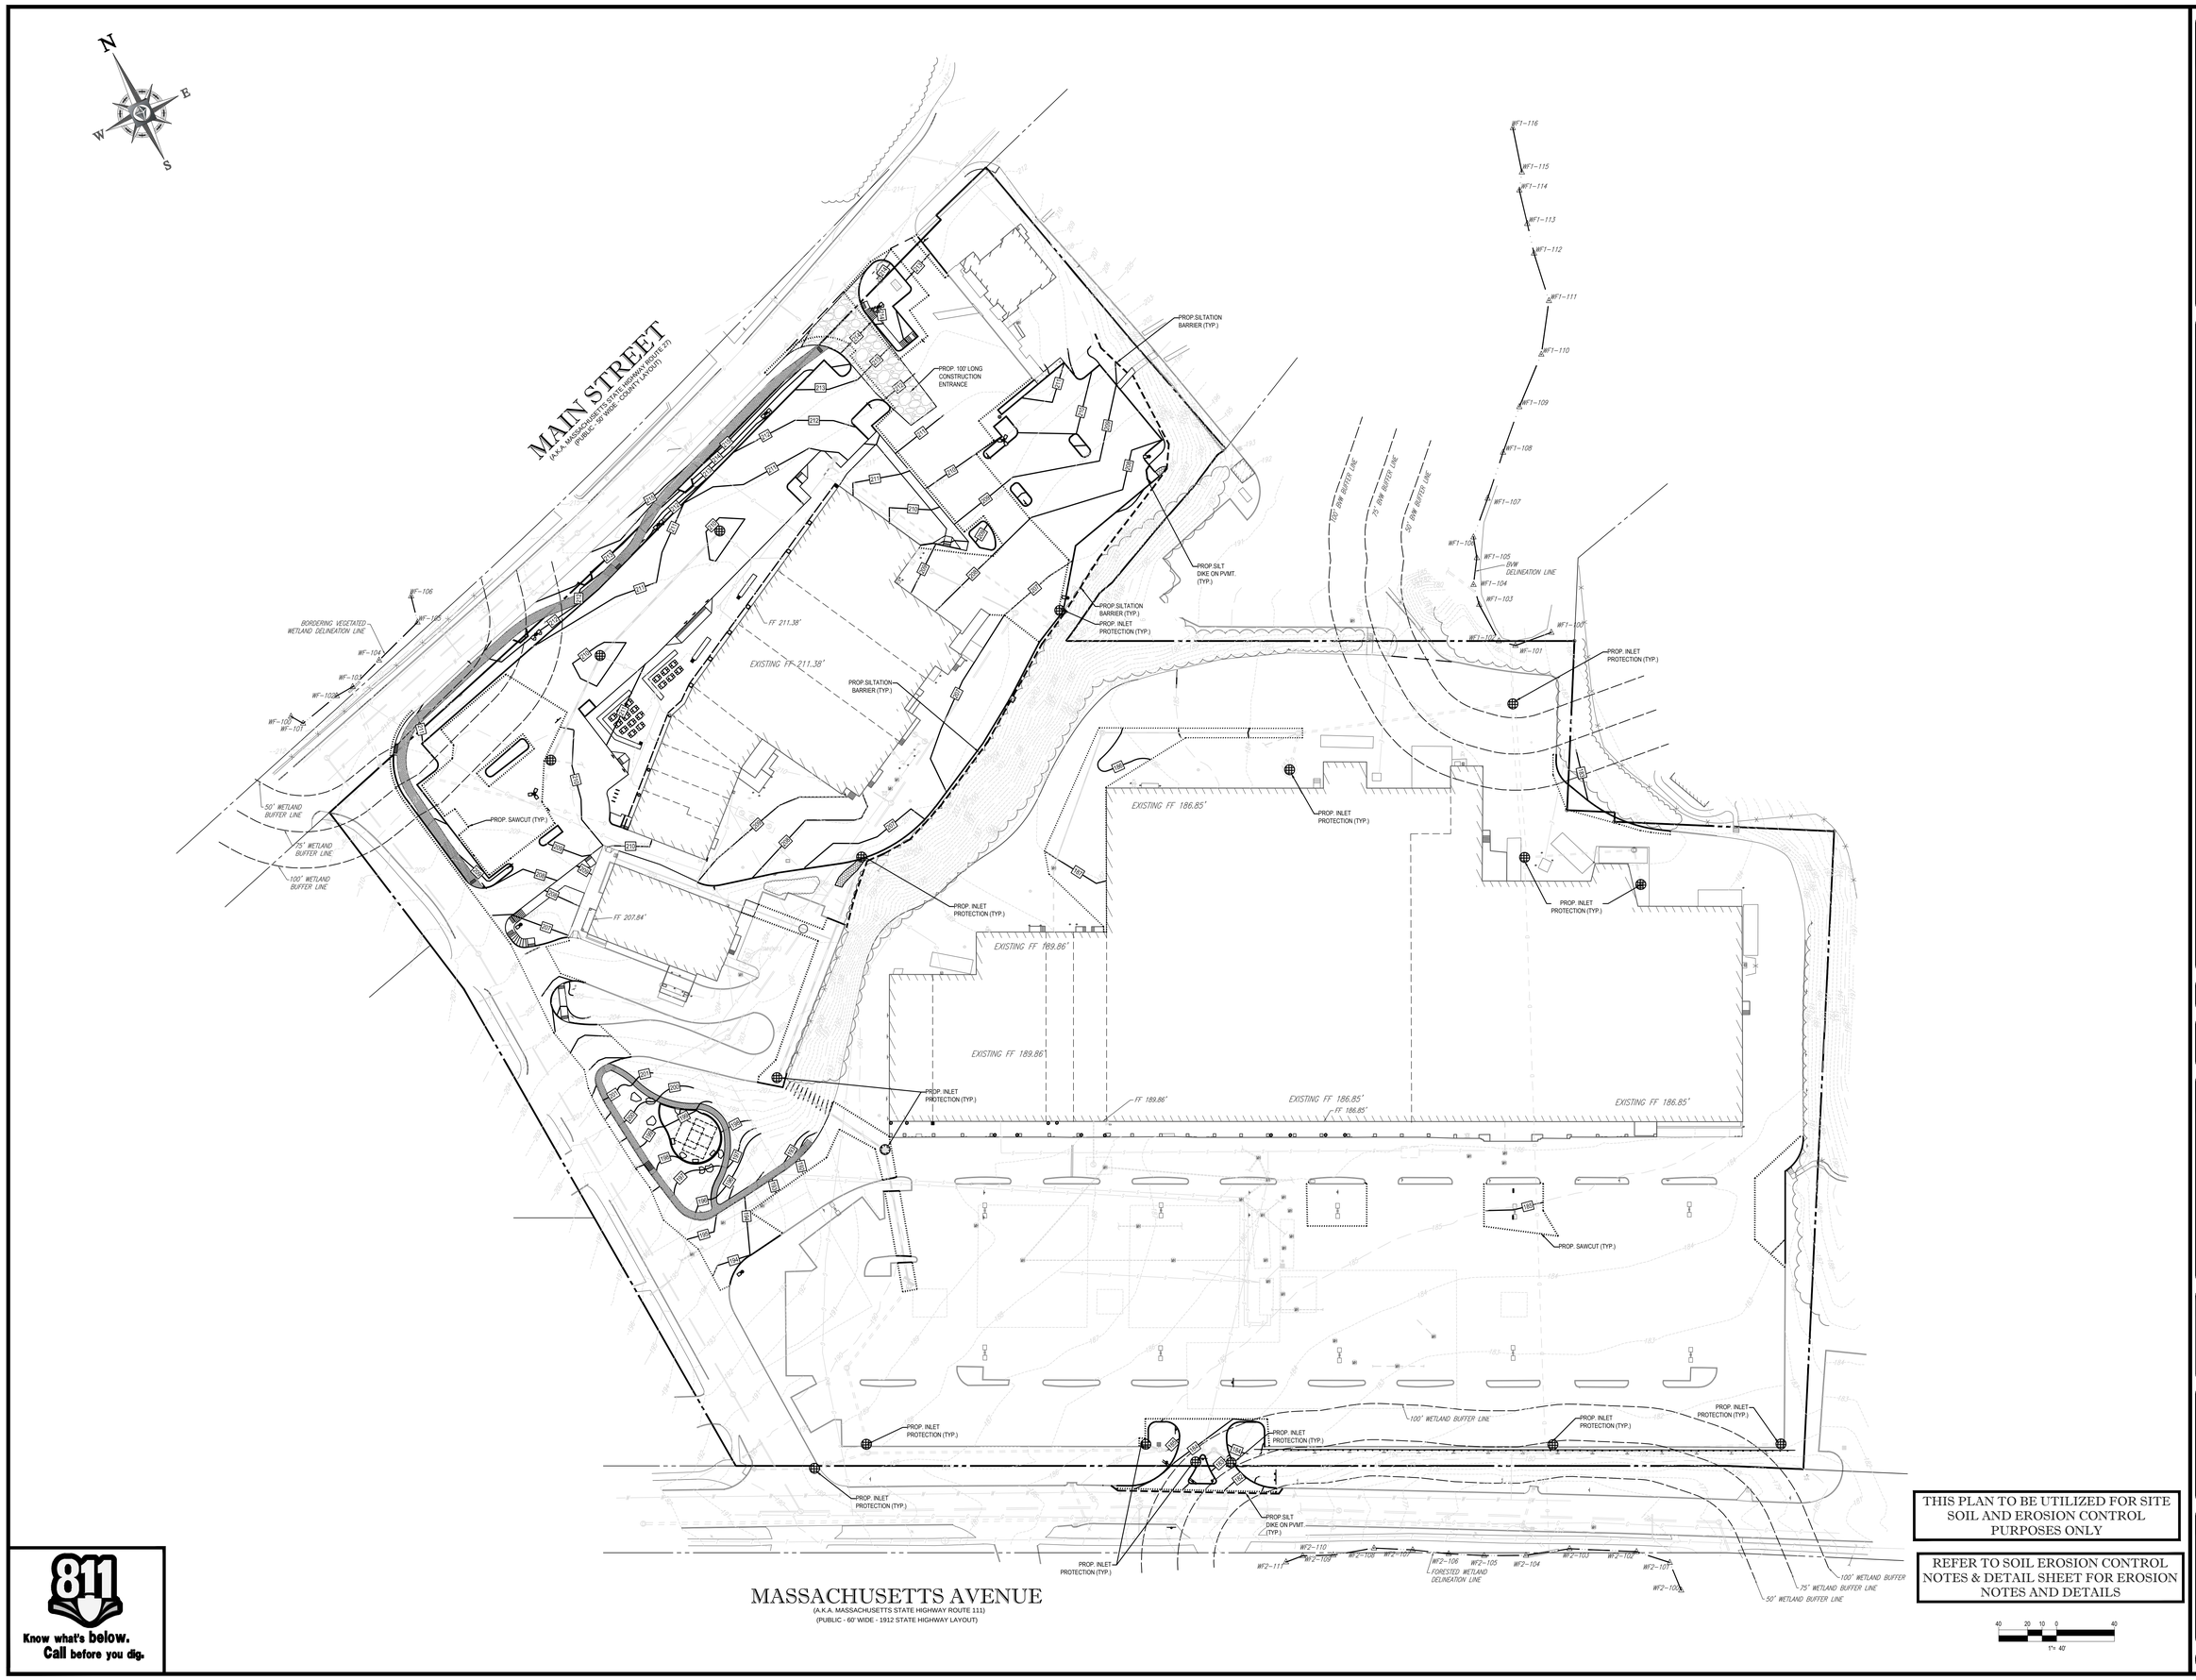

811
Know what's below.
Call before you dig.

BOHLER ENGINEERING

CORPORATE OFFICE
♦ WALDWICK, NJ
OFFICES
♦ SOUTHBOROUGH, MA ♦ TOWSON, MD ♦ HONOLULU, HI ♦ KIDMORE, VA ♦ CHALFONT, PA ♦ PITTSBURGH, PA ♦ STERLING, VA ♦ FORT LAUDERDALE, FL ♦ DALLAS, TX

CIVIL & CONSULTING ENGINEERS
SURVEYORS
PROJECT MANAGERS
ENVIRONMENTAL CONSULTANTS
LANDSCAPE ARCHITECTS

THE INFORMATION, DESIGN AND CONTENT OF THIS PLAN ARE PROPRIETARY AND SHALL NOT BE COPIED OR USED FOR ANY PURPOSE WITHOUT THE WRITTEN CONSENT OF BOHLER ENGINEERING. © COPYRIGHT 2012 BOHLER ENGINEERING

REVISIONS

REV	DATE	COMMENT	BY
1	1/16/13	REVISED PARKING LAYOUT PER CLIENT	KBS
2	2/25/13	REVISED PER CLIENT MEETING	KBS
3	3/20/13	REVISED PER CLIENT COMMENTS AND ARCH.	KBS
4	4/30/13	REVISED PER CLIENT COMMENTS	KBS
5	5/20/13	REVISED PER TOWN / CLIENT COMMENTS	KBS
6	5/28/13	REVISED PER BOS SUBMITTAL	CFD

PRELIMINARY

PROJECT No.:	W111028
DRAWN BY:	KBS
CHECKED BY:	JGS
DATE:	10/22/2012
SCALE:	AS NOTED
CAD I.D.:	W111028SSD

PROJECT:
SITE DEVELOPMENT PLANS
FOR
EDENS.

LOCATION OF SITE
LOTS 81, 89, 89-1, 97, 97-1, 98 & 115, MAP F3
MASSACHUSETTS AVENUE & MAIN STREET
TOWN OF ACTON
MIDDLESEX COUNTY, MA

BOHLER ENGINEERING
352 TURNPIKE ROAD
SOUTHBOROUGH, MA 01772
Phone: (508) 480-9900
Fax: (508) 480-9080
www.BohlerEngineering.com

W.D. GOEBEL
PROFESSIONAL ENGINEER
MASSACHUSETTS LICENSE No. 42544
RHODE ISLAND LICENSE No. 7268
CONNECTICUT LICENSE No. 21854
NEW HAMPSHIRE LICENSE No. 10280
MAINE LICENSE No. 9490
NEW YORK LICENSE No. 071284-1

SHEET TITLE:
SOIL EROSION & SEDIMENT CONTROL PLAN

SHEET NUMBER:
9
OF 11

REV 6 - 05/28/2013