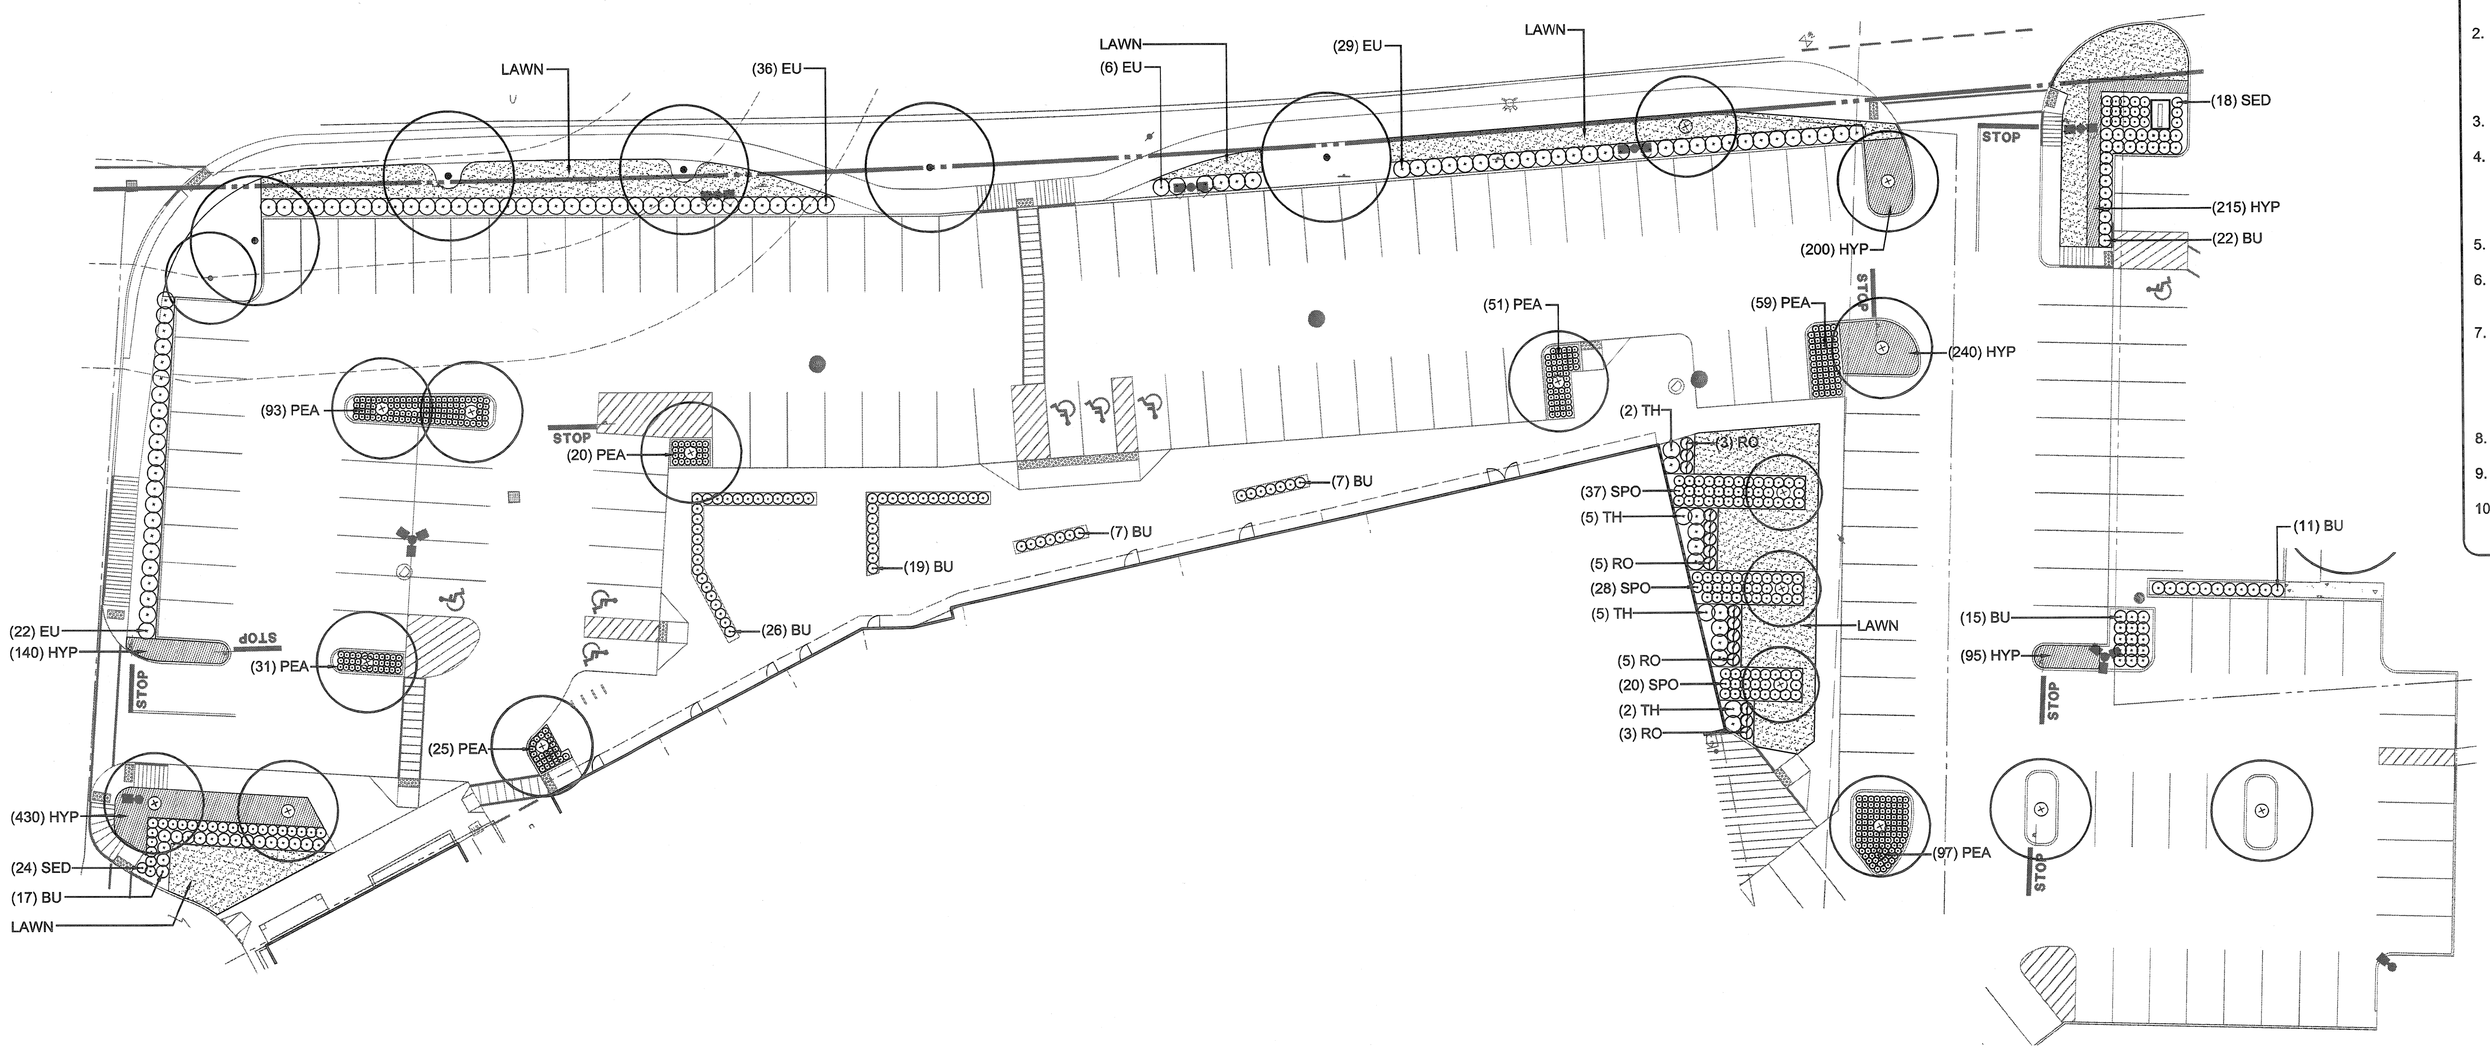

1 Plan Enlargement- North

Scale: 1" = 20'

0 10' 20' 40' 80'

SCALE: 1" = 20'

NOTES:

1. THE CONTRACTOR SHALL PROVIDE ALL MATERIALS, LABOR AND EQUIPMENT TO COMPLETE ALL LANDSCAPE WORK AS SHOWN ON THE PLANS AND SPECIFICATIONS.
2. ALL PLANT MATERIALS SHALL CONFORM TO THE SIZES GIVEN IN THE PLANT LIST AND SHALL BE NURSERY GROWN IN ACCORDANCE WITH THE "AMERICAN STANDARD FOR NURSERY STOCK," LATEST EDITION. ANY PLANT MATERIAL EXHIBITING A SPINDLY OR LOP-SIDED HABIT OR ANY OTHER FEATURE THAT DETRACTS FROM ITS HEALTH OR APPEARANCE WILL BE REJECTED.
3. ALL PLANTING SHALL BE IN ACCORDANCE WITH STANDARD AMERICAN ASSOCIATION OF NURSERYMEN PROCEDURES AND SPECIFICATIONS.
4. CONTRACTOR SHALL VERIFY THE CORRECT LOCATION OF ALL UNDERGROUND UTILITIES WITHIN THE LANDSCAPED AREA PRIOR TO INSTALLATION OF ANY PLANT MATERIAL. IF CONDITIONS ARISE IN THE FIELD WHICH NECESSITATES SHIFTING OF THE PLANT MATERIAL, THE LANDSCAPE ARCHITECT IS TO BE CONSULTED PRIOR TO RELOCATION.
5. OBTAIN WRITTEN APPROVAL FROM LANDSCAPE ARCHITECT BEFORE MAKING ANY SUBSTITUTIONS OR CHANGES.
6. ALL PLANT BEDS AND TREE PITS SHALL HAVE A GRANULAR PRE-EMERGENT WEED CONTROL APPLIED PER MANUFACTURER'S RECOMMENDATIONS PRIOR TO MULCHING.
7. PRECAUTIONS SHALL BE TAKEN TO AVOID DAMAGE TO EXISTING PLANTS, TURF AND STRUCTURES. ANY DAMAGED AREAS SHALL BE RESTORED TO THEIR ORIGINAL CONDITIONS. ALL AREAS DISTURBED BY PLANTING OR GRADING OPERATIONS SHALL BE FINE GRADED AND SEEDED OR SODDED. ALL DEBRIS AND WASTE MATERIAL RESULTING FROM PLANTING OPERATIONS SHALL BE REMOVED FROM THE PROJECT AND CLEANED UP.
8. PLACE PLANTS FOR BEST APPEARANCE FOR REVIEW AND FINAL ORIENTATION BY LANDSCAPE ARCHITECT.
9. ALL PLANT BEDS SHALL BE CONTAINED WITH A 4" DEEP SPACED EDGE UNLESS OTHERWISE NOTED ON DRAWINGS.
10. ALL PLANT BEDS AND PLANTING AREAS TO BE MULCHED TO A DEPTH OF 3" UNLESS OTHERWISE NOTED ON DRAWINGS OR SPECIFICATIONS.

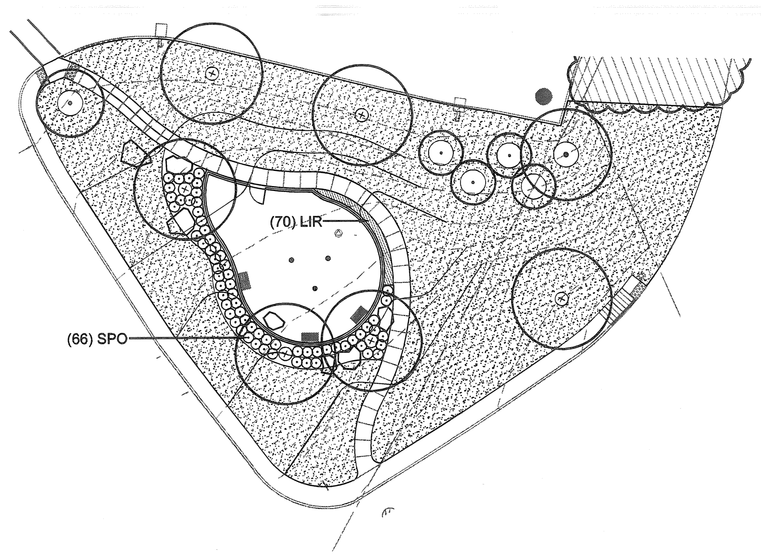

2 Plan Enlargement- Play Area

Scale: 1" = 20'

0 10' 20' 40' 80'

SCALE: 1" = 20'

PLANT LIST (This Sheet Only)

QTY.	KEY	BOTANICAL/COMMON NAME	SIZE	ROOT	COMMENTS
		SHRUBS			
124	BU	Buxus koreana 'Green Mountain' Green Mountain Boxwood	#3	Cont.	Plant 36" On Center
93	EU	Euonymus kiautschovicus 'Manhattan' Manhattan Euonymus	#10	Cont.	Plant 4' On Center
13	RO	Rosa 'Meidomonac' Rose meidiland Bonica 'Meidomonac'	#3	Cont.	Plant 36" On Center
12	TH	Thuja occidentalis 'Techny' Techny Arborvitae	6' Ht.	B&B	
		ORNAMENTAL GRASSES			
151	SPO	Sporobolus heterolepis Prairie Dropseed	#1	Cont.	Plant 24" On Center
376	PEA	Pennisetum alopecuroides 'Hameln' Dwarf Fountain Grass	#1	Cont.	Plant 24" On Center
		PERENNIALS			
1,320	HYP	Hypericum calycinum St. John's Wort	2 Quart	Cont.	Plant 12" On Center
70	LIR	Liriope muscari 'Big Blue' Big Blue Liriope	2 Quart	Cont.	Plant 12" On Center
42	SED	Sedum x 'Autumn Joy' Stone Crop	#1	Cont.	Plant 18" On Center

*** FOR ALL TREE LABELS SEE SHEET LP-101**

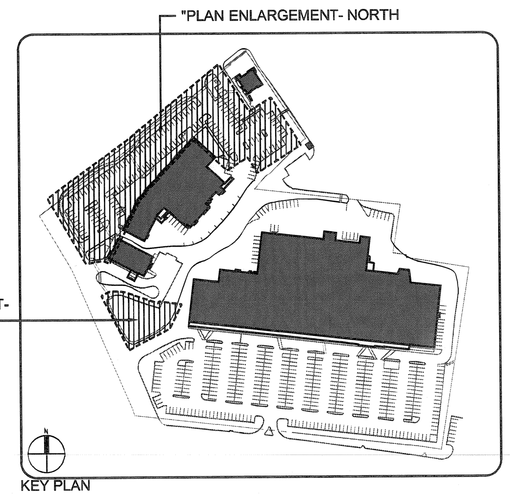

BOHLER ENGINEERING
CORPORATE OFFICES:
WARREN, NJ
OFFICES:
SOUTHBOROUGH, MA · BOWIE, MD · COLUMBIA, MD · HAZLETON, PA · PHILADELPHIA, PA · PITTSBURGH, PA · WILMINGTON, DE · WOODBRIDGE, VA · WORCESTER, MA · ALBANY, NY · HAUPPAUGE, NY · NEW YORK, NY · ORLANDO, FL · TAMPA, FL · CENTER VALLEY, PA
CIVIL & CONSULTING ENGINEERS
SURVEYORS
PROJECT MANAGERS
ENVIRONMENTAL CONSULTANTS
LANDSCAPE ARCHITECTS

THE DRAWINGS, SPECIFICATIONS AND OTHER DOCUMENTS PREPARED BY BOHLER ENGINEERING ARE INSTRUMENTS OF SERVICE THROUGH EXECUTION OF THE PROJECT ONLY. ALL REPORTS, PLANS, SPECIFICATIONS, BOUNDARY AND TOPOGRAPHIC SURVEYS, AND OTHER DOCUMENTS PREPARED BY BOHLER ENGINEERING AS INSTRUMENTS OF SERVICE SHALL REMAIN THE PROPERTY OF BOHLER ENGINEERING. THE REPRODUCTION, ALTERATION, USE AND DISTRIBUTION OF SUCH DOCUMENTS WITHOUT THE WRITTEN CONSENT OF BOHLER ENGINEERING IS PROHIBITED.

MAHAN RYKIEL ASSOCIATES INC
The Staff Silver Building, 800 Wyman Park Drive,
Suite 100, Baltimore, MD 21211 410.235.6001

REVISIONS

REV	DATE	COMMENT	BY
1	1/16/13	REVISED PARKING LAYOUT PER CLIENT	KBS
2	2/25/13	REVISED PER CLIENT MEETING	KBS
3	3/20/13	REVISED PER CLIENT COMMENTS AND ARCH.	KBS

PRELIMINARY

PROJECT No.:	W111028
DRAWN BY:	KBS
CHECKED BY:	JGS
DATE:	10/22/2012
SCALE:	AS NOTED
CAD I.D.:	LP-102

PROJECT: SITE DEVELOPMENT PLANS FOR EDENS.

LOCATION OF SITE
LOTS 81, 89, 89-1, 97, 97-1, 98 & 115, MAP F3
MASSACHUSETTS AVENUE & MAIN STREET
TOWN OF ACTON
MIDDLESEX COUNTY, MA

BOHLER ENGINEERING
352 TURNPIKE ROAD
SOUTHBOROUGH, MA 01772
Phone: (508) 480-9900
Fax: (508) 480-9080
www.BohlerEngineering.com

SHEET TITLE:
Planting Plan Enlargements

SHEET NUMBER:
LP-102
OF 11

K:\08 Projects\0007 Acton Place\CAD\PRAH Planting Plans\LP-102.dwg, WWB, 4/23/2013, 10:17:14 AM, rpm, Xerox5315-1pc3, User=kbs, 1:1