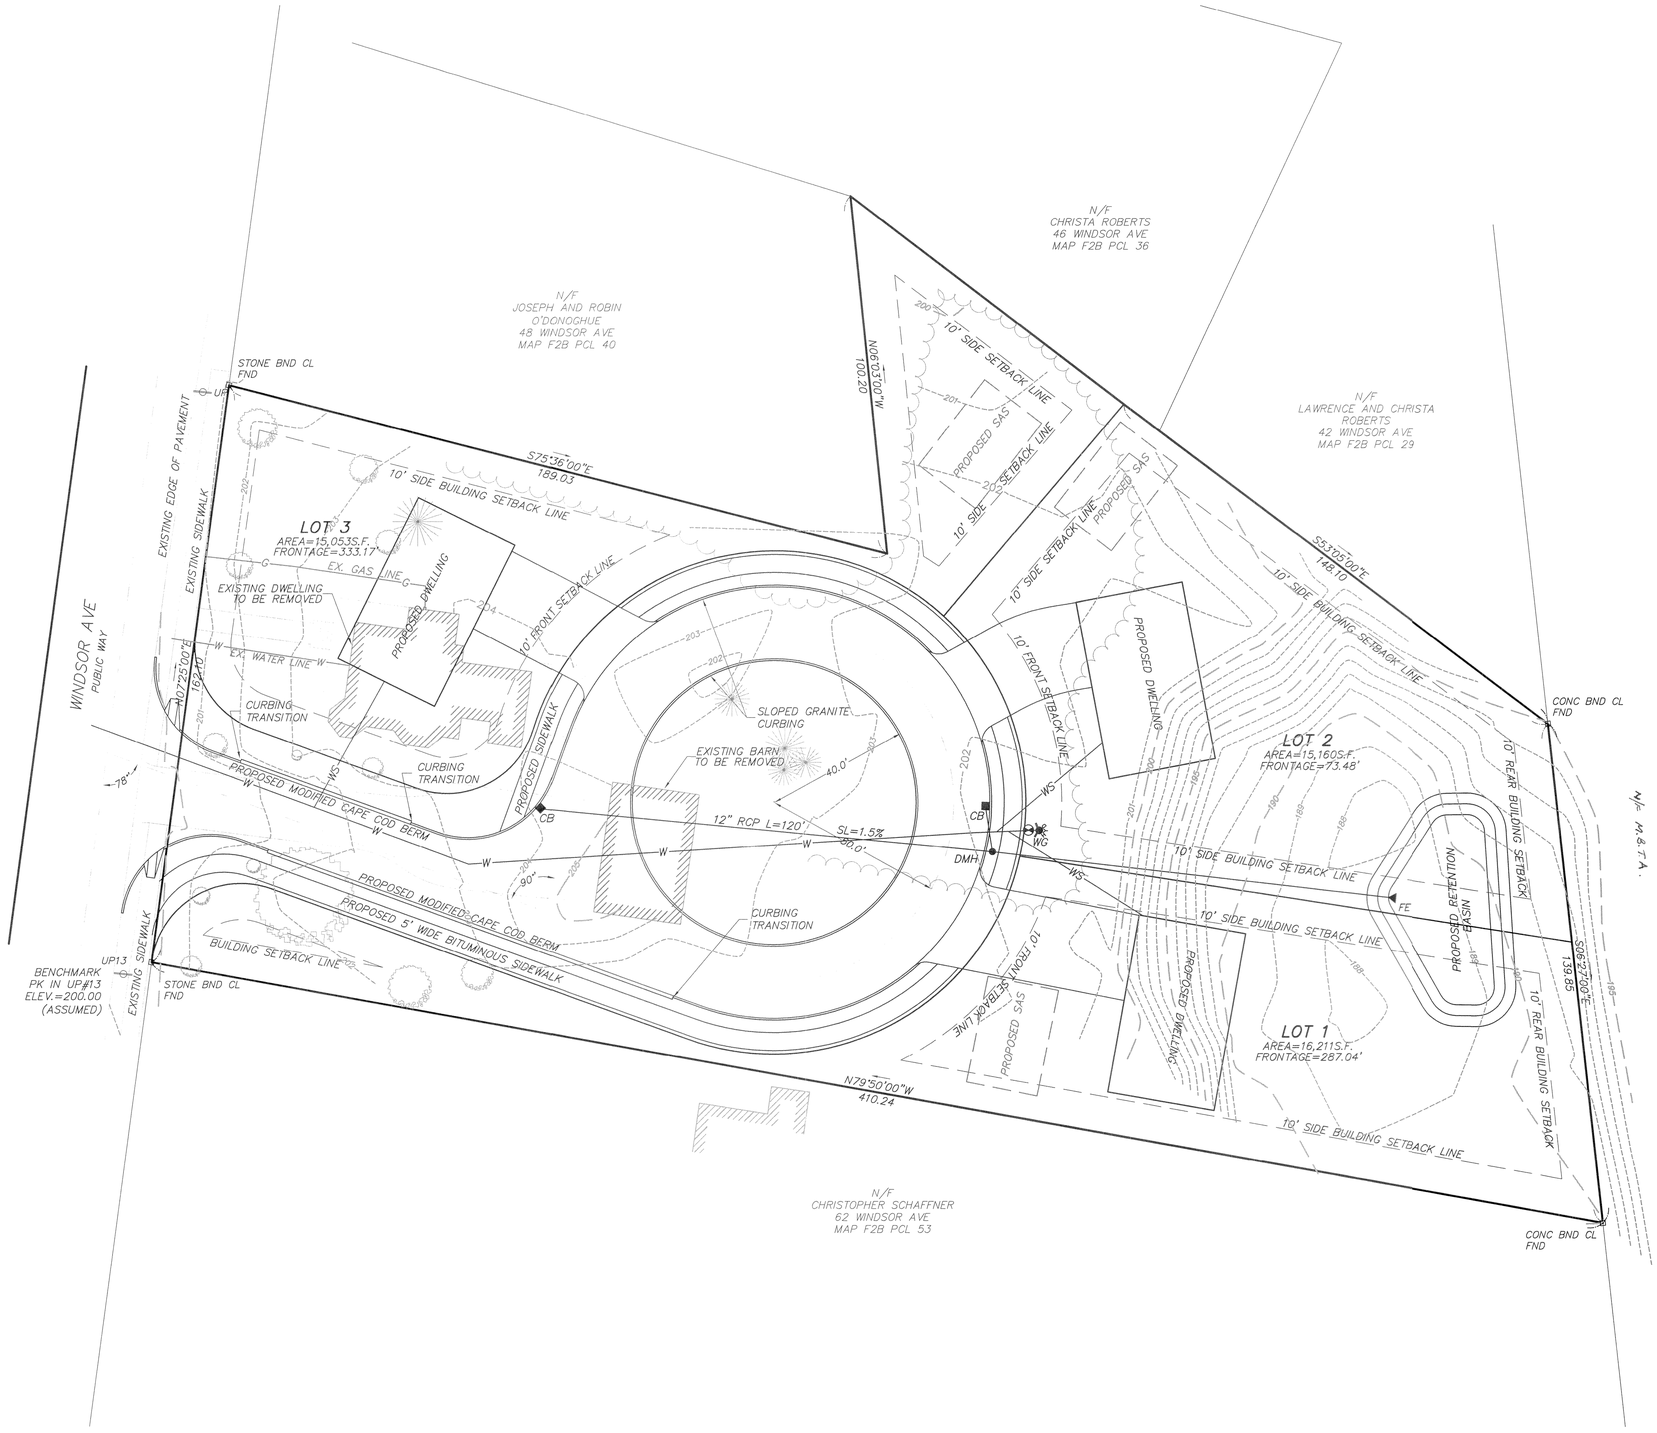

EXISTING SYMBOLS LEGEND

EXISTING SINGLE WHITE LINE	SW
EXISTING BENCHMARK	BM
EXISTING UNDERGROUND COMM.	C
EXISTING STORM DRAIN	D
EXISTING SANITARY SEWER	S
EXISTING WATER MAIN	W
EXISTING GAS MAIN	G
EXISTING UNDERGROUND ELEC.	E
EXISTING OVERHEAD WIRES	OHW
EXISTING 2' CONTOUR	202
EXISTING 10' CONTOUR	200
EXISTING DOUBLE YELLOW LINE	DYL
EXISTING DRAIN MANHOLE	DMH
EXISTING SEWER MANHOLE	SMH
EXISTING CATCH BASIN	CB
EXISTING FLOW DIRECTION	
EXISTING FIRE HYDRANT	
EXISITNG WATER GATE	WG
EXISTING UTILITY POLE	UP
EXISTING PERC TEST LOCATION	PT
EXISTING TEST PIT LOCATION	TP
EXISTING WELL	W

PROPOSED SYMBOLS LEGEND

PROPOSED RETAINING WALL	
PROPOSED DRAIN MANHOLE	DMH
PROPOSED TRENCH DRAIN	TD
PROPOSED STORMCEPTOR	SC
PROPOSED SEWER MANHOLE	SMH
PROPOSED CATCH BASIN	CB
PROPOSED UTILITY POLE	UP
PROPOSED HYDRANT	
PROPOSED WATER GATE	WG
PROPOSED WATER SERVICE	WS
PROPOSED WELL	W
PROPOSED SEWER SERVICE	SS
PROPOSED GAS SERVICE	GS
PROPOSED GAS GATE	GG
PROPOSED STORM DRAIN	D
PROPOSED SANITARY SEWER	S
PROPOSED SEWER SERVICE	SS
PROPOSED WATER MAIN	W
PROPOSED WATER SERVICE	WS
PROPOSED GAS MAIN	G
PROPOSED UNDERGROUND ELECTRIC	E
PROPOSED UNDERGROUND COMM.	COM
PROPOSED CONTOUR	150
PROPOSED FORCEMAIN	FM
PROPOSED FLARED END	FE
PROPOSED SPOT GRADE	331x0
PROPOSED HAYBALES	

GRAPHIC SCALE
SCALE: 1"=20'
0 10 20 40 60 FEET
0 5 10 20 METERS

#	DATE	REVISION COMMENT
1	7/1/13	TOWN PLANNER REVIEW

DATE: 06/01/13

COPYRIGHT 2013, MARKEY & RUBIN INC.

COMMONWEALTH OF MASSACHUSETTS
RUSSELL D. WILSON
No. 34628
REGISTERED PROFESSIONAL ENGINEER
7/1/13

COMMONWEALTH OF MASSACHUSETTS
IAN M. RUBIN
No. 33158
REGISTERED PROFESSIONAL ENGINEER
7/1/13

CONCEPTUAL SUBDIVISION SITE PLAN

56 WINDSOR AVE
ACTON, MASSACHUSETTS

CLIENT:
WESTCHESTER COMPANY
P.O. BOX 2236
ACTON, MASSACHUSETTS

360 MASSACHUSETTS AVE, SUITE 200
ACTON, MASSACHUSETTS 01720
P(978) 263-0430 F(978) 263-0447
www.MarkeyAndRubin.com
Markey & Rubin
CIVIL ENGINEERING

S1

JOB# 5052