STEEL W BEAM HIGHWAY GUARD
NONE

DRAINAGE DETAILS
NONE

WATER SUPPLY ALTERATIONS
NONE

TRAFFIC SIGNAL CONDUIT
NONE

MAYNARD–ACTON
ASSABET RIVER RAIL TRAIL

STATE	FED. AID PROJ. NO.	SHEET NO.	TOTAL SHEETS
MASS.		20	21
PROJECT FILE NO. 604531			

PRELIMINARY
RIGHT OF WAY PLANS
PROPERTY PLANS & PROFILES

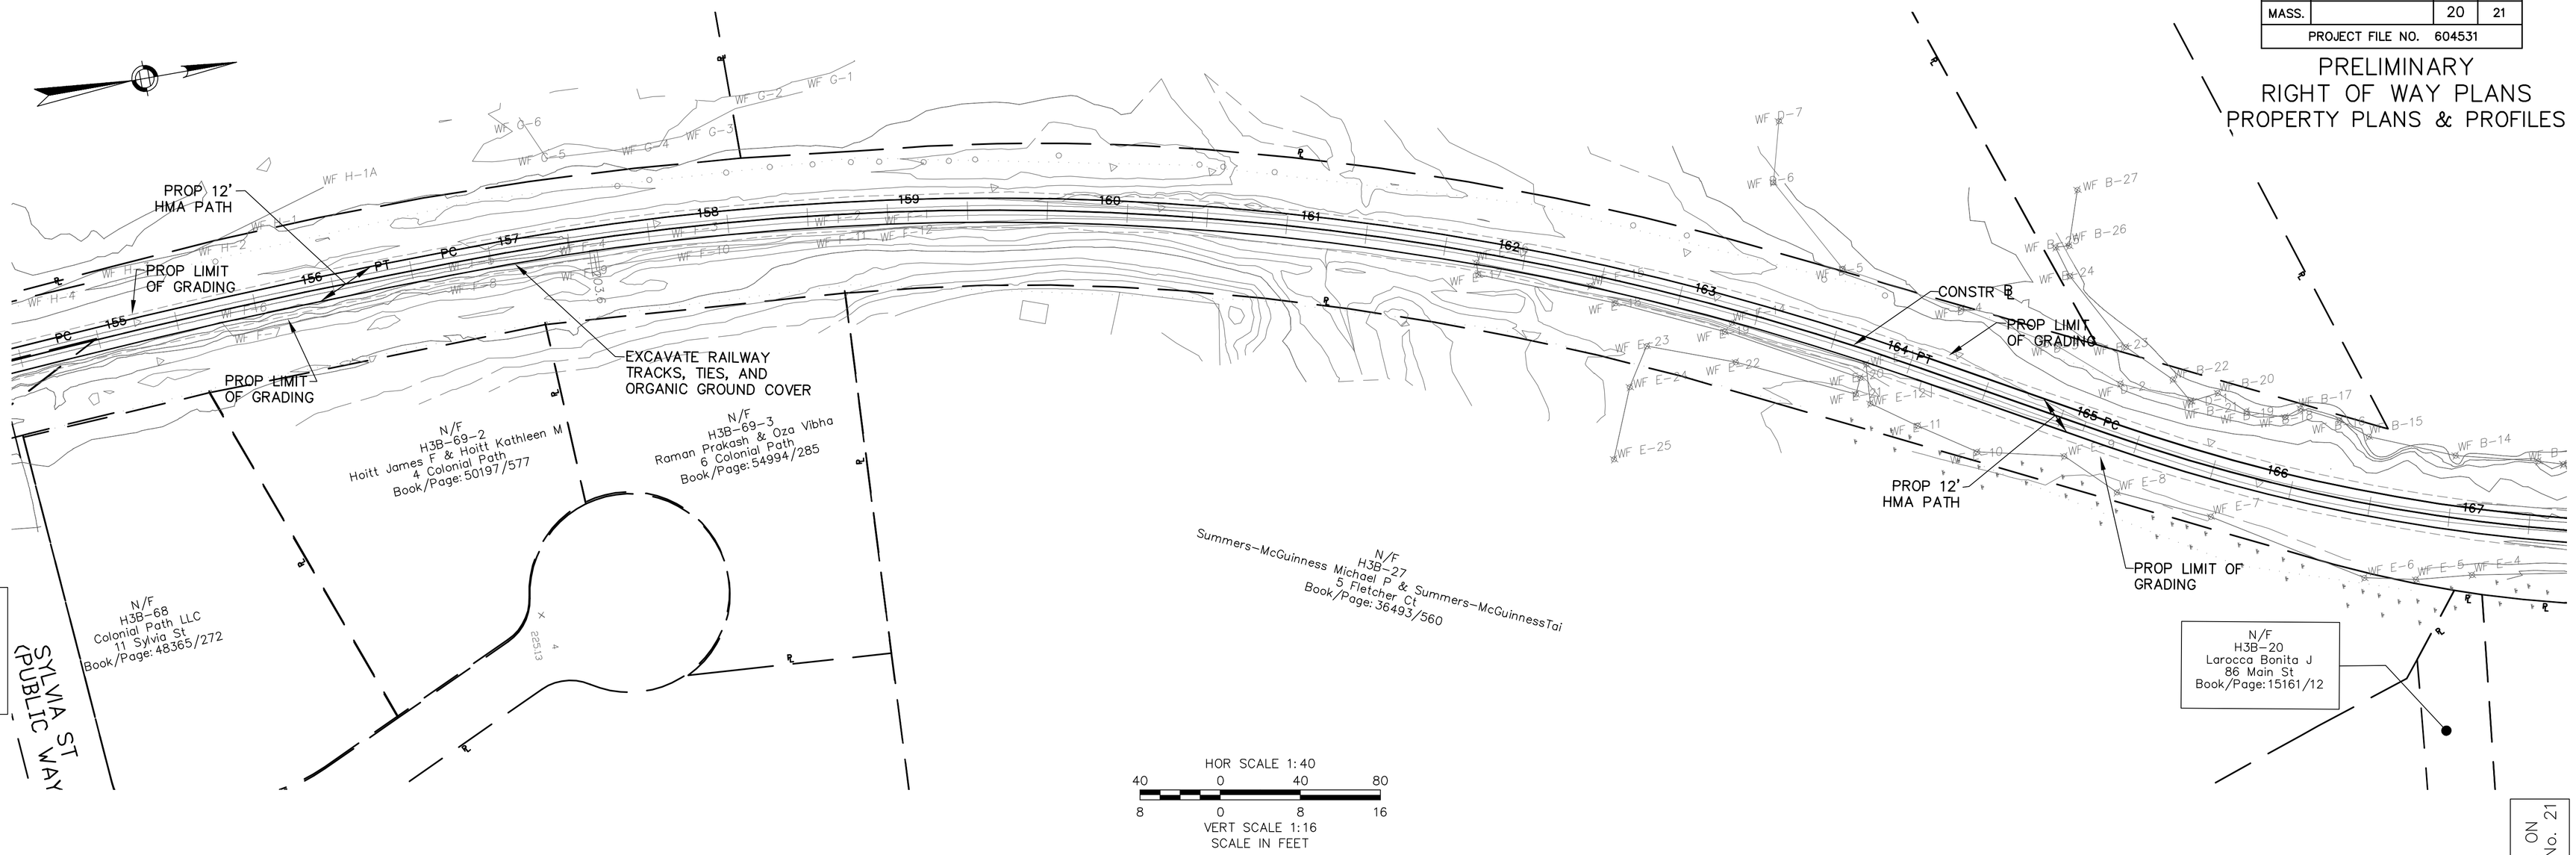

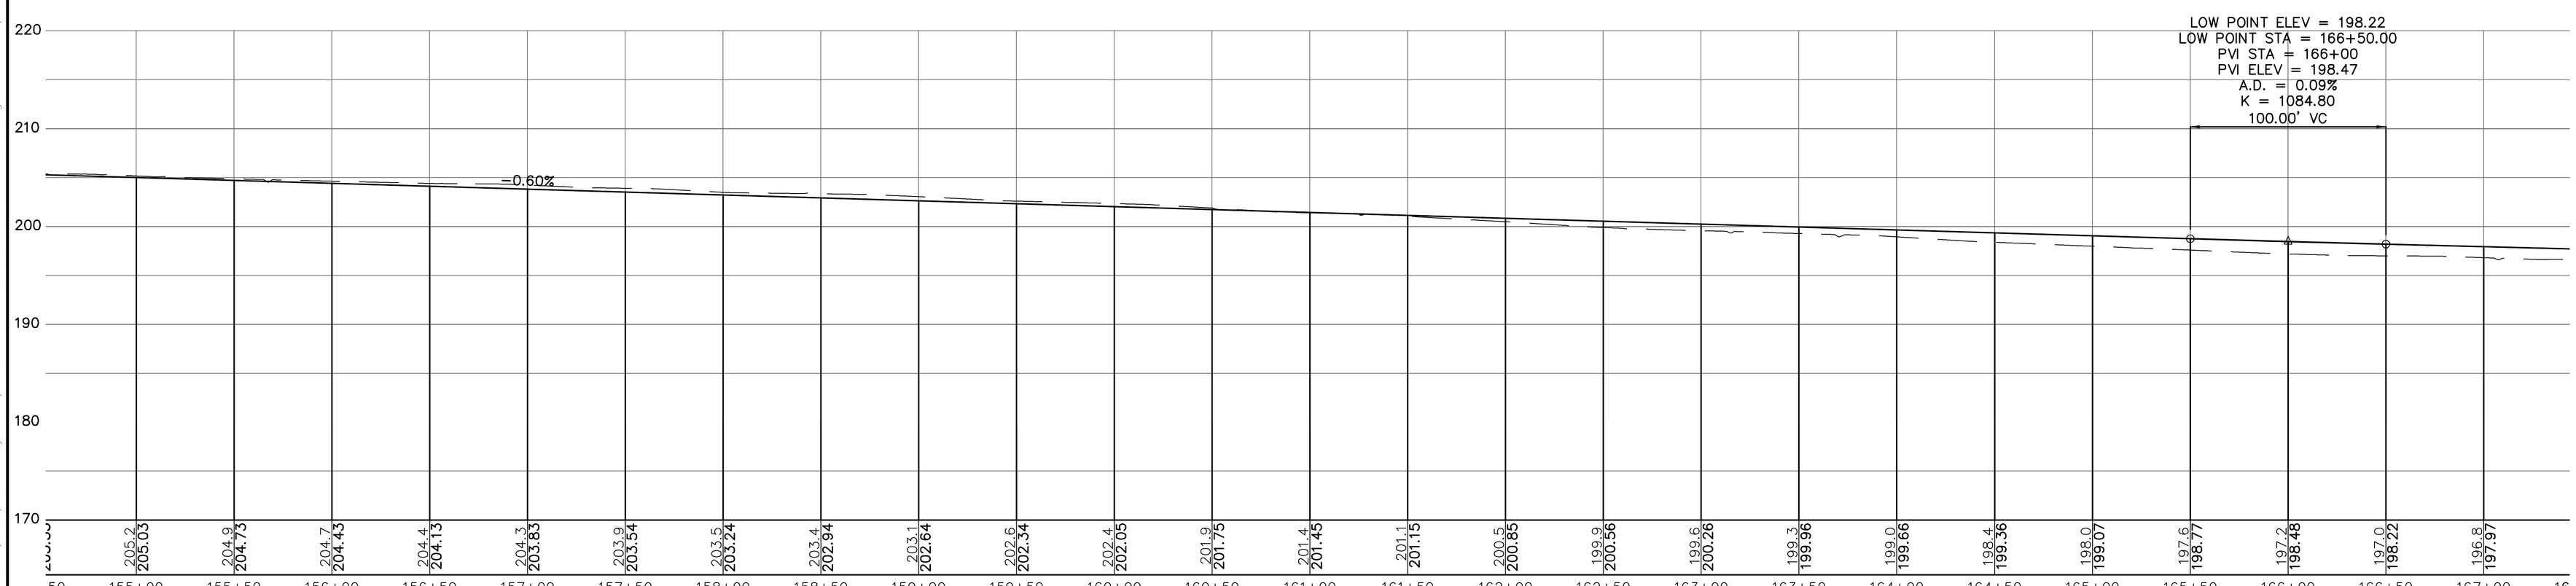

L:\work\101221\CAD\Preliminary ROW\101221 13-21 General Plan and Profile.dwg 10/18/2011 3:37:38 PM EST