STEEL W BEAM HIGHWAY GUARD
NONE

DRAINAGE DETAILS
NONE

WATER SUPPLY ALTERATIONS
NONE

TRAFFIC SIGNAL CONDUIT
NONE

MAYNARD–ACTON
ASSABET RIVER RAIL TRAIL

| STATE | FED. AID PROJ. NO. | SHEET NO. | TOTAL SHEETS |
|---|---|---|---|
| MASS. | | 21 | 21 |
| PROJECT FILE NO. 604531 | | | |

PRELIMINARY
RIGHT OF WAY PLANS
PROPERTY PLANS & PROFILES

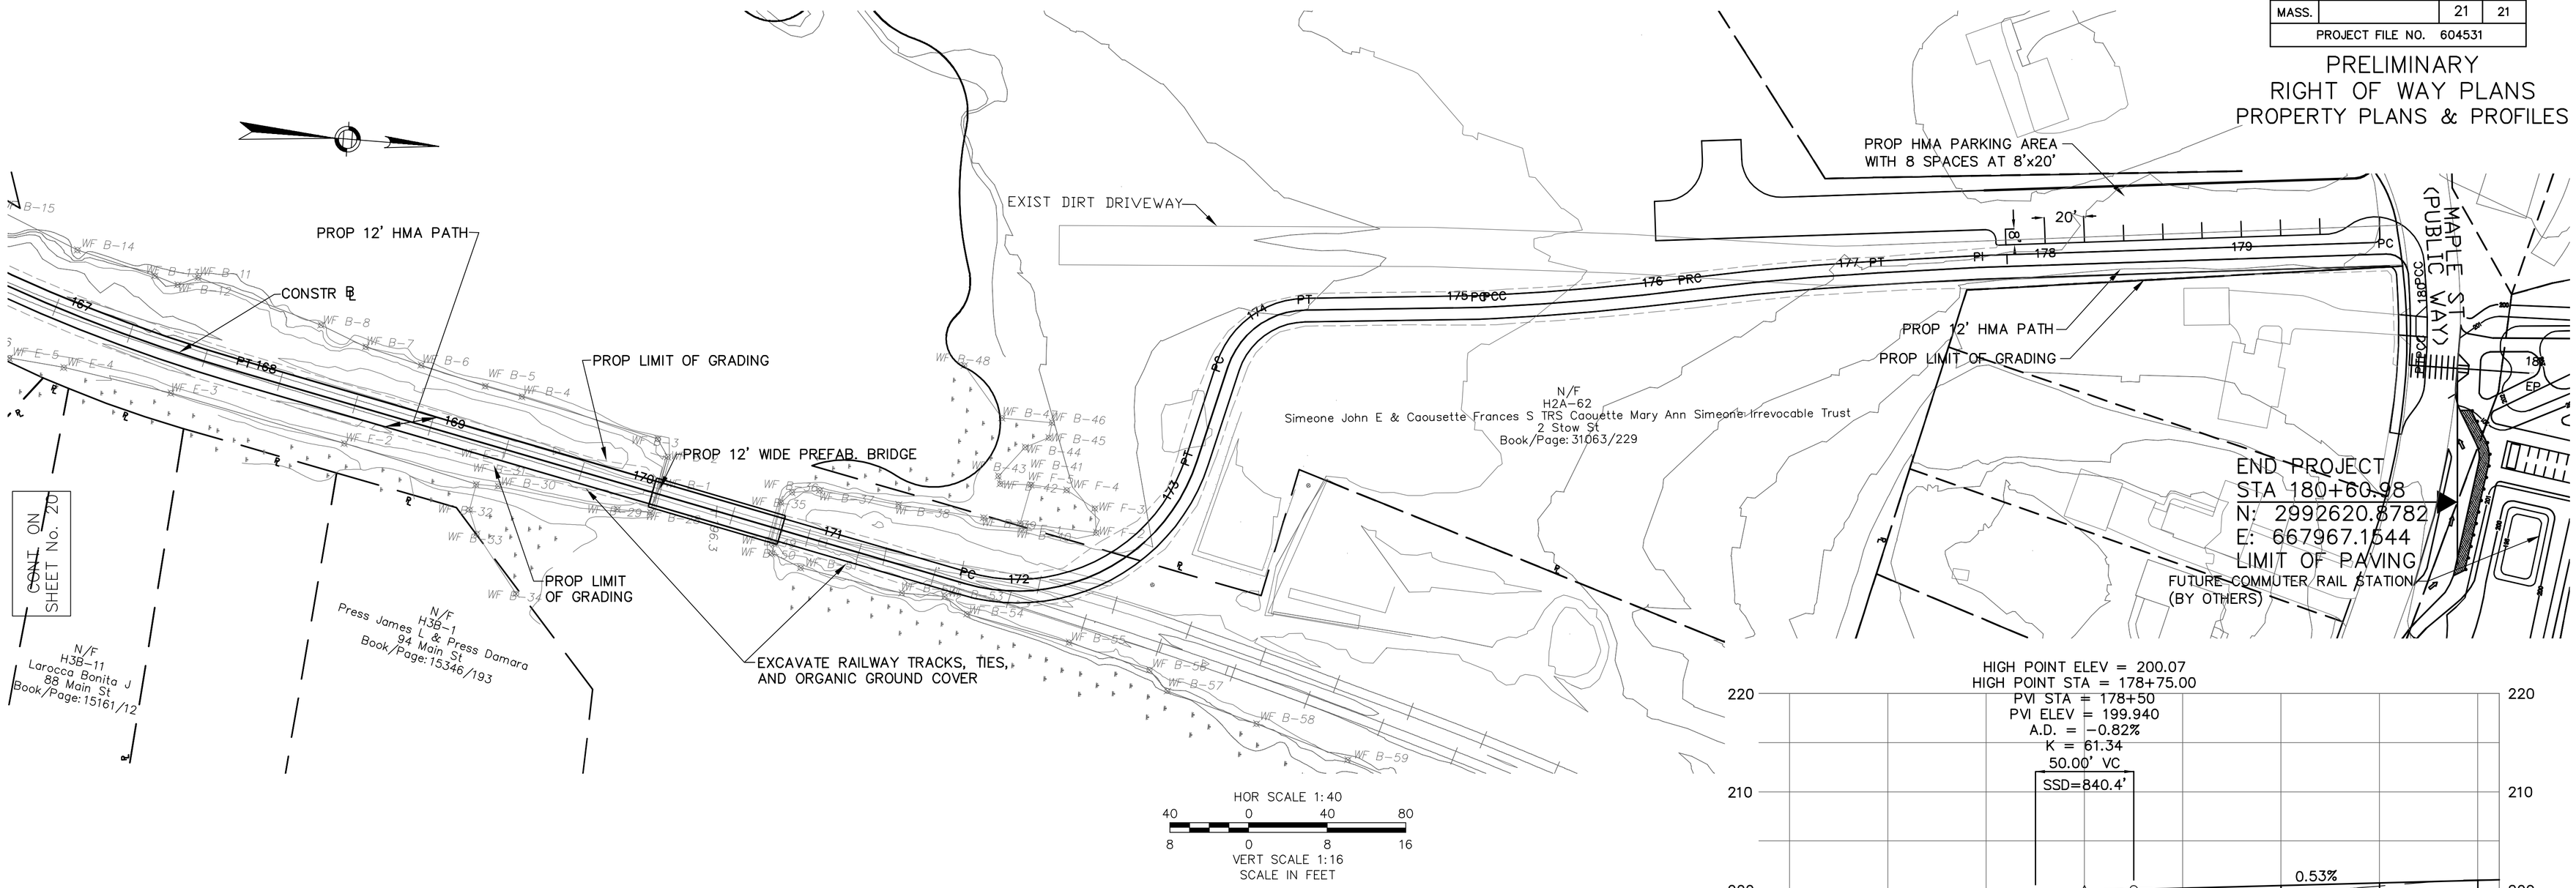


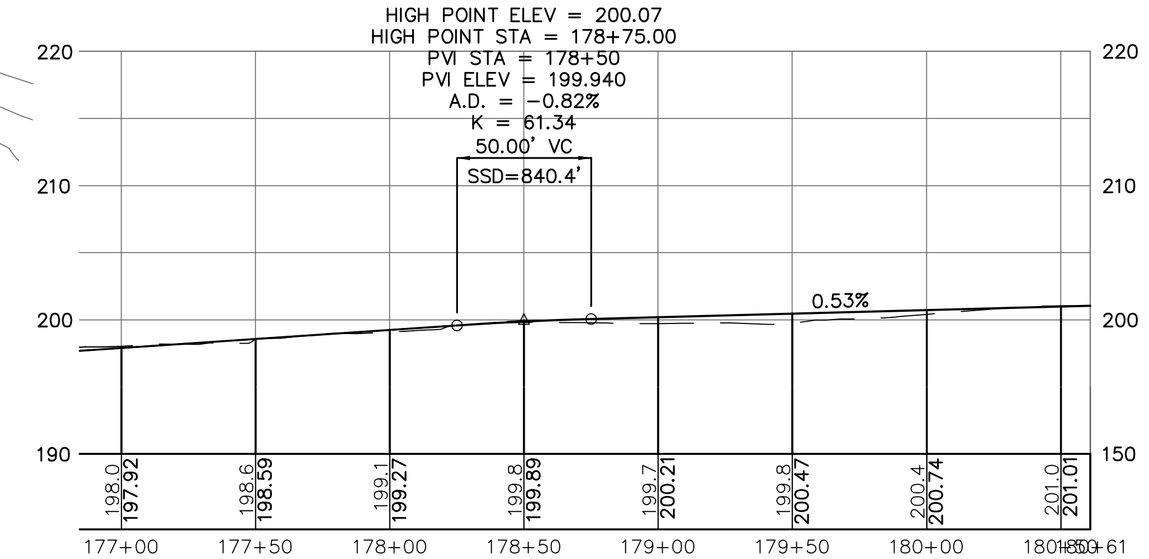


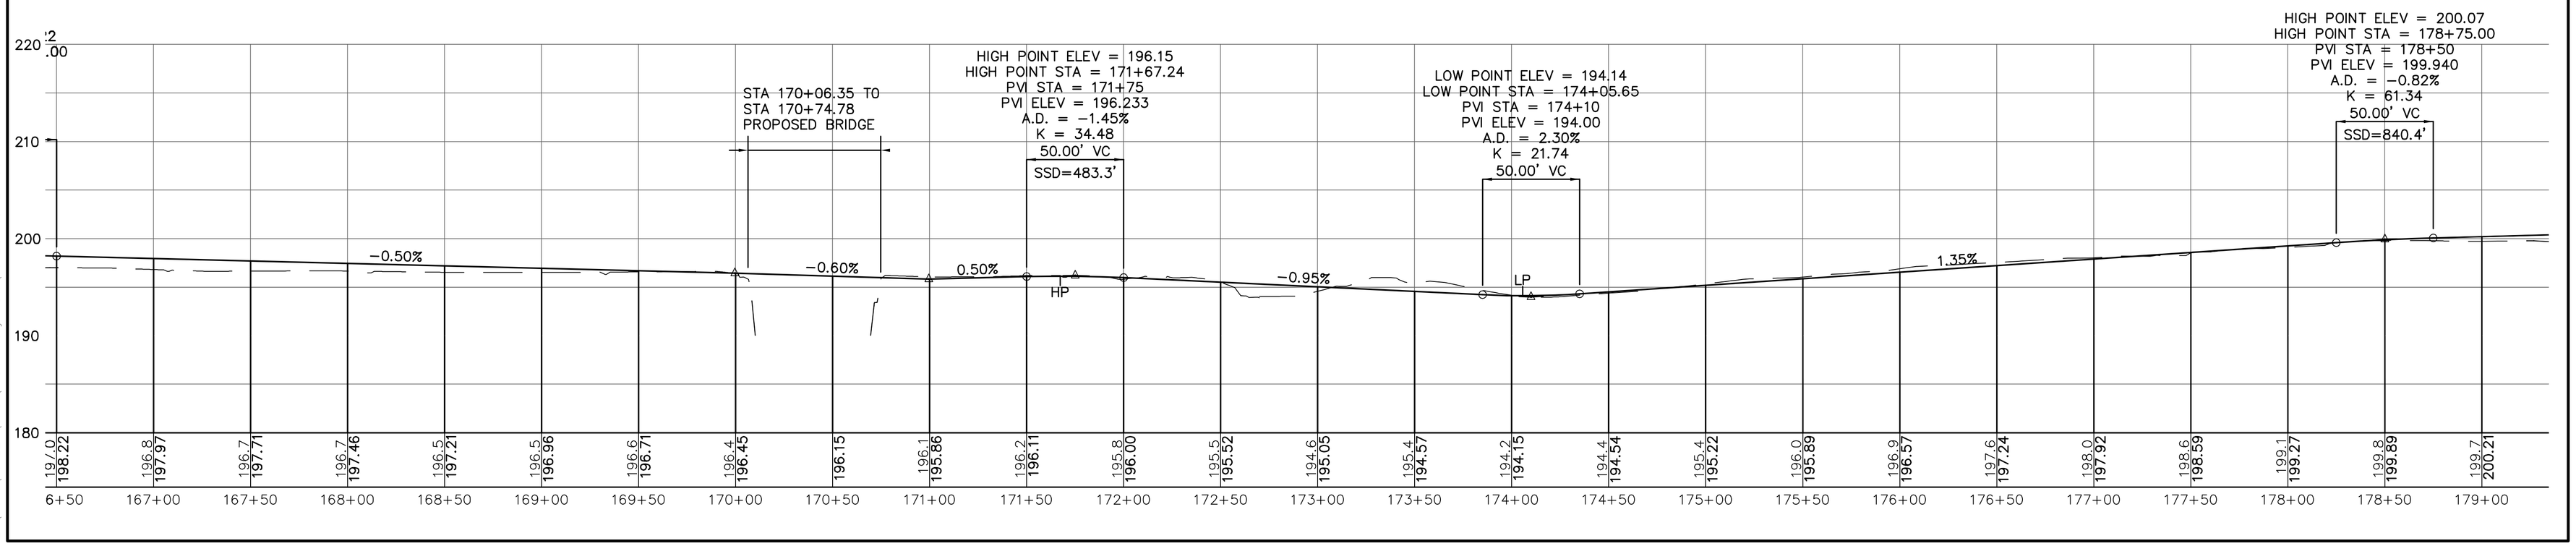


L:\work\101221\CAD\Preliminary ROW\101221 13-21 General Plan and Profile.dwg 10/18/2011 3:37:38 PM EST