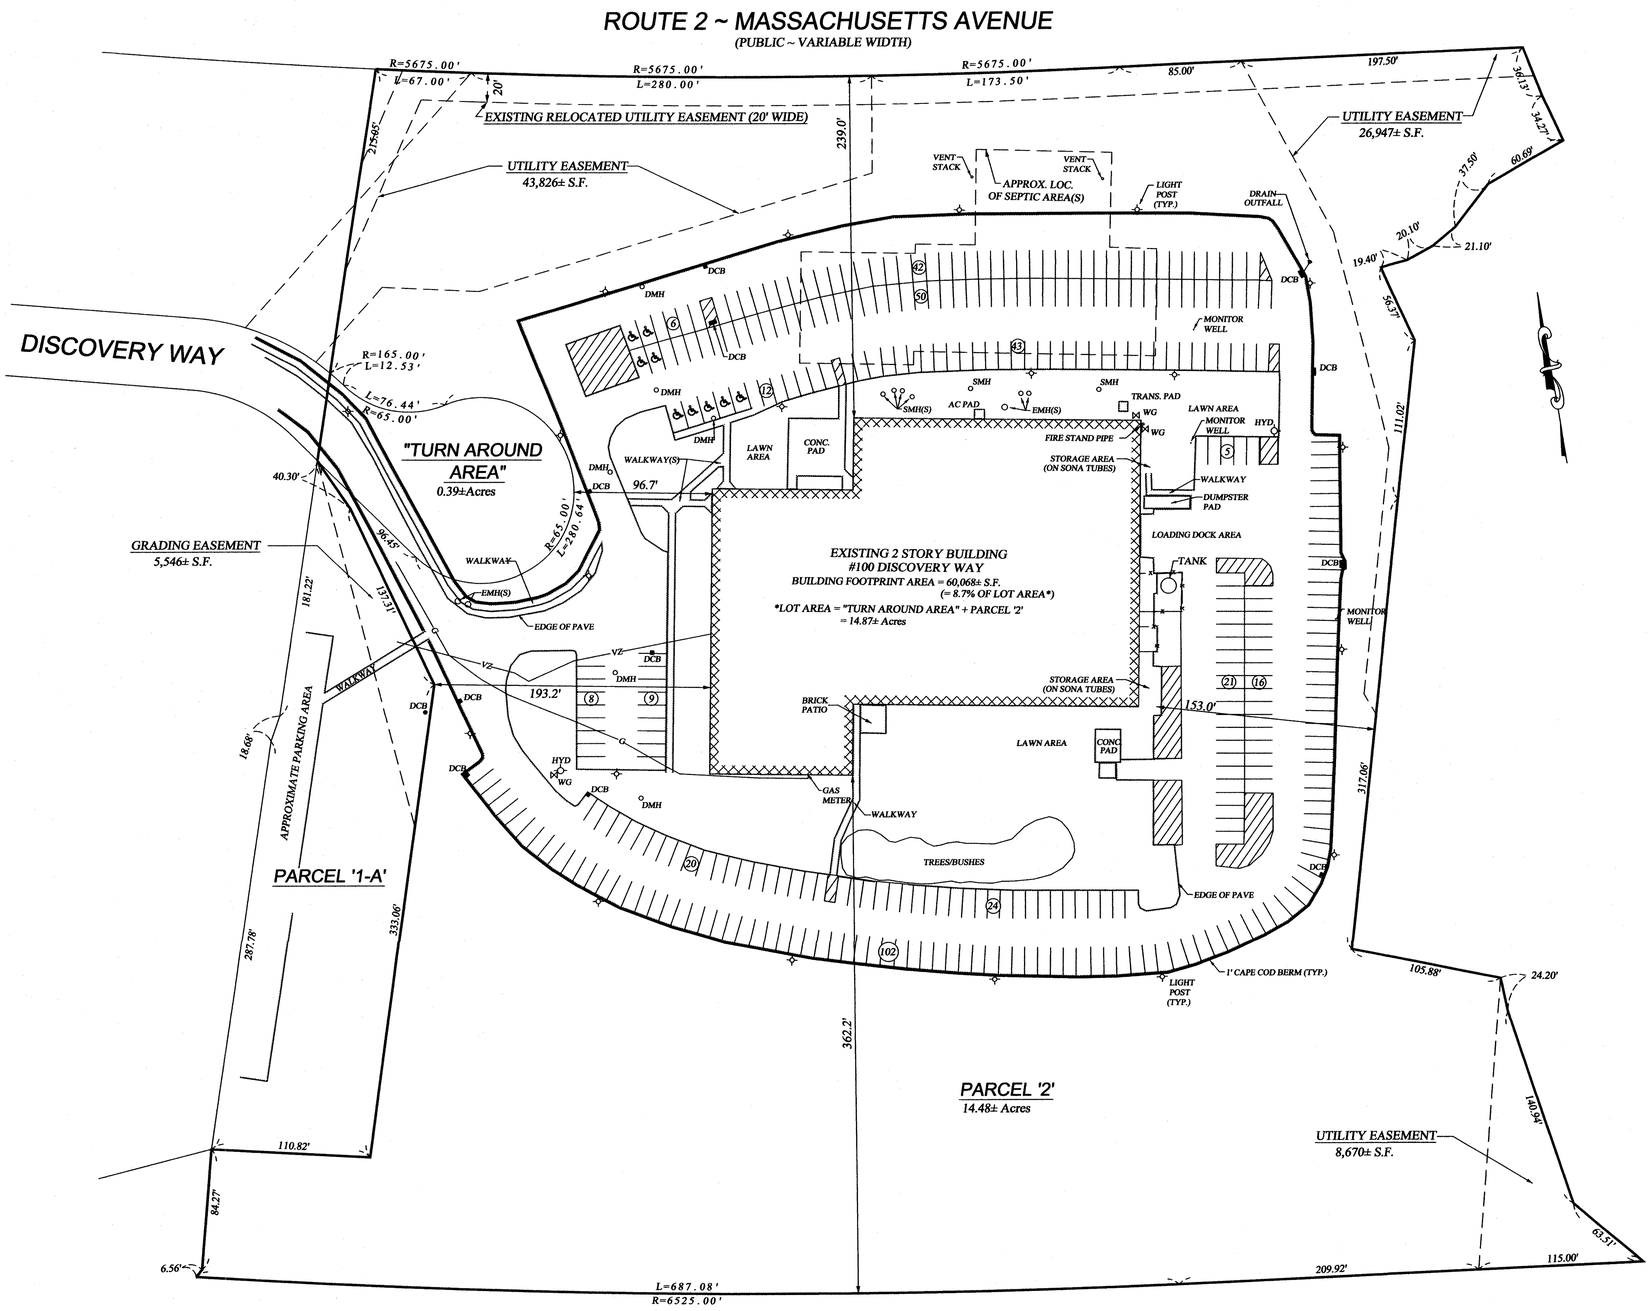

General Notes

Capital Group Properties
100 Discovery Way
Existing Conditions Plan
Acton, MA

No.	Revision/Issue	Date

Firm Name and Address

Project Name and Address

Project

Sheet

Date July 26, 2007

Scale 1"=50'