


1 FIRST FLOOR PLAN
1/8" = 1'-0"

**Notes:**

**ARCHITECTURAL FLOOR PLAN REFERENCE SYS.**

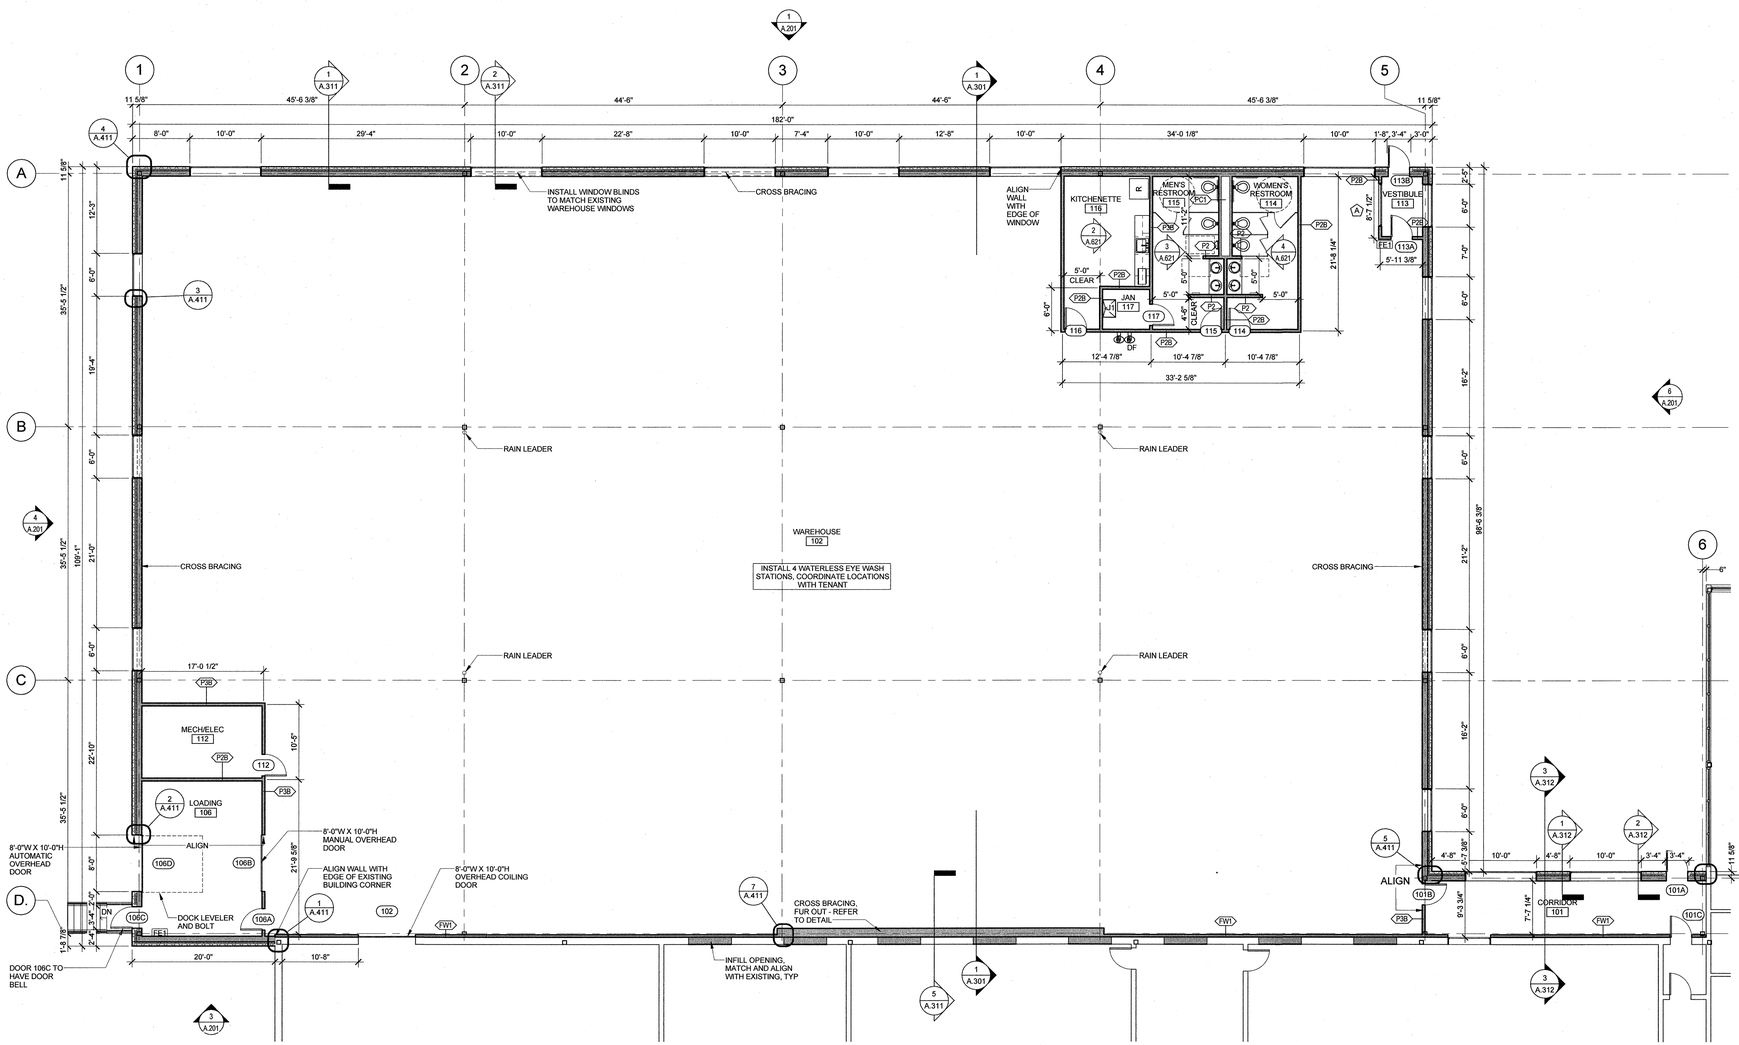


**PARTITION LEGEND**

| | |
|---|---|
| | EXISTING WALL, VERIFY CONSTRUCTION IN FIELD |
| | BLOCK VENEER EXTERIOR WALL WITH MTL STUD BACK-UP |
| | NEW INTERIOR PARTITION |

**PARTITION NOTES**

1. ALL WALLS NOT KEYED IN BY WALL TYPE DESIGNATION TO BE PARTITION "P2B", TYP

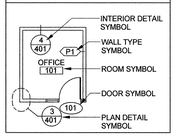**DIMENSIONING NOTES**

1. EXTERIOR MASONRY WALLS ARE DIMENSIONED TO THE FACE OF MASONRY
2. INTERIOR MASONRY WALLS ARE DIMENSIONED TO THE FACE OF MASONRY
3. INTERIOR PARTITIONS ARE DIMENSIONED TO THE CENTERLINE, UON

**FIRE EXTINGUISER SCHEDULE**

| | |
|---|---|
| FE-1 | SURFACE MOUNT FIRE EXTINGUISHER, JL INDUSTRIES COSMIX 5X, PLASTIC SIGN #24S BY JL INDUSTRIES TO BE MOUNTED ABOVE EXTINGUISHER |

**FIXTURE LEGEND**

| | |
|---|---|
| J1 | JANITOR'S SINK - 24"x24" CRANE PLUMBING MODEL # MSB2424 |
| DF | DRINKING FOUNTAIN - HAWS MODEL NO. "1109" STAINLESS STEEL ADA ACCESSIBLE WATER FOUNTAIN |

**Key Plan:**

**Architect's Stamp:**

Project:

**100 Discovery Way Addition**
100 Discovery Way
Acton, MA 01720

**Client:**
Capital Group Properties
259 Turnpike Road, Suite 100
Southborough, MA 01772
(508) 357-8825

Project #: 13037
Scale: As Noted NOT TO SCALE

| Issue: | Date: |
|---|---|
| Construction | 11.xx.13 |
| | |
| | |

| Revisions: | Date: |
|---|---|
| | |
| | |
| | |
| | |
| | |
| | |
| | |

Drawing Title:
FIRST FLOOR PLAN

Sheet Number:

# A.101

ahp ARCHITECTS CREATIVE THINKING
20 Chelmsford Street, Chelmsford, Ma. 01824
Tel: (978) 244.1100 Fax: (978) 244.1191
www.ahparchitects.com

THESE DOCUMENTS AND ALL IDEAS, ARRANGEMENTS, DESIGNS AND PLANS INDICATED OR REPRESENTED THEREBY ARE OWNED BY AND REMAIN THE PROPERTY OF AHP ARCHITECTS WHETHER THE PROJECT FOR WHICH THEY WERE MADE IS EXECUTED OR NOT EXCEPT WITH SPECIFIC WRITTEN PERMISSION.
© 2012 AHP ARCHITECTS