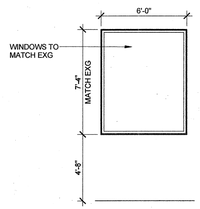

6 EXTERIOR WINDOW B
1/4" = 1'-0"

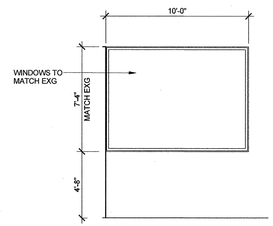

5 EXTERIOR WINDOW A
1/4" = 1'-0"

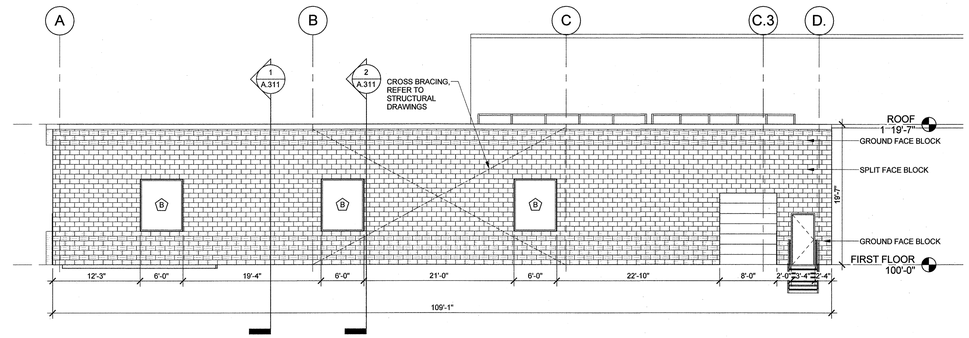

4 EAST ELEVATION
1/8" = 1'-0"

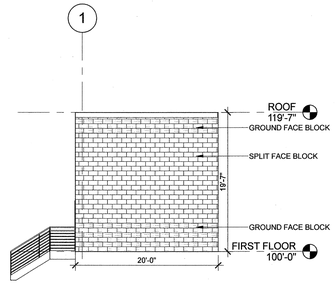

3 NORTH ELEVATION
1/8" = 1'-0"

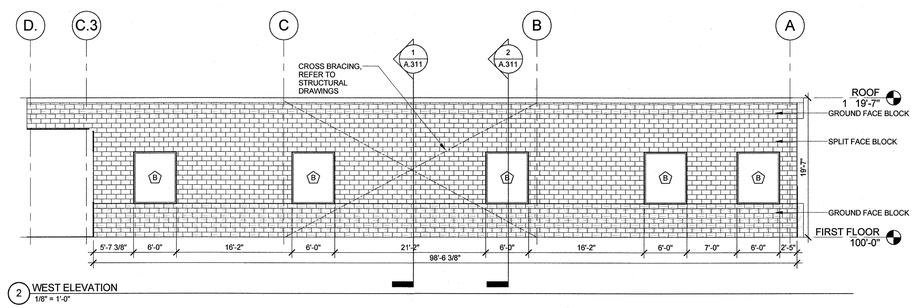

2 WEST ELEVATION
1/8" = 1'-0"

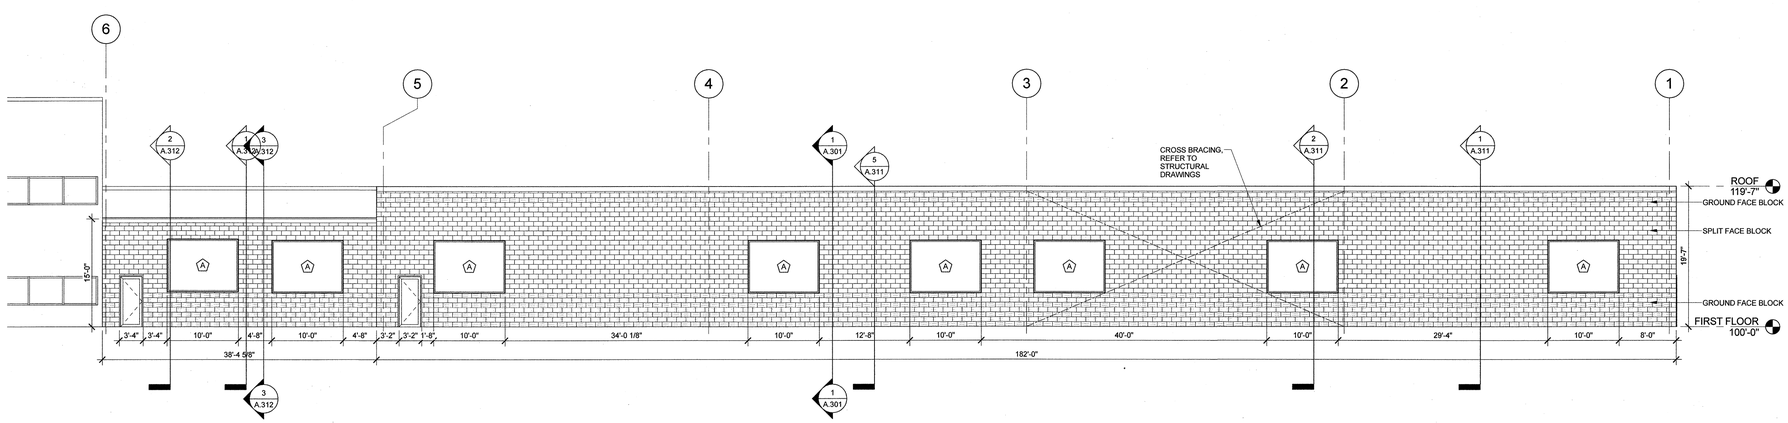

1 SOUTH ELEVATION
1/8" = 1'-0"

Notes:

EXTERIOR WINDOW FRAMING & GLAZING

GENERAL WINDOW NOTES:
1. ALL DIMENSIONS SHOWN ON ARCHITECTURAL DRAWINGS ARE ROUGH OPENINGS. SHOP DRAWINGS SHOULD REFLECT APPROPRIATE FRAME SIZES INCLUDING JOINT SIZES PER MANUFACTURERS SPECIFICATIONS.
2. G.C./SUB-CONTRACTOR TO FIELD VERIFY ALL OPENINGS PRIOR TO FABRICATION OF WINDOWS.
3. SUBMIT COLOR SAMPLES FOR FRAMES AND GLAZING AS PART OF THE SHOP DRAWING PROCESS.

STOREFRONT SYSTEMS & ENTRANCES:
1. TO MATCH EXISTING
2. FRAME COLOR - BRONZE ALUMINUM

GLAZING:
1. ALL GLAZING TO BE LOW E-II
2. PROVIDE TEMPERED GLAZING IN ALL AREA REQUIRED BY CODE.

Key Plan:

Architect's Stamp:

Project:

100 Discovery Way Addition
100 Discovery Way
Acton, MA 01720

Client:
Capital Group Properties
259 Turnpike Road, Suite 100
Southborough, MA 01772
(508) 357-8825

Project #: 13037
Scale: As-Noted NOT TO SCALE

Issue:	Date:
Construction	11.xx.13

Revisions:	Date:

Drawing Title:
EXTERIOR ELEVATIONS

Sheet Number:

A.201

ahp | ARCHITECTS CREATIVE THINKING
20 Chelmsford Street, Chelmsford, Ma. 01824
Tel: (978) 244.1100 Fax: (978) 244.1191
www.ahparchitects.com

THESE DOCUMENTS AND ALL IDEAS, ARRANGEMENTS, DESIGNS AND PLANS INDICATED THEREON OR REPRESENTED THEREBY ARE THE PROPERTY OF AHP ARCHITECTS AND SHALL NOT BE USED BY ANY PERSON, FIRM OR CORPORATION FOR ANY PURPOSE WHATSOEVER EXCEPT WITH SPECIFIC WRITTEN PERMISSION
© 2012 AHP ARCHITECTS