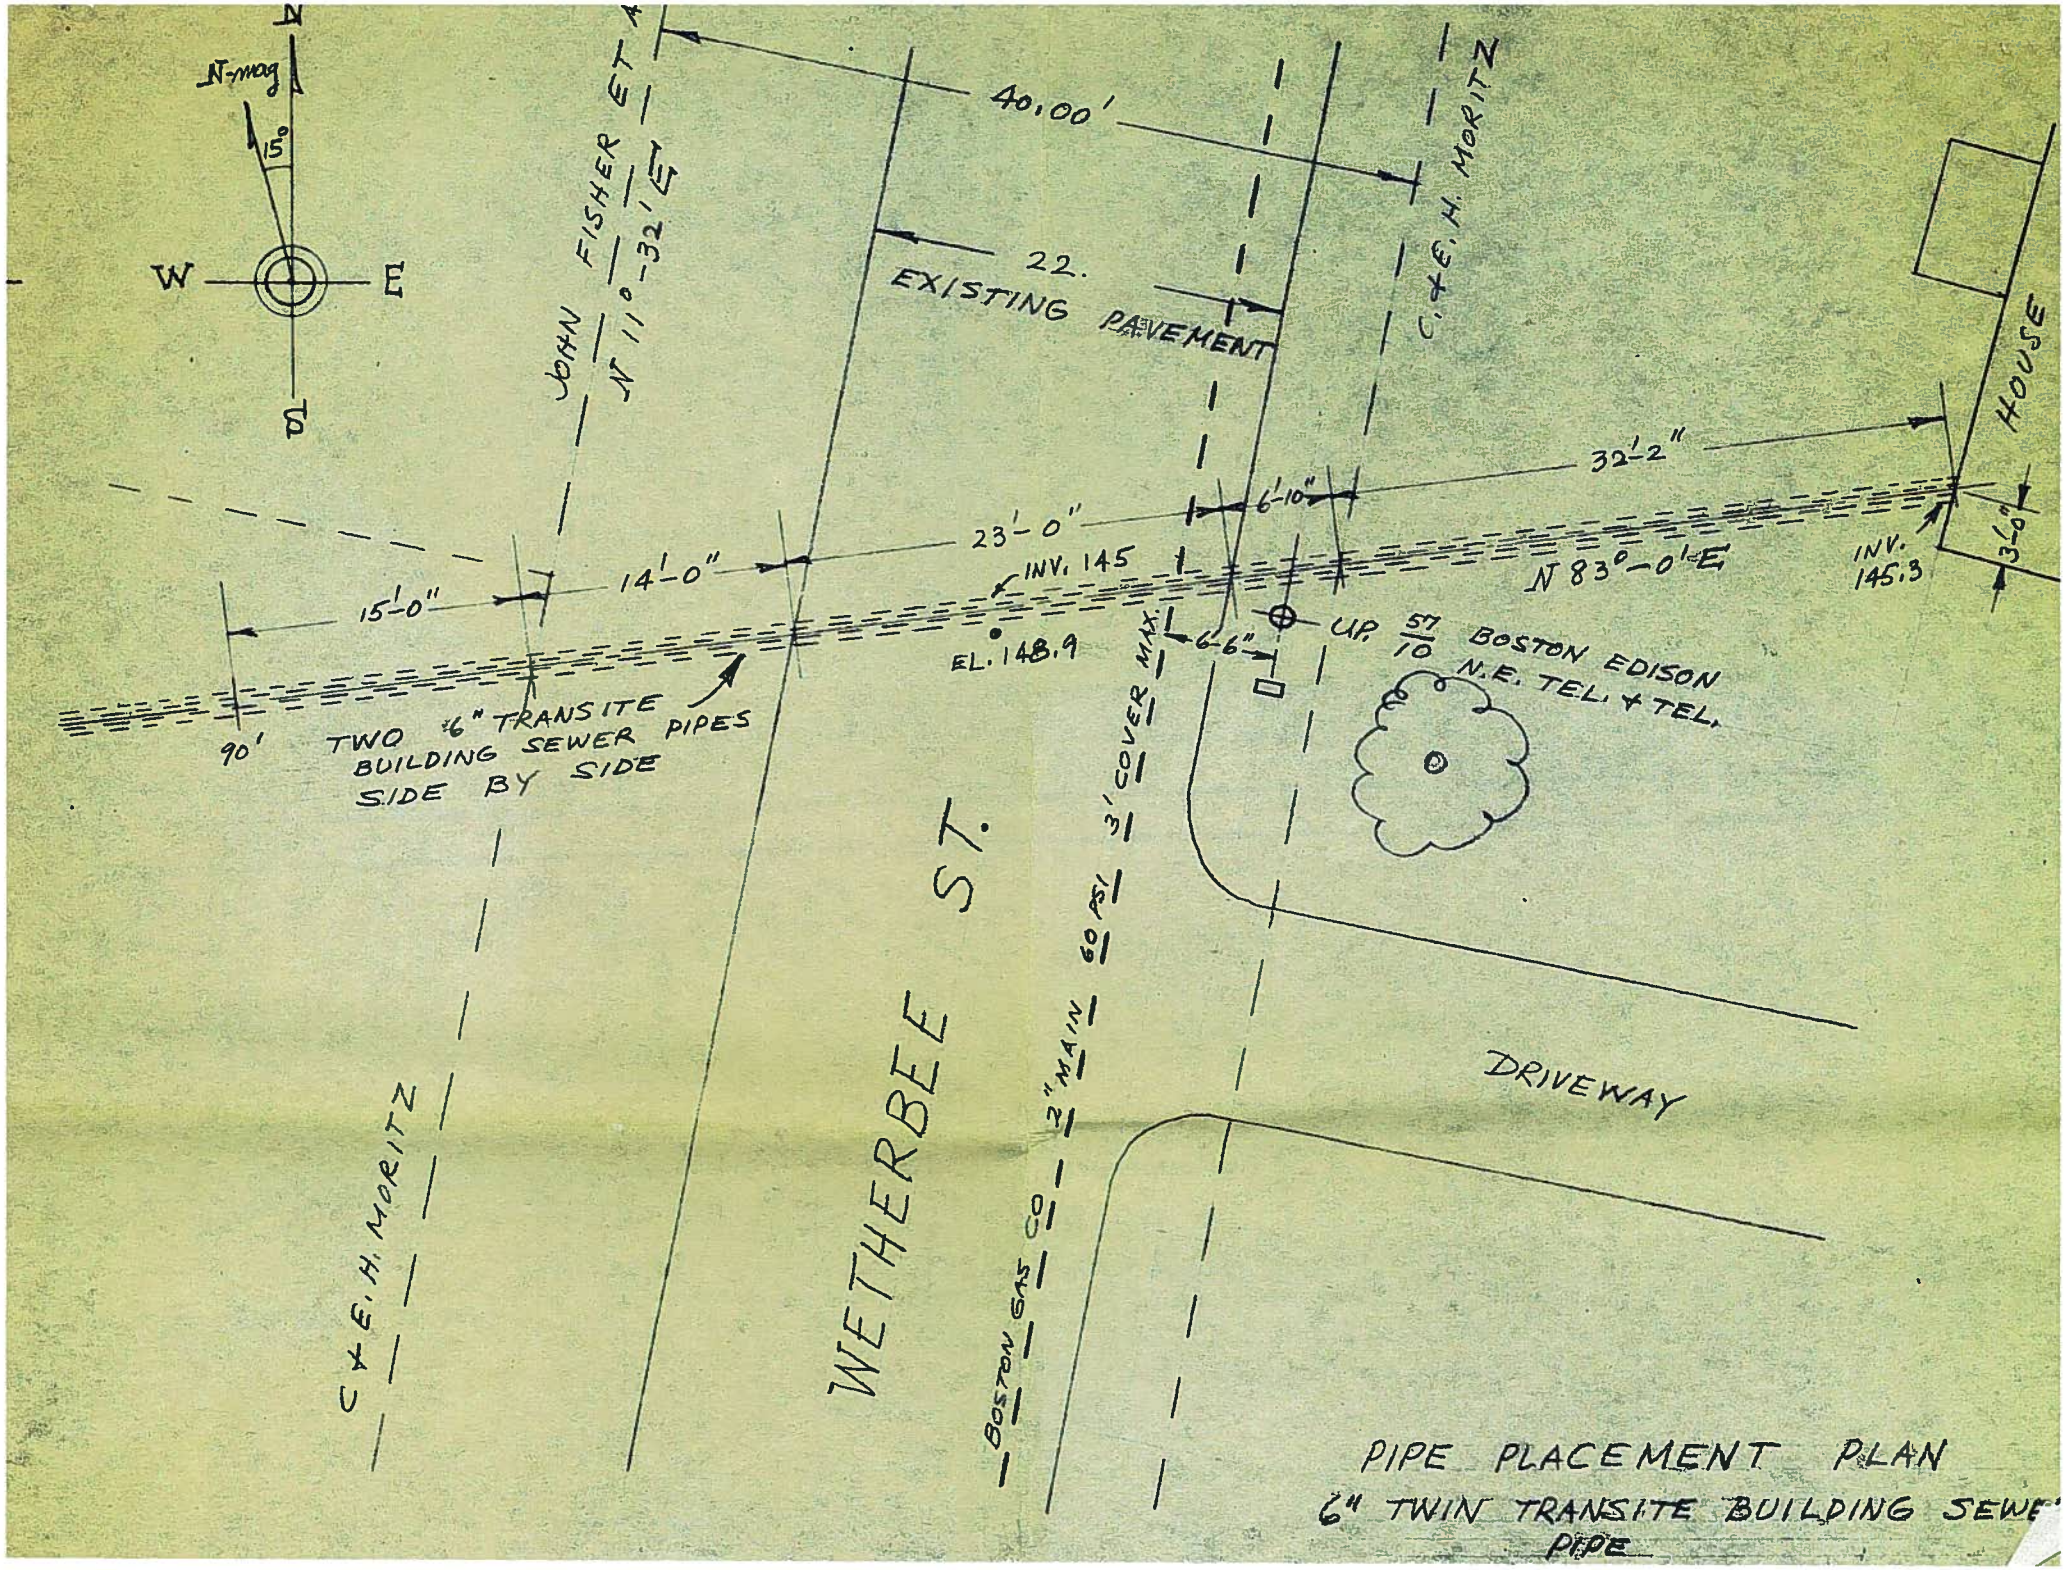

PIPE PLACEMENT PLAN
6" TWIN TRANSITE BUILDING SEWER PIPE