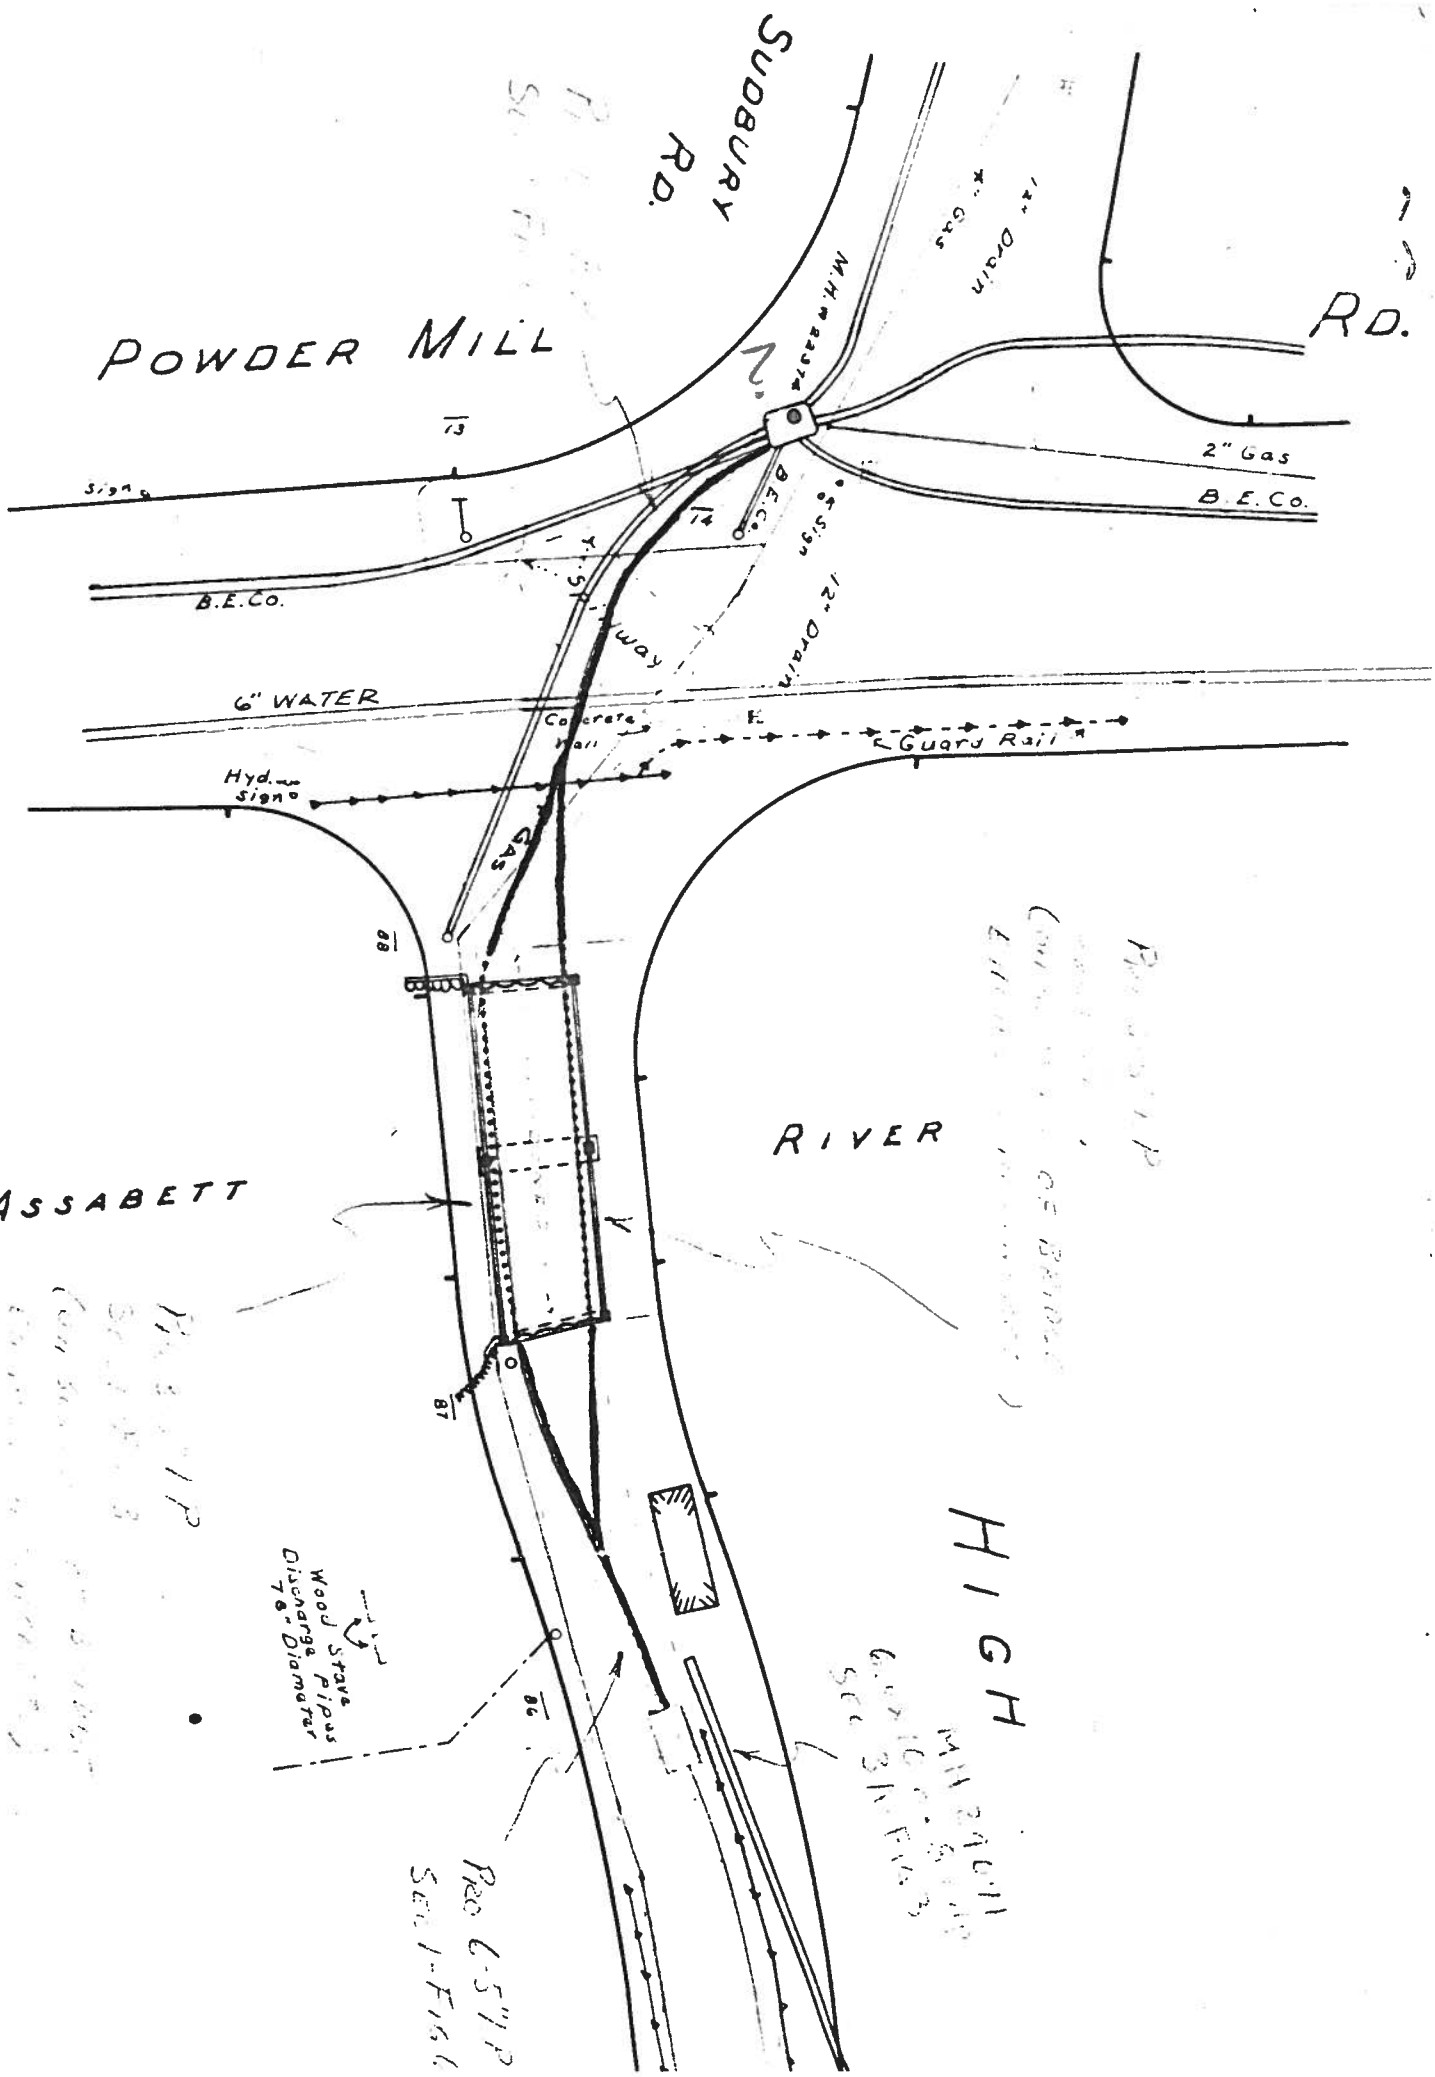

SUDBURY RD.
POWDER MILL
RD.
M.H. #2374
12" Drain
4" Gas
2" Gas
B.E.Co.
Sign
B.E.Co.
B.E.Co.
Sign
12" Drain
6" WATER
Concrete Wall
Guard Rail
Hyd. Sign
Gas
RIVER
ASSABETT
HIGH
Wood Stave Pipes Discharge 78" Diameter