78-61

Scale: 1"=40' October 1962

(Original on file)
(Scale of this plan: 1 in.=80 ft.)

Note:
1. No Lots may be built upon for residences without the express approval, in writing, of the Acton Board of Health
2. Interceptor Drains must be placed alongside Faulkner Hill Road where necessary in the opinion of the Town Engineer and of a type as specified by him.

I Charles M. MacRae Clerk of the Town of Acton, Mass. hereby certify that the notice of approval of this plan by the Acton Planning Board has been received and recorded at this office and no appeal was received during the twenty days next after such receipt and recording of said notice.
April
C.M.R. ~~Feb.~~ 28, 1963
Date Charles M. MacRae

Charles M. MacRae
Town Clerk

PLANNING BOARD APPROVAL
Subject to a restrictive agreement to be recorded herewith:
John H. Loring
David P. Tinker
Calvin M Farnsworth

Date: March 19, 1963

COMMONWEALTH OF MASSACHUSETTS
OIVA E. HINTSA
No. 5969
REGISTERED PROFESSIONAL ENGINEER

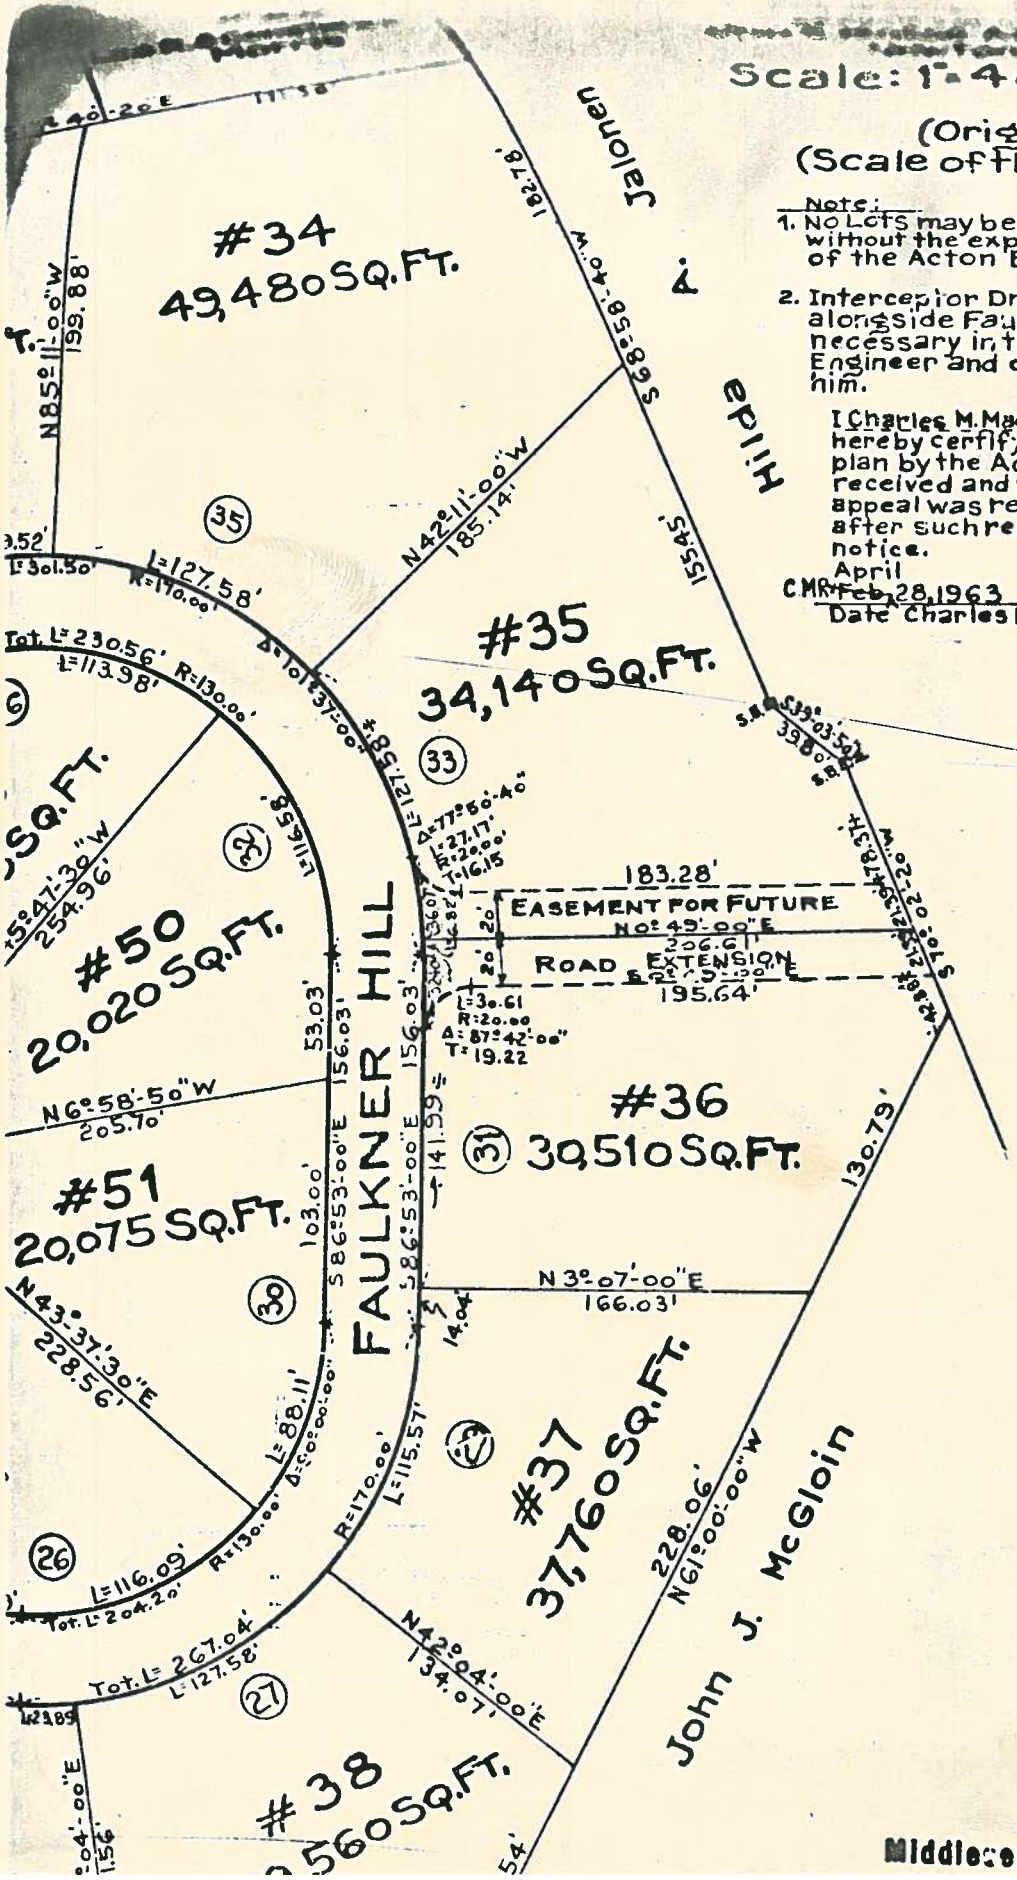

156.03
+ 6.85
162.88
14.04
148.81

FEE 21.00
BY K.

Middlesex Registry of Deeds, So. Dist