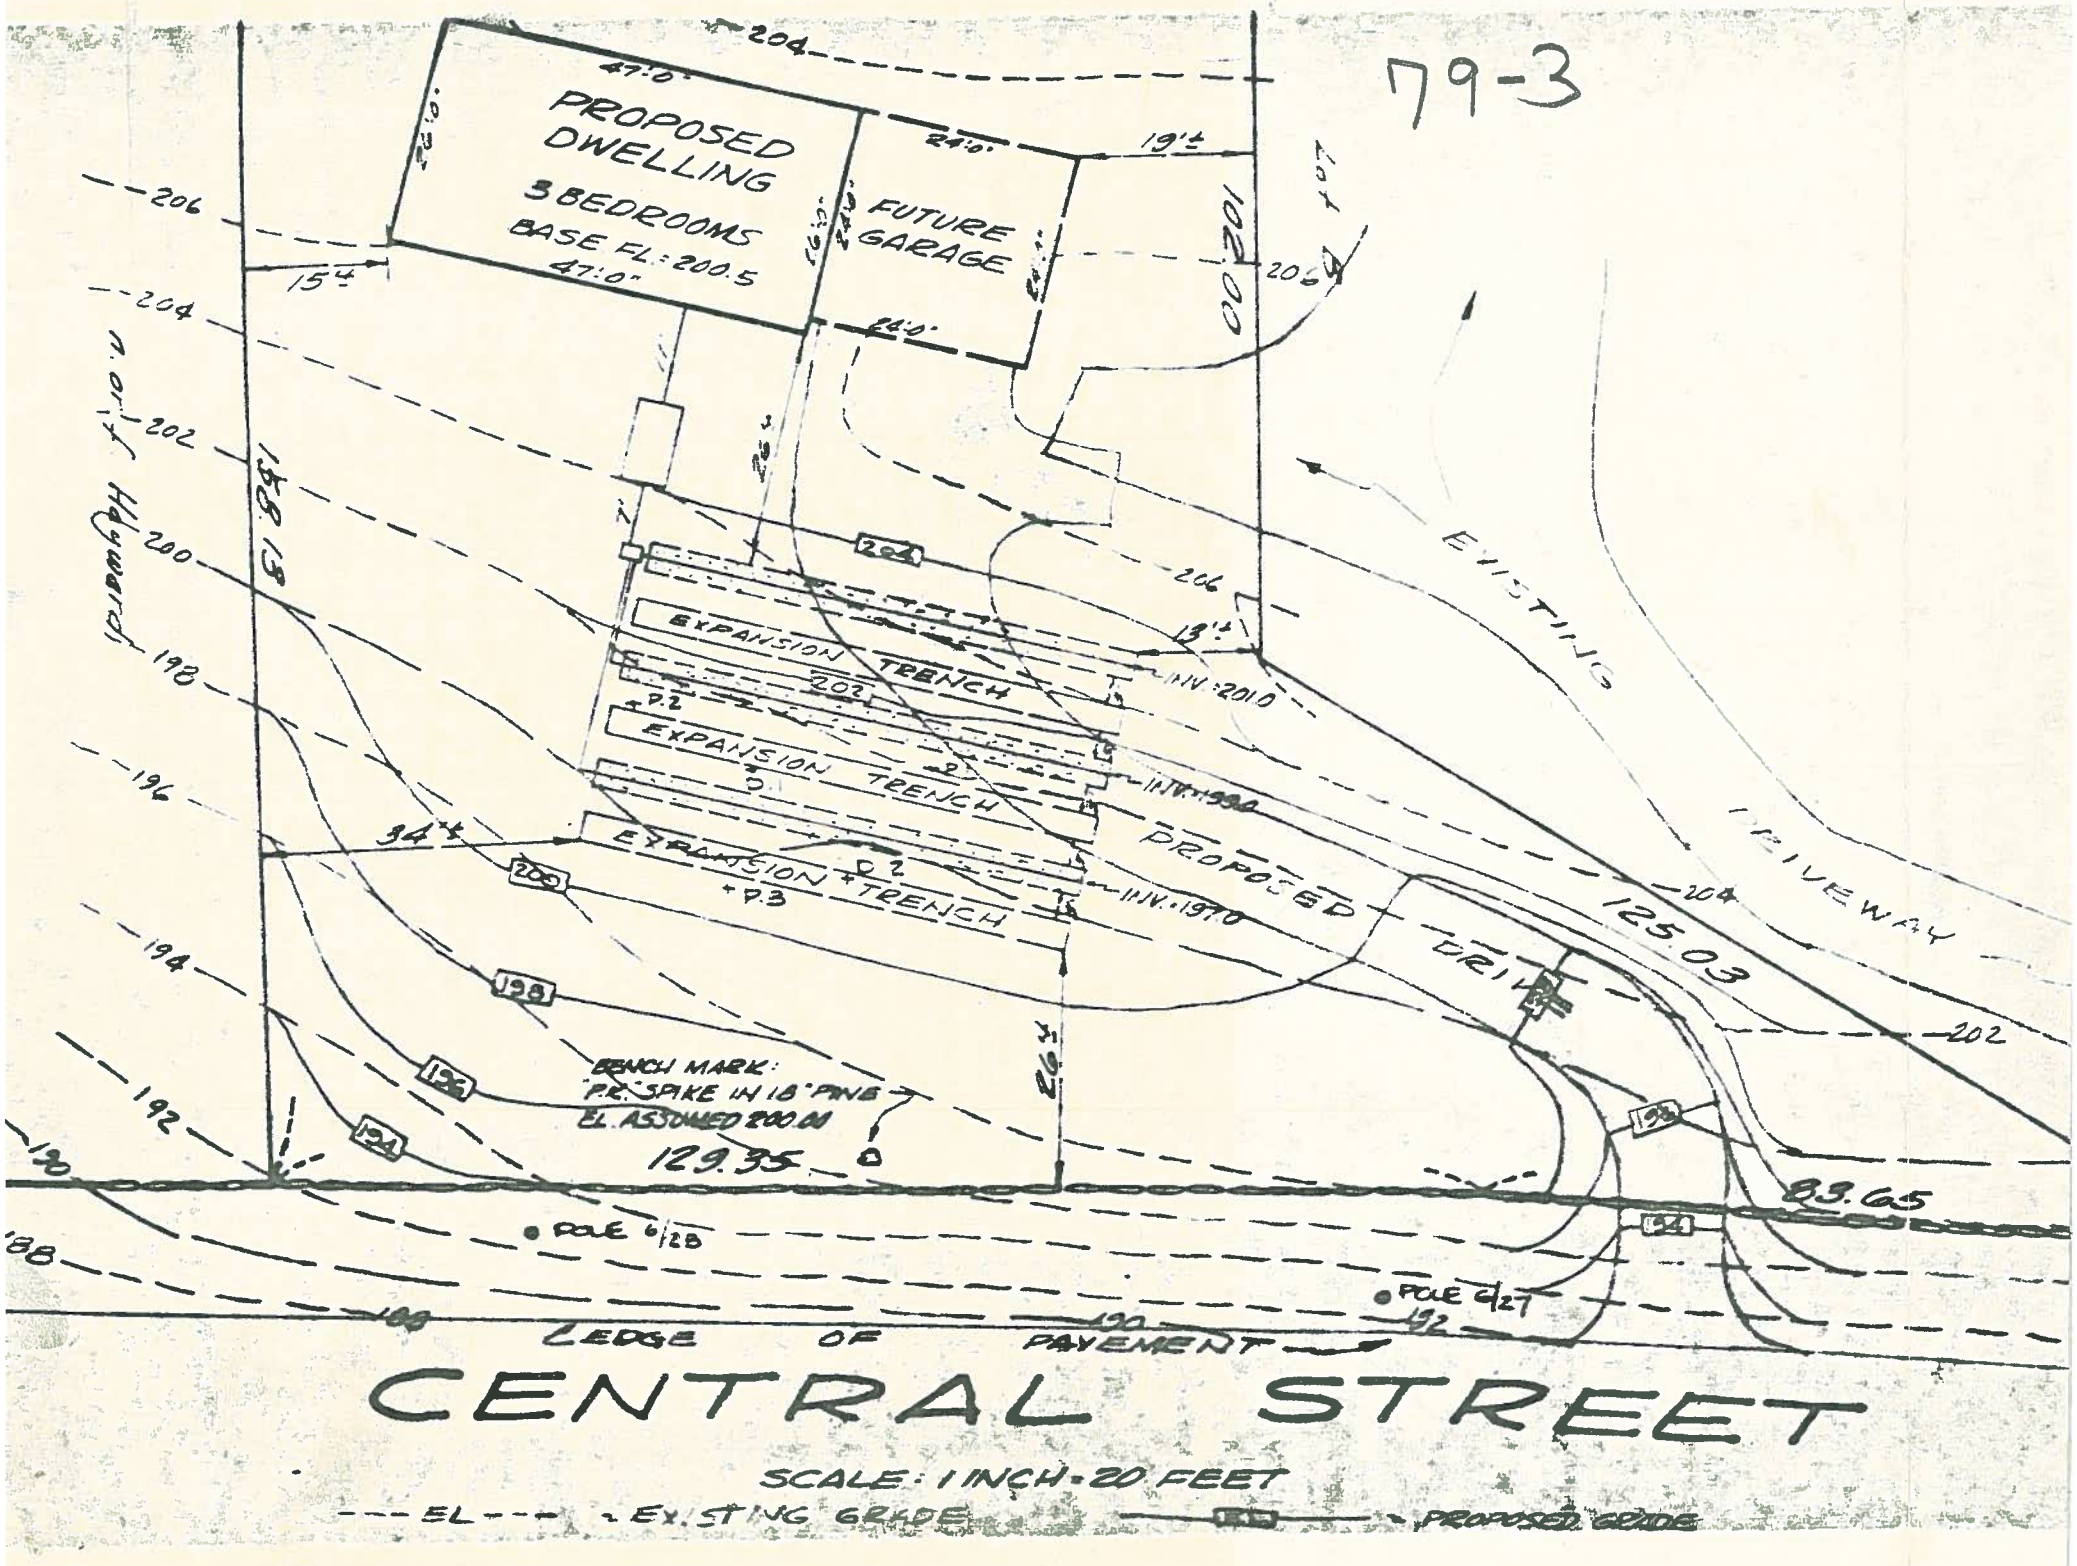
79-3
PROPOSED DWELLING
3 BEDROOMS
BASE FL: 200.5
FUTURE GARAGE
EXPANSION TRENCH
EXPANSION TRENCH
EXPANSION TRENCH
PROPOSED DRIVE
EXISTING DRIVEWAY
INV: 201.0
INV: 199.0
INV: 197.0
BENCH MARK:
"P.R." SPIKE IN 18" PINE
EL. ASSUMED 200.00
129.35
125.03
83.65
POLE 6/28
POLE 6/27
EDGE OF PAVEMENT
CENTRAL STREET
SCALE: 1 INCH = 20 FEET
--- EL --- = EXISTING GRADE
= PROPOSED GRADE