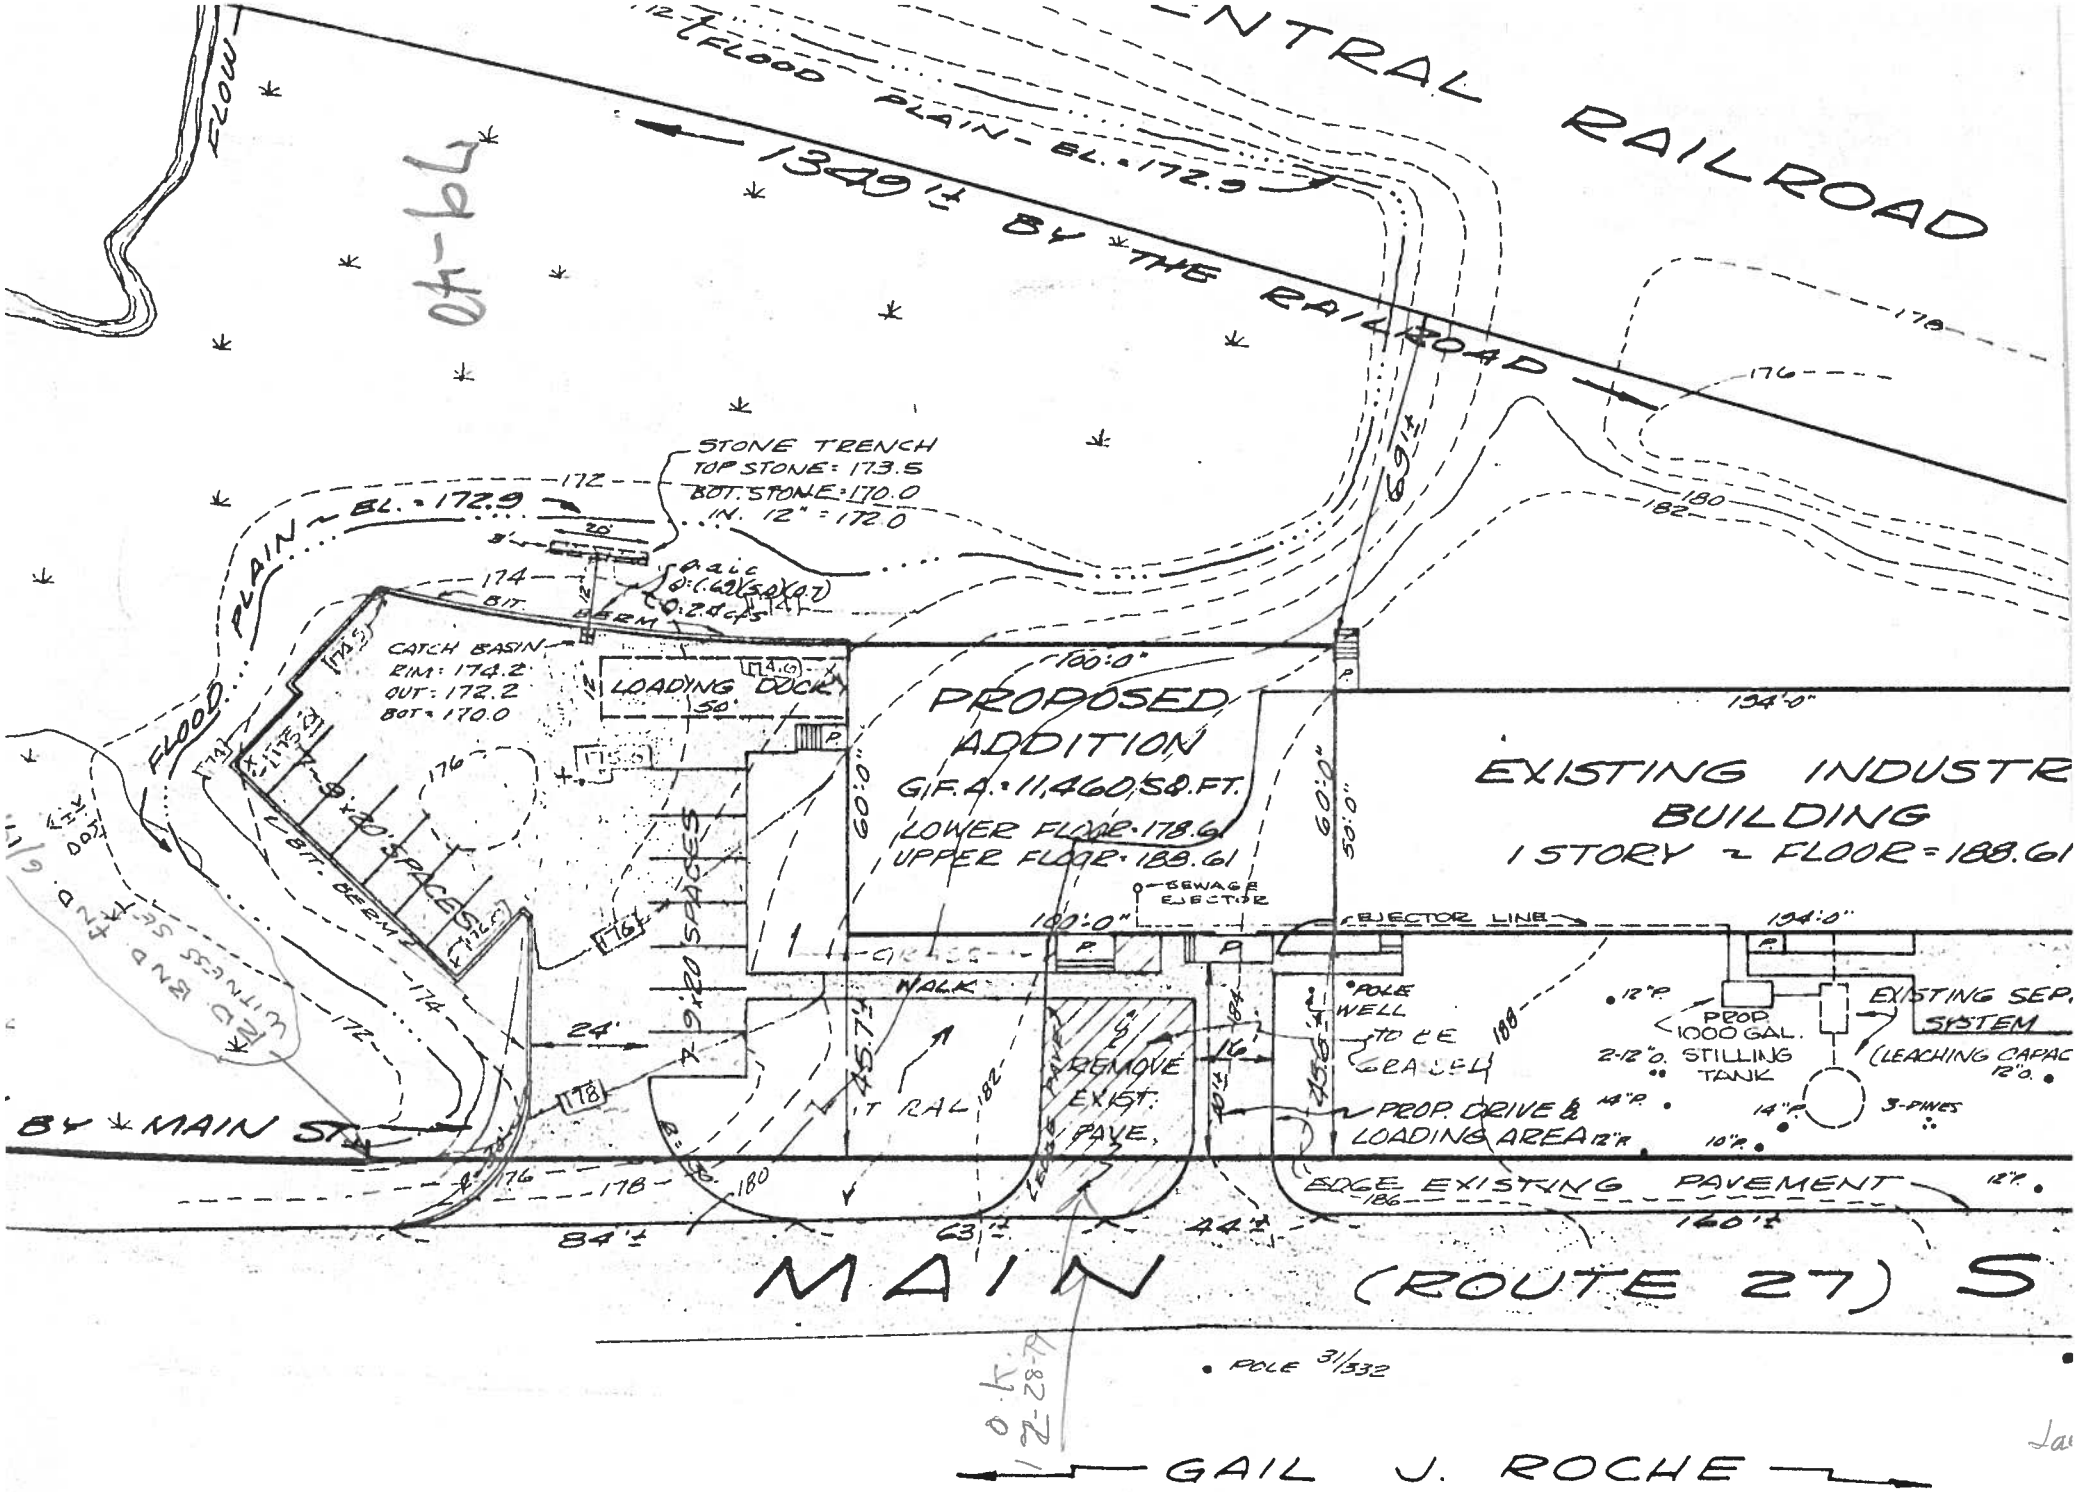
CENTRAL RAILROAD
FLOOD PLAIN - EL. = 172.9
1349 ± BY THE RAILROAD
FLOW
STONE TRENCH
TOP STONE: 173.5
BOT. STONE: 170.0
IN. 12" = 172.0
FLOOD PLAIN - EL. = 172.9
CATCH BASIN
RIM: 174.2
OUT: 172.2
BOT. = 170.0
LOADING DOCK
PROPOSED ADDITION
G.F.A. = 11,460 SQ.FT.
LOWER FLOOR = 178.6
UPPER FLOOR = 188.61
EXISTING INDUSTR
BUILDING
1 STORY ~ FLOOR = 188.61
SEWAGE EJECTOR
EJECTOR LINE
POLE
WELL
TO BE GRASSED
PROP. 1000 GAL. STILLING TANK
EXISTING SEP. SYSTEM
(LEACHING CAPAC
3-PINES
PROP. DRIVE & LOADING AREA
REMOVE EXIST. PAVE.
EDGE EXISTING PAVEMENT
BY MAIN ST.
MAIN (ROUTE 27) S
POLE 31/332
GAIL J. ROCHE

NOTES