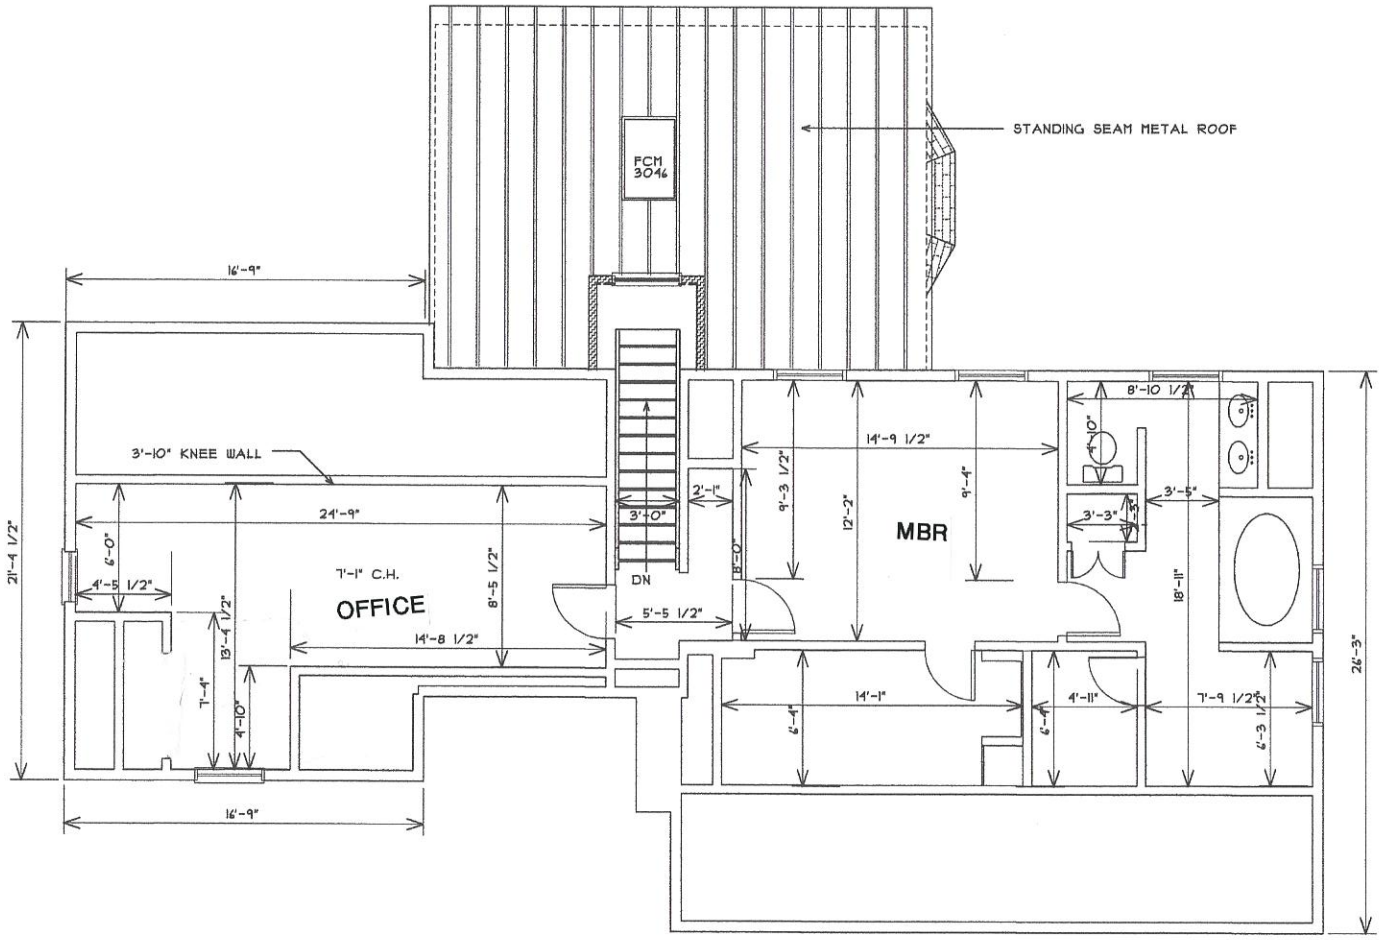

CALLED NORTH

3-20-14
8-29-13

SECOND FLOOR PLAN

PROGRESS: 7-16-13

2' 4' 6' 8' 10' 12' 24'

PROGRESS:	ADDITION TO RESIDENCE OF DIANA COBB 50 NEWTOWN RD, ACTON, MA 01720	
	Thomas T. Wilson - Architect 11 Beacon Street Boston, MA 02108 617-523-1977	Scale: 1/4"=1'-0" Date: Drawn By: TTW Job No. 1104
	SECOND FLOOR PLAN	Drawing No.