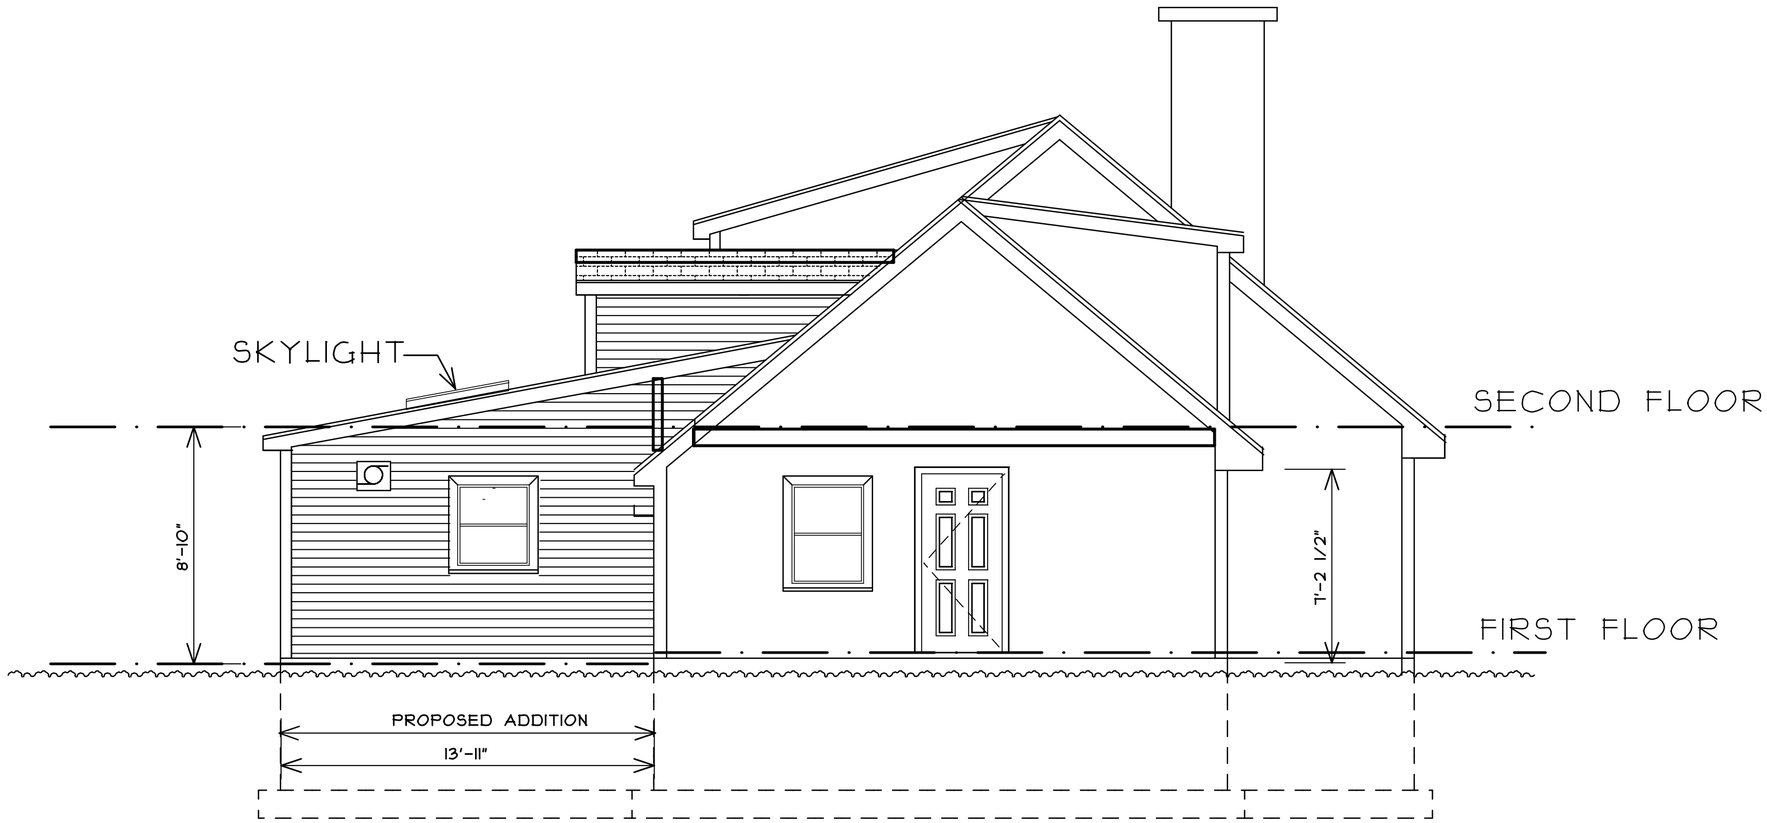

SOUTH ELEVATION

3-25-14
3-20-14
8-29-13

8-8-13
7-16-13

PROGRESS: 8-18-11

PROGRESS:	ADDITION TO RESIDENCE OF DIANA COBB 50 NEWTOWN RD, ACTON, MA 01720	
	Thomas T. Wilson - Architect 11 Beacon Street Boston, MA 02108 617-523-1977	Scale: 1/4"=1'-0" Date: Drawn By: TTW Job No. 1104
	SOUTH ELEVATION	Drawing No.