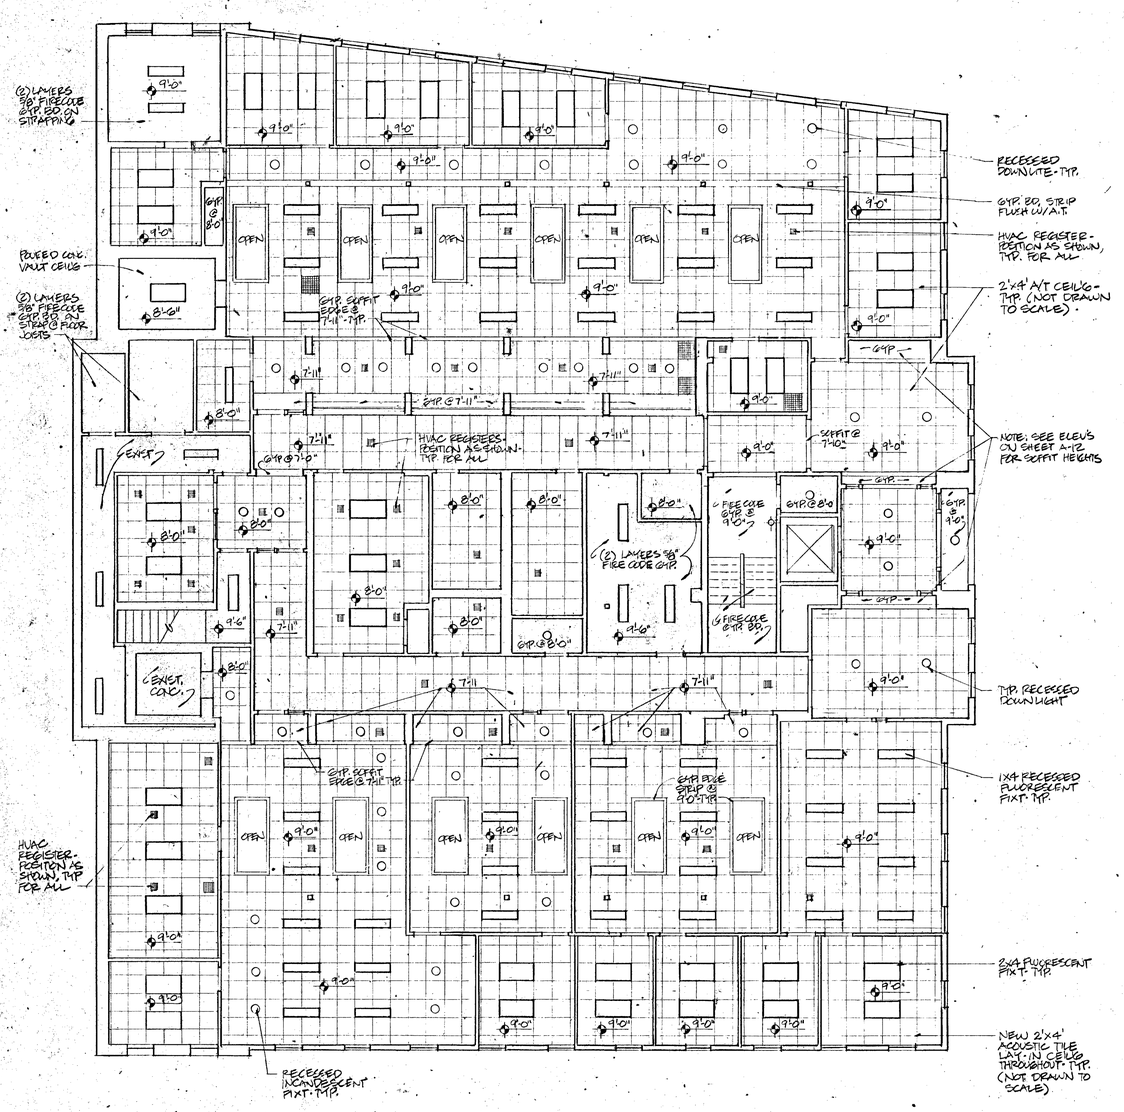

GROUND FLOOR CEILING PLAN
1/8"=1'-0"

NOTE: ON ALL CEILING PLANS THIS SHEET, CEILING PATTERN INDICATED IS FOR ALTERNATE #2 2'X2' CEILING AND NOT 2'X4' BASE BID CEILING. PATTERN OF LIGHTING SHALL REMAIN UNCHANGED.

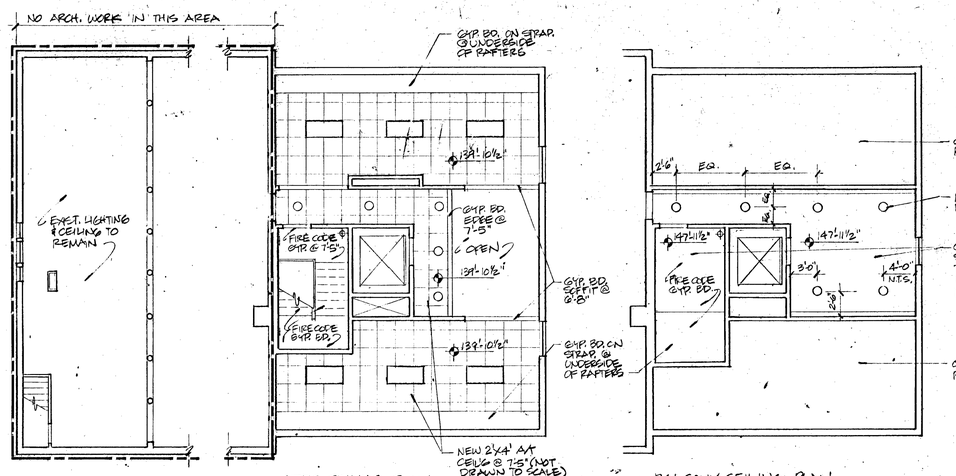

ATTIC CEILING PLAN
1/8"=1'-0"

BALCONY CEILING PLAN
1/8"=1'-0"

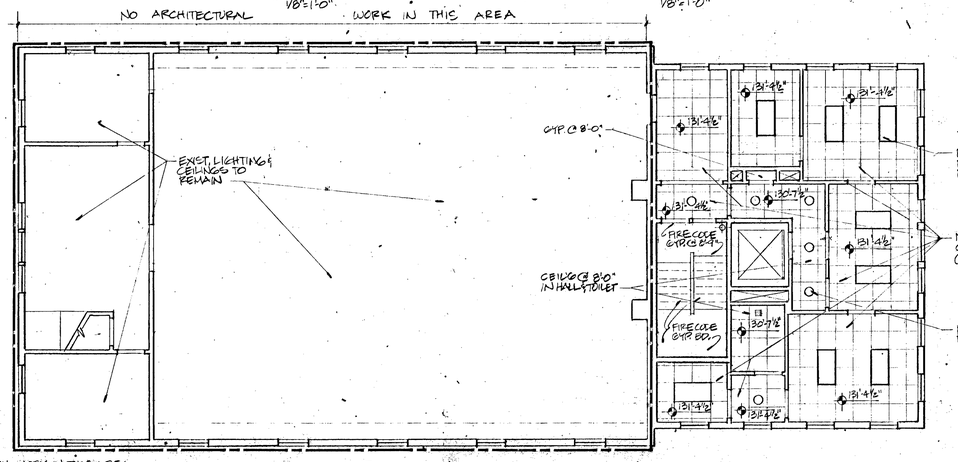

SECOND FLOOR CEILING PLAN
1/8"=1'-0"

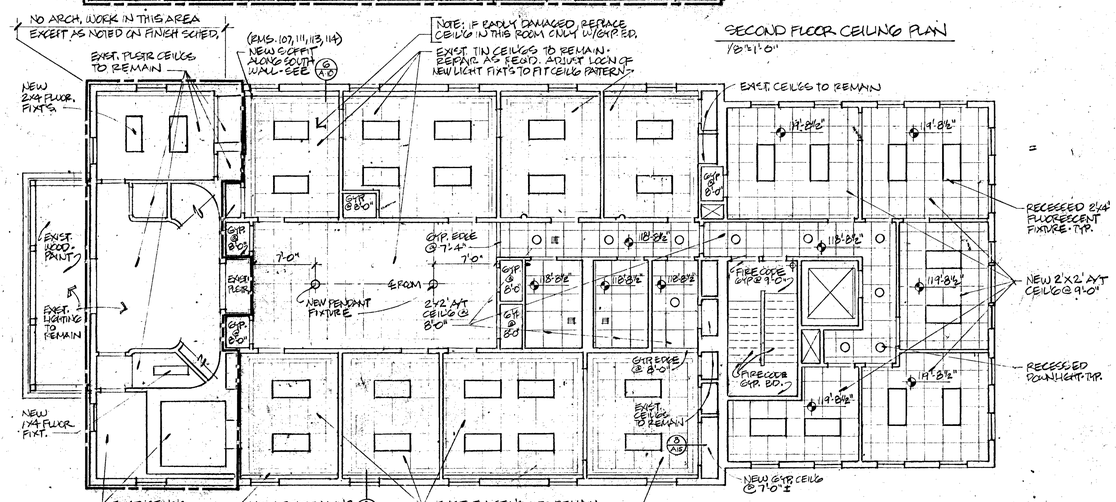

FIRST FLOOR CEILING PLAN
1/8"=1'-0"

Additions and Renovations to
THE ACTON TOWN HALL
Acton, Massachusetts

title: REFLECTED CEILING PLANS
ROBERT G. NEILEY ARCHITECTS
286 Congress Street, Boston, MA 02210
drawn by MF | job 8823 | scale NOTED | date 4-6-87
drawing: A3