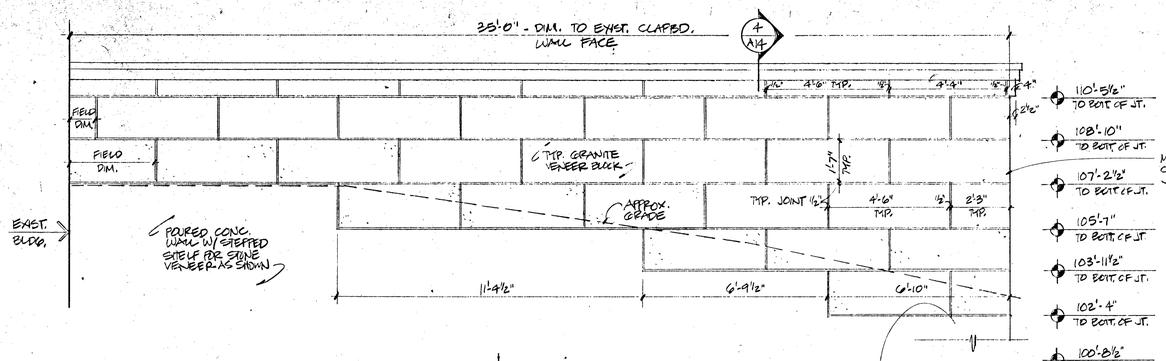

EAST ELEVATION
GRANITE COURSING
BOTH SIDES ARE SAME
3/8"=1'-0"

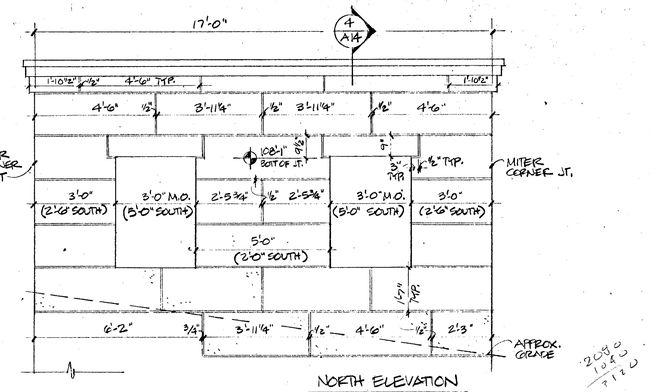

NORTH ELEVATION
GRANITE COURSING
SOUTH ELEV. SAME EXCEPT MIRROR IMAGE AND MASONRY OPENING WIDTH CHANGES TO 3'-0" WITH 2'-0" BETWEEN OPENINGS AND 2'-6" ON SIDES.
3/8"=1'-0"

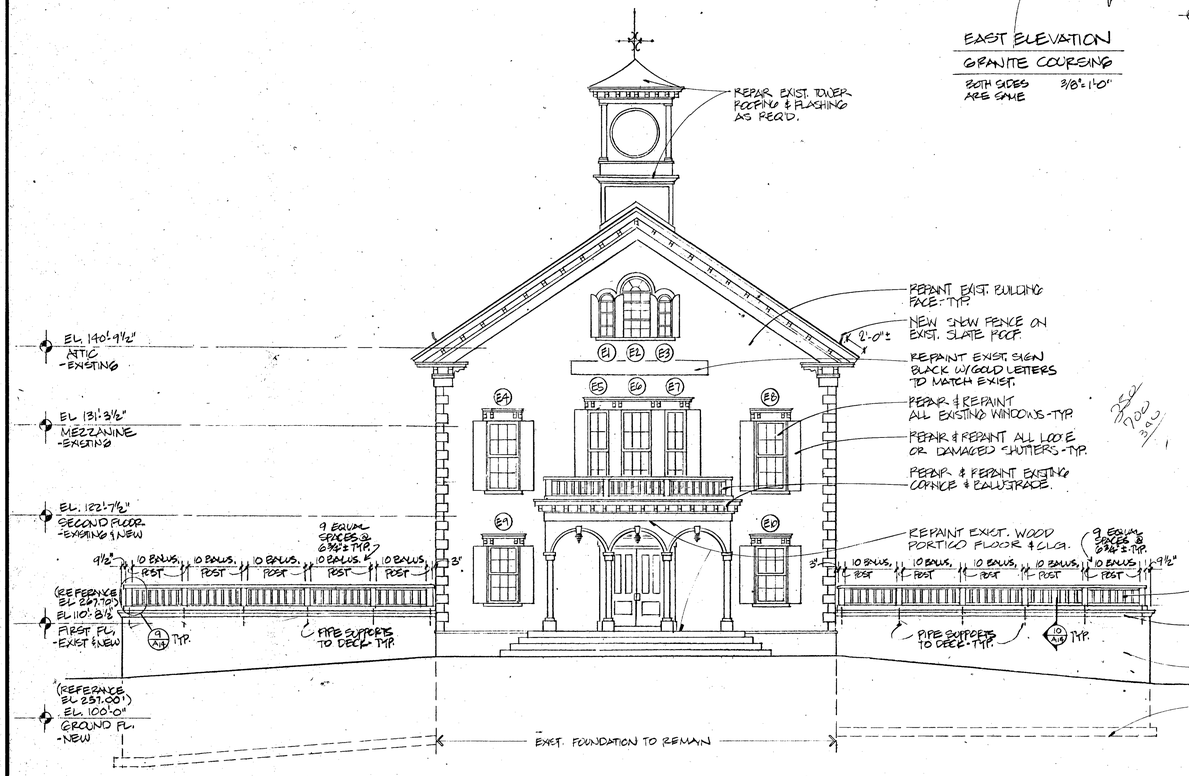

EAST ELEVATION
1/8"=1'-0"

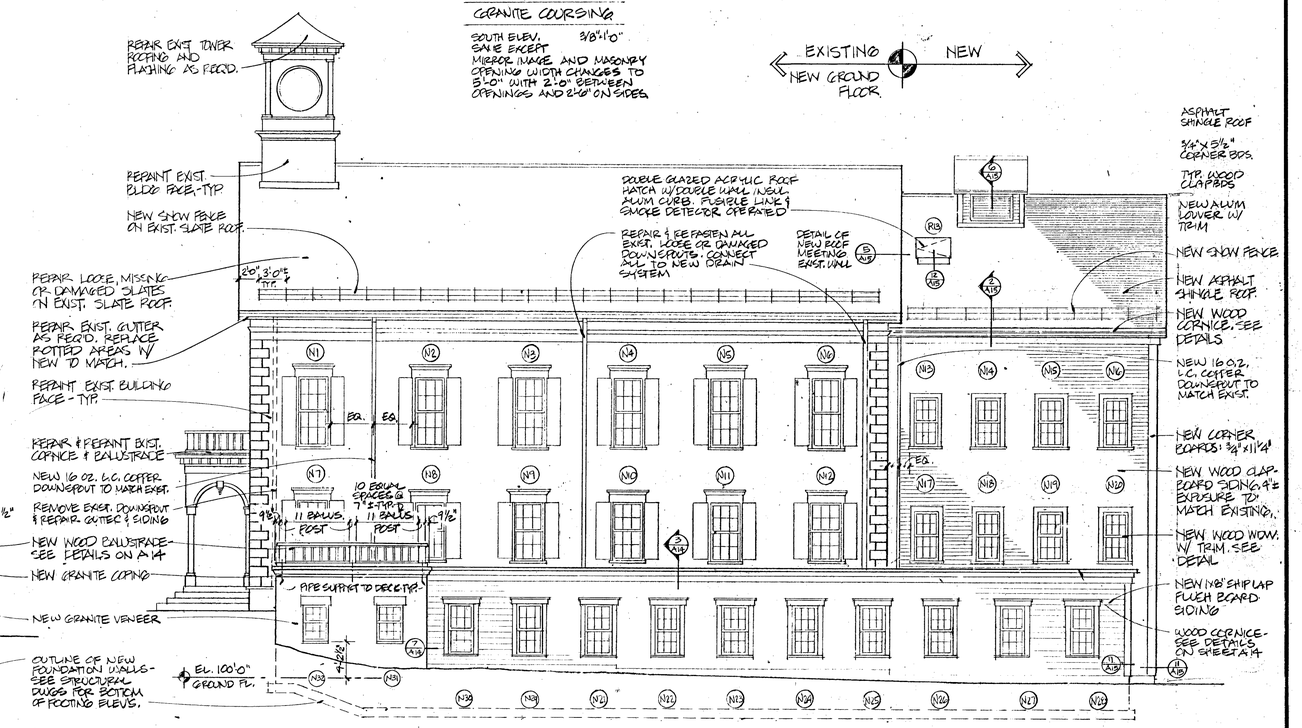

NORTH ELEVATION
1/8"=1'-0"

Additions and Renovations to
THE ACTON TOWN HALL
Acton, Massachusetts

title: EXTERIOR ELEVATIONS: NORTH & EAST

ROBERT G. NEILEY ARCHITECTS
286 Congress Street, Boston MA 02210

drawn by NB | job 2323 | scale 1/8"=1'-0" | date 4-6-87

drawing: A4