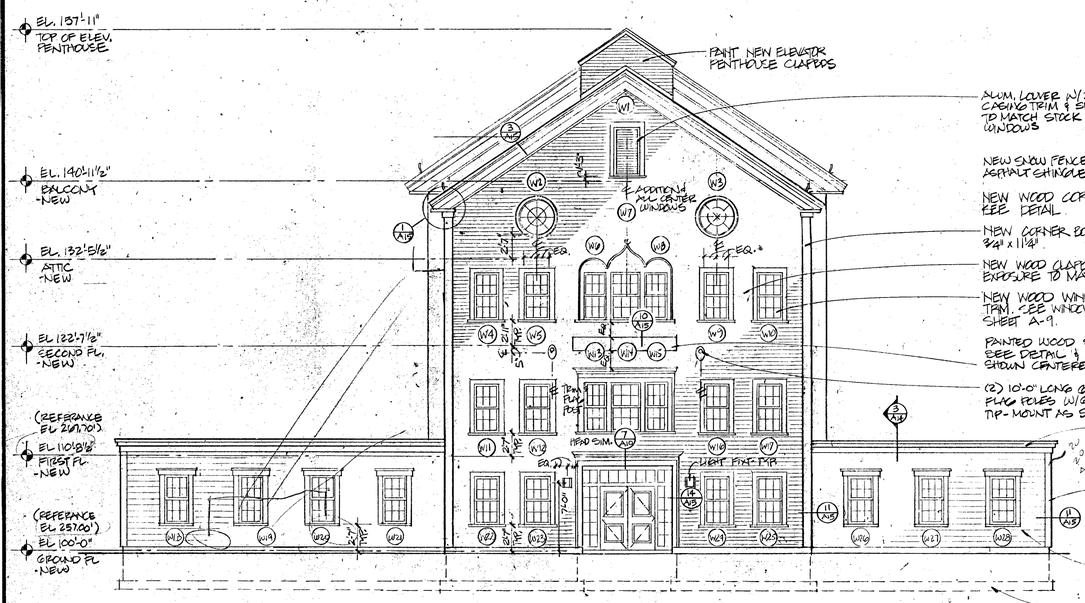

ALUM. LOUVER W/ 3¼" X 3¾" CASING TRIM & SILL TRIM TO MATCH STOCK "BAROCCO" WINDOWS

NEW SNOW FENCE ON NEW ASPHALT SHINGLE ROOF

NEW WOOD CORNICE. SEE DETAIL

NEW CORNER BOARDS: ¾" x 11¼".

NEW WOOD CLAPBOARD SIDING. EXPOSURE TO MATCH EXISTING. PAINT.

NEW WOOD WINDOWS WITH TRIM. SEE WINDOW SCHEDULE - SHEET A-9.

PAINTED WOOD & METAL SIGN - SEE DETAIL & POSITION AS SHOWN CENTERED OVER WDWS.

(2) 10'-0" LONG GLASS FIBER FLAG POLES W/ GOLD BALL @ TIP - MOUNT AS SHOWN

WOOD CORNICE - SEE DETAILS ON SHEET A-14

NEW CORNER-BOARDS, ¾" x 9¼"

NEW 1x8" SHIP LAP FLUSH BOARD SIDING

OUTLINE OF NEW FOUNDATION WALLS - SEE STRUCTURAL DWGS FOR BOTTOM OF FOOTING ELEVS.

NOTE: WINDOW SILL HEIGHTS INDICATED ARE TYPICAL FOR ALL NEW WINDOWS. SEE ADDNL. INFO. ON SHEETS A-9 & A-10 FOR ROUGH OPNGS.

WEST ELEVATION
1/8" = 1'-0"

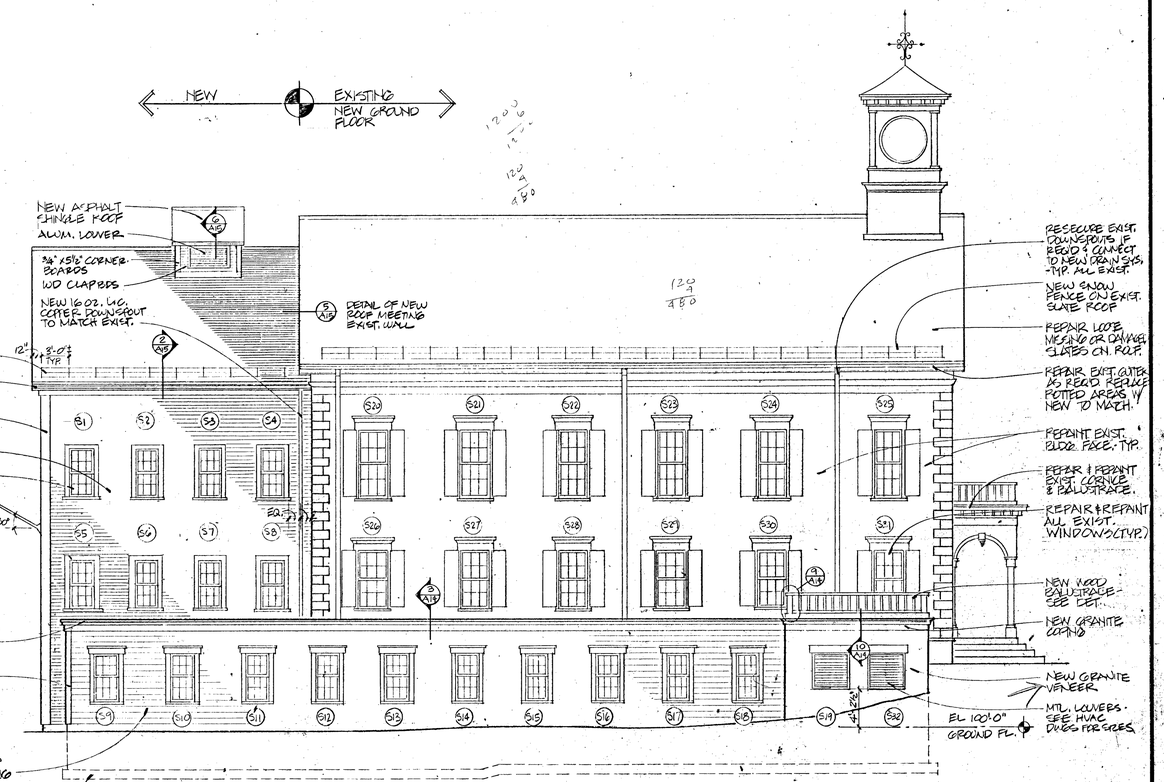

RESECURE EXIST. DOWNSPOUTS IF REQ'D & CONNECT TO NEW DRAIN SYS. - TYP. ALL EXIST.

NEW SNOW FENCE ON EXIST. SLATE ROOF

REPAIR LOOSE MISSING OR DAMAGED SLATES ON ROOF.

REPAIR EXIST. GUTTER AS REQ'D. REPLACE ROTTED AREAS W/ NEW TO MATCH.

REPAINT EXIST. BLDG. FACE - TYP.

REPAIR & REPAINT EXIST. CORNICE & BALUSTRADE.

REPAIR & REPAINT ALL EXIST. WINDOWS (TYP.)

NEW WOOD BALUSTRADE - SEE DET.

NEW GRANITE COPING

NEW GRANITE VENEER

MTL. LOUVERS - SEE HVAC DWGS FOR SIZES.

SOUTH ELEVATION
1/8" = 1'-0"

Additions and Renovations to
THE ACTON TOWN HALL
Acton, Massachusetts

title: EXTERIOR ELEVATIONS: SOUTH & WEST

ROBERT G. NEILEY ARCHITECTS
286 Congress Street, Boston, MA 02210

drawn by: JB | job: 8523 | scale: 1/8" = 1'-0" | date: 4-6-87

drawing: A5