DOOR SCHEDULE

DOOR No.	LOCATION	UNIT SIZE W×H×Th	DOOR TYPE	DOOR MAT	DOOR FIN.	FRAME TYPE	THRESHOLD	REMARKS	HDWE SET*
	GROUND FLOOR								
01	ENTRY	PR 3°x7°x1¾"	A*	WD/GL.	PT	*	5	*SEE DETAILS SHEET A12 TEMP GL.	6
02	LOBBY	PR 3°x7°x1¾"	A*	WD/GL.	PT	MTL-3	–	*SEE 1/A12 / ¾ HR DR & WIRE GL. FRAME	5
03	MAIN LOBBY	PR 3°x7°x1¾"	A*	WD/GL.	PT	MTL-3	–	*SEE 1/A12 / ¾ HR DR, WIRE GL. & FRAME	5
04	STORAGE	3°x7°x1¾"	C	MCW	PT	MTL-3	3	¾ HR. DR. & FRAME	2
05	HALL 24	PR 3°x7°x1¾"	A*	WD/GL	PT	MTL-3	2	*SEE 4/A12 / ¾ HR DR & WIRE GL. FRAME	6
06	OPEN OFFICE	3°x7°x1¾"	C	MCW	PT	MTL-3	2	¾ HR. DR. & FRAME	1
07	COMPUTER	3°x7°x1¾"	C	SCW	PT	MTL-1	2		2
08	ACCOUNTANT	3°x7°x1¾	C	SCW	PT	MTL-1	–		2
09	FINANCE DIR.	3°x7°x1¾"	C	SCW	PT	MTL-1	–		2
10	TOWN CLERK	PR 2^6x7°x1¾"	C	SCW	PT	MTL-1	–		2
11	ASSESSOR	3°x7°x1¾"	C	SCW	PT	MTL-1	–		2
12	TAX COLLECTOR	3°x7°x1¾	C	SCW	PT	MTL-1	–		2
13	EMERG. GEN.	3°x7°x1¾"	C	MCW	PT	MTL-2	3	1½ HR. DR. & FRAME	1
14	CLOSET	3°x7°x1¾"	C	SCW	PT	MTL-1	–		4
15	UNUSED								
16	UNUSED								
17	UNUSED								
18	REPRO. CLOSET	3°x7°x1¾	C	SCW	PT	MTL-1	–		4
19	CONF./OFFICE	3°x7°x1¾"	C	SCW	PT	MTL-1	–		2
20	STORAGE	3°x7°x1¾"	C	SCW	PT	MTL-1	2		2
21	VAULT	3'-3"x7'-0¾"±		MTL	FACTORY PAINT			6HR RATED DOOR & FRAME SEE DETAIL THIS SHEET	SPECIAL
22	UNUSED								
23	OPEN OFFICE	3°x7°x1¾"	B	SCW	PT	MTL-1	–		1
24	HALL 22	3°x7°x1¾"	C	SCW	PT	MTL-1	3		2
25	ELECTRICAL	3°x7°x1¾"	C	MCW	PT	MTL-1	–		4
26	SPRINKLER	3°x7°x1¾"	C	MCW	PT	MTL-1	–		4
27	UNUSED								
28	CONFERENCE	3°x7°x1¾"	B	SCW	PT	MTL-1	–		2
29	STAIR B	3°x7°x1¾"	C	MCW	PT	MTL-3	–	¾ HR. DR. & FRAME	6
30	VESTIBULE	3°x7°x1¾	B	WD/GL	PT	MTL-1	–	TEMP. GLASS	5
31	WOMEN	3°x7°x1¾"	C	SCW	PT	MTL-1	1		4
32	MEN	3°x7°x1¾"	C	SCW	PT	MTL-1	1		4
33	REPRO.	3°x7°x1¾"	C	SCW	PT	MTL-1	2		2
34	REPRO.	3°x7°x1¾"	C	SCW	PT	MTL-1	2		2
35	HANDICAP TOIL.	3°x7°x1¾"	C	SCW	PT	MTL-1	1		2
36	JANITOR CL.	3°x7°x1¾"	C	SCW	PT	MTL-1	3		2
37	MECHANICAL	3°x7°x1¾"	C	MCW	PT	MTL-2	3	1½ HR. DR. & FRAME	1
38	HALL	PR 3°x7°x1¾"	A*	WD/GL.	PT.	MTL-1	2	*SEE 4/A12 TEMP. GL.	6
39	BLD'G. DEPT	3°x7°x1¾"	B	SCW	PT	MTL-1	2	TEMP. GLASS	1
40	BLD'G. COMMISS.	3°x7°x1¾"	C	SCW	PT	MTL-1	–		2
41	ASST. BLDG. COM	3°x7°x1¾"	C	SCW	PT	MTL-1	–		4
42	BD. OF HEALTH	3°x7°x1¾"	B	SCW	PT.	MTL-1	–		1
43	DIRECTOR	3°x7°x1¾"	C	SCW	PT	MTL-1	–		4
44	ASSIST.	3°x7°x1¾"	C	SCW	PT	MTL-1	–		4
45	PLAN DEPT.	3°x7°x1¾"	B	SCW	PT	MTL-1	–		1
46	PLANNER	3°x7°x1¾"	C	SCW	PT	MTL-1	–		4
47	ENGINEER DEPT	3°x7°x1¾"	B	SCW	PT	MTL-1	–		1
48	TOWN ENGIN.	3°x7°x1¾"	C	SCW	PT	MTL-1	–		2
49	PLAN & PRINT	3°x7°x1¾"	C	SCW	PT	MTL-1	2		2
50	EXIST. VAULT	EXIST.	–	–	PT	EXIST.	3		EXIST.
51	ELEV MECH	3°x7°x1¾"	C	MCW	PT	MTL-2	3	1½ HR. DR. & FRAME	2
52	PLAN DEPT	3°x7°x1¾"	C	SCW	PT	MTL-1	–		2
	FIRST FLOOR								
53	LOBBY	EXIST.	–	–	PT	EXIST.	PT. EXIST.		EXIST.
54	CLOSET 103	EXIST.	–	–	PT	EXIST.	PT. EXIST.		EXIST.
55	STAIR B	EXIST.	–	–	PT	EXIST.	PT. EXIST.		6
56	JANITOR	3°x7°x1¾"±	C	MCW	PT	EXIST.	–	NOTE A, B; ¾ HR DOOR	1
57	RECEPTION	PR 2^8x7°x1¾"±	A	WD/GL.	PT	WD-2	2	NOTE A,B; WIRE GL, ¾ HR. DOOR	5
58	CLOSET 105	2^8x7°x1¾"±	C	SCW	PT	WD-1	–		2
59	CLOSET 106	2^8x7°x1¾"±	C	SCW	PT	WD-1	–		2
60	SELECT'M. SEC'Y.	3°x7°x1¾"±	C	SCW	PT	WD-2	–	NOTE A, B	2

DOOR SCHEDULE

DOOR No.	LOCATION	UNIT SIZE W×H×Th	DOOR TYPE	DOOR MAT	DOOR FIN.	FRAME TYPE	THRESHOLD	REMARKS	HDWE SET*
61	TOWN MANAGER	EXIST.	–	–	PT	EXIST.	–	NEW HDWE.	4
62	SELECTMEN (2)	EXIST	–	–	PT	EXIST.	–	NEW HDWE.	4
63	T.M. SEC'Y.	3°x7°x1¾"	C	SCW	PT	WD-1	–		4
64	CLOSET 110	EXIST	–	–	PT	EXIST	–		EXIST.
65	TOWN MANAGER	3°±x7°±x1¾"±	C	SCW	PT.	WD-2	–	NOTE A, B	2
66	CLOSET	2^6x7°x1¾"	C	SCW	PT	WD-1	–		4
67	TOWN MANAGER	EXIST.	–	–	PT.	EXIST.	–	NEW HDWE.	4
68	T.M. SEC'Y	3°x7°x1¾"	C	SCW	PT	WD-1	–		2
69	T.M. ASSISTANT	3°x7°x1¾"	C	SCW	PT	WD-1	–		2
70	HALL	3°x7°x1¾"	A	WD/GL	PT	WD-1	4	TEMP. GLASS	3
71	MUN. PROP DIR.	3°x7°x1¾"	C	SCW	PT	MTL-1	–		2
72	MUN. PROP. CLERK	3°x7°x1¾"	C	SCW	PT	MTL-1	–		4
73	MUN. PROP CLERK	3°x7°x1¾"	C	SCW	PT	MTL-1	–		2
74	CONSERV. ADMIN	3°x7°x1¾"	C	SCW	PT	MTL-1	–		4
75	CONSERV. ADMIN.	3°x7°x1¾"	C	SCW	PT.	MTL-1	–		2
76	D.P.W. DIR.	3°x7°x1¾"	C	SCW	PT	MTL-1	–		2
77	CONFERENCE	3°x7°x1¾"	C	SCW	PT	MTL-1	–		2
78	STAIR A	3°x7°x1¾"	D	WD/GL.	PT	MTL-*	4	WIRE GL. ¾ HR DOOR & FRAME / SEE DETAIL 3 THIS SHT.	5
79	LOUNGE	3°x7°x1¾"	C	SCW	PT	WD-1	–		2
80	CLOSET	EXIST.	–	–	PT	EXIST	EXIST		EXIST.
81	CLOSET	EXIST	–	–	PT	EXIST	EXIST		EXIST.
82	CLOSET	EXIST.	–	–	PT	EXIST	EXIST		EXIST.
83	CONFERENCE	PR 3°x7°x1¾"	C	SCW	PT	WD-1	–		4
84	CONFERENCE	3°x7°x1¾"	C	SCW	PT	WD-1	–		2
85	ASS'T. TOWN MAN.	3°x7°x1¾"±	C	SCW	PT	WD-2	–	NOTE A, B	2
86	COPY CENTER	3°x7°x1¾"±	C	SCW	PT	WD-2	–	NOTE A, B	2
87	EXIST. VAULT	EXIST	–	–	PT	EXIST.	3		EXIST.
88	CLOSET 131	3°x7°x1¾"	C	SCW	PT	WD-1	–		4
89	CLOSET 130	3°x7°x1¾"	C	SCW	PT.	WD-1	–		4
90	WOMEN TOILET	3°x7°x1¾"	C	SCW	PT	WD-1	1		2
91	MEN'S TOILET	3°x7°x1¾"	C	SCW	PT	WD-1	1		2
92	CLOSET 103	3°x7°x1¾	C	SCW	PT	MTL-1	–		4
	SECOND FLOOR								
93	NO WORK								
94	NO WORK								
95	NO WORK								
96	NO WORK								
97	NO WORK								
98	NO WORK								
99	LOBBY	3°x7°x1¾"	C	SCW	PT	WD-1	4		6
100	STAIR A	3°x7°x1¾"	D	WD/GL	PT	MTL*	4	WIRE GLASS, ¾ HR DOOR & FRAME SEE DETAIL 3 THIS SHEET	5
101	HALL	3°x7°x1¾"	A	WD/GL.	PT	MTL-1	–	TEMP. GLASS	5
102	ELECTRICAL CL.	2^6x7°x1¾"	C	SCW	PT	MTL-1	–		2
103	SUPERVISOR	3°x7°x1¾"	C	SCW	PT	MTL-1	–		2
104	SEC'Y/BKKR.	3°x7°x1¾"	C	SCW	PT	MTL-1	–		4
105	NURSES	3°x7°x1¾"	C	SCW	PT	MTL-1	–		2
106	CONFERENCE	3°x7°x1¾"	C	SCW	PT	MTL-1	–		4
107	CONFERENCE	3°x7°x1¾"	C	SCW	PT	MTL-1	–		4
108	EXAM. RM.	3°x7°x1¾"	C	SCW	PT	MTL-1	2		2
109	TOILET	3°x7°x1¾"	C	SCW	PT	MTL-1	2		2
	THIRD FLOOR								
111	NO WORK								
112	STAIR A	3°x7°x1¾"	C	WD/GL	PT	MTL-3	3	¾ HR. DOOR & FRAME	5
	ATTIC								
115	NO WORK								
116	BALCONY	3°x7°x1¾"	C	SCW	PT	MTL-1	–		2
117	STAIR A	3°x7°x1¾"	C	WD/GL	PT	MTL-3	3	¾ HR DOOR & FRAME	5

REMARKS KEY:

A. REPAIR/MATCH TYPICAL EXISTING DOOR TRIM. PAINT.

B. FIELD VERIFY EXISTING DOOR OPENING DIMENSIONS, SIZE NEW DOOR ACCORDINGLY TO FIT EXISTING FRAME.

* FOR HARDWARE SET DESCRIPTION, SEE SPECIFICATIONS SECTION 08700.
- PROVIDE DEADBOLT WITH PADDLE AT DOOR 01, RIGHT HAND SIDE.

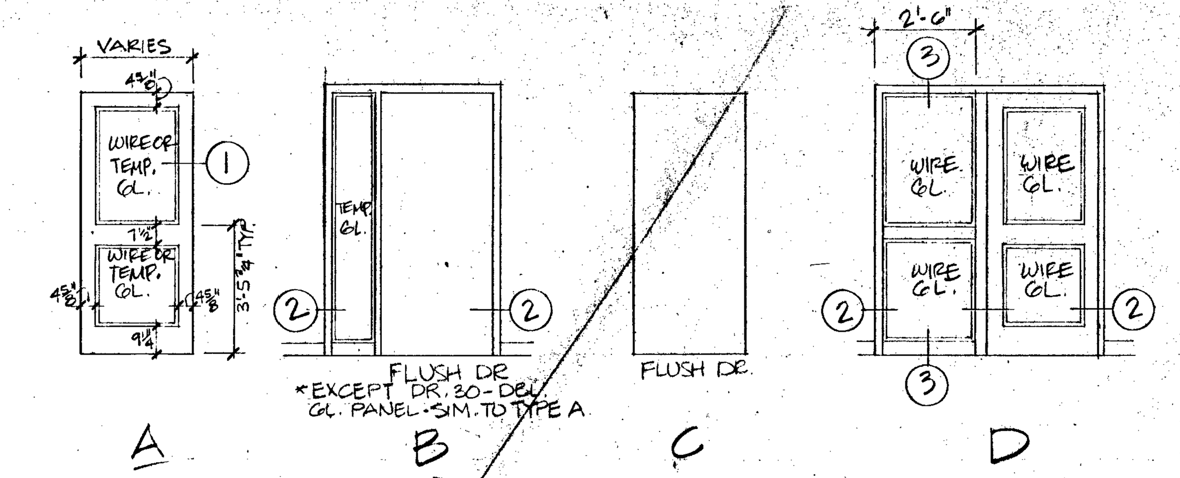

DOOR TYPES
¼"=1'-0"

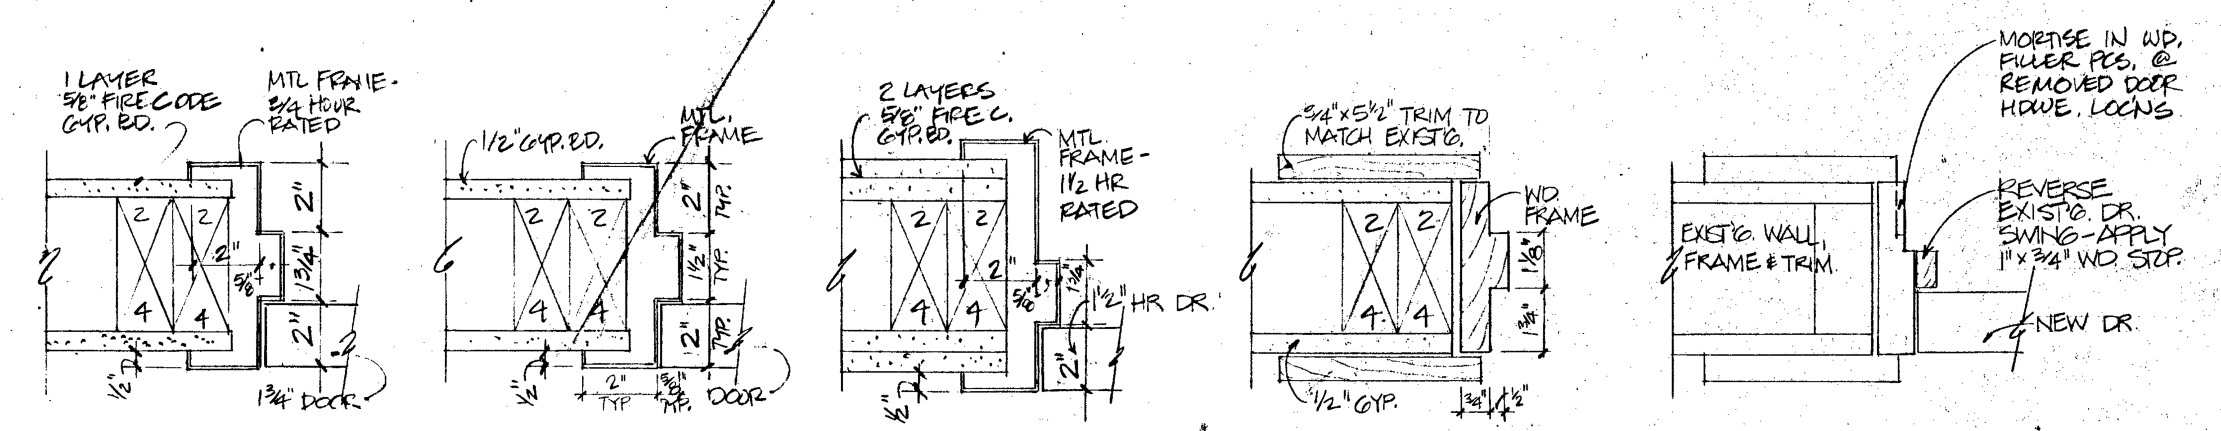

MTL-3 MTL-1 MTL-2 WD-1 WD-2

FRAME TYPES
3"=1'-0"

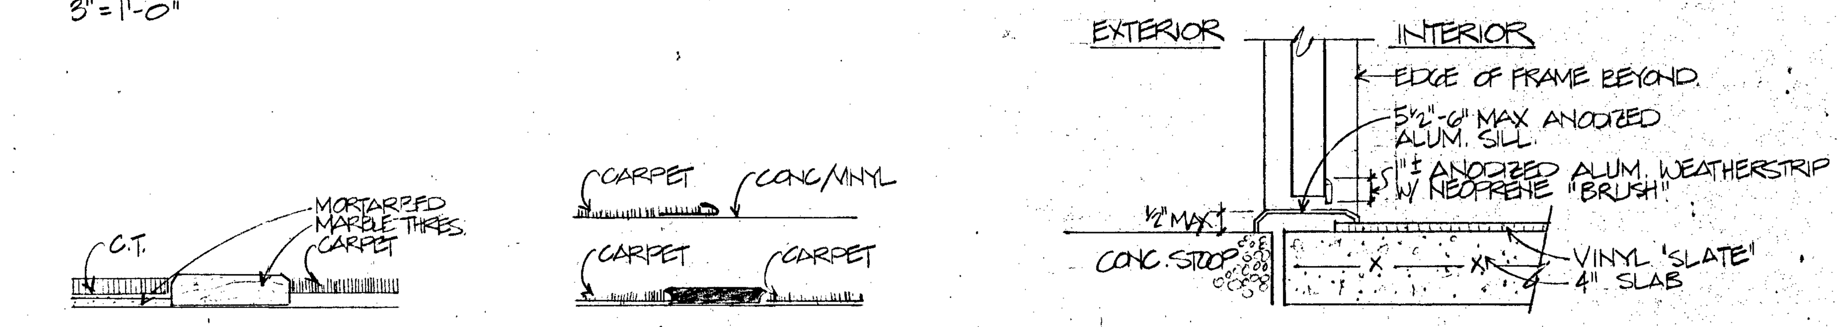

MARBLE THRESHOLD
1. C.T. - CARPET

RESILIENT THRES.
2. CARPET - VINYL
3. CARPET - CONC. OR PLYWD.
4. CARPET - CARPET

METAL THRESHOLD
5. EXTERIOR

THRESHOLD TYPES
N.T.S.

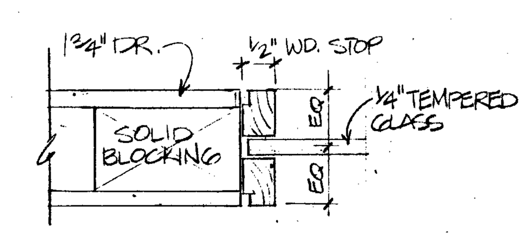

(1) GLASS PANEL DOOR DETAIL
6"=1'-0"

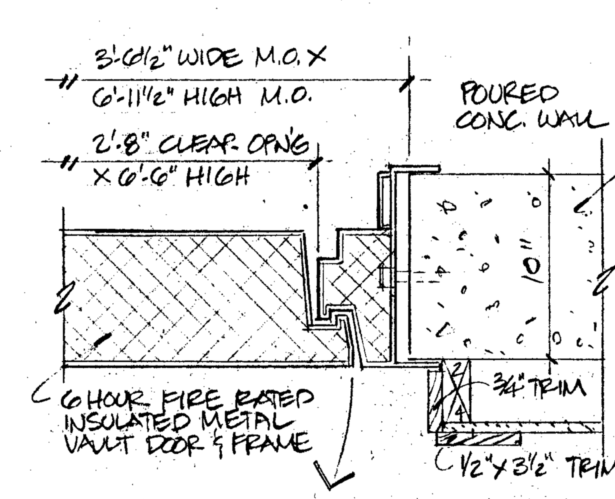

VAULT DOOR JAMB DETAIL
(HEAD SIMILAR) 1½"=1'-0"

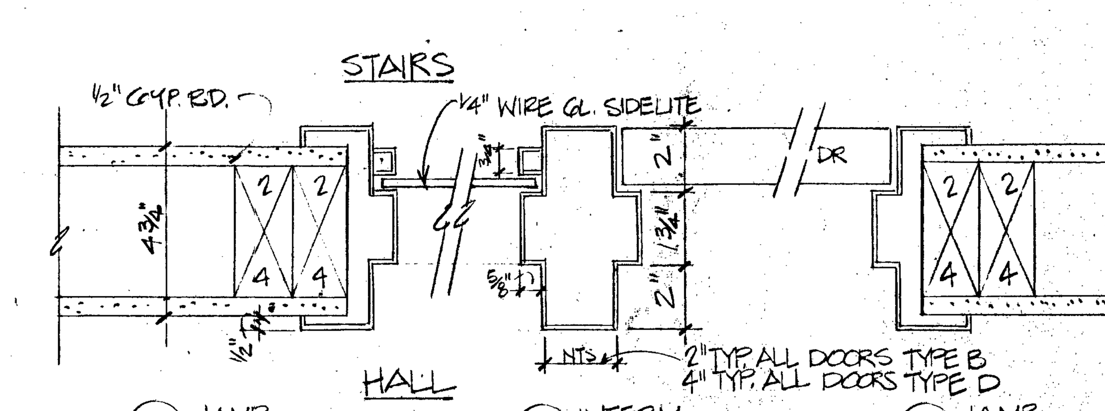

(2) SIDELITE FRAME DET. AT DR. TYPES B & D
3"=1'-0"

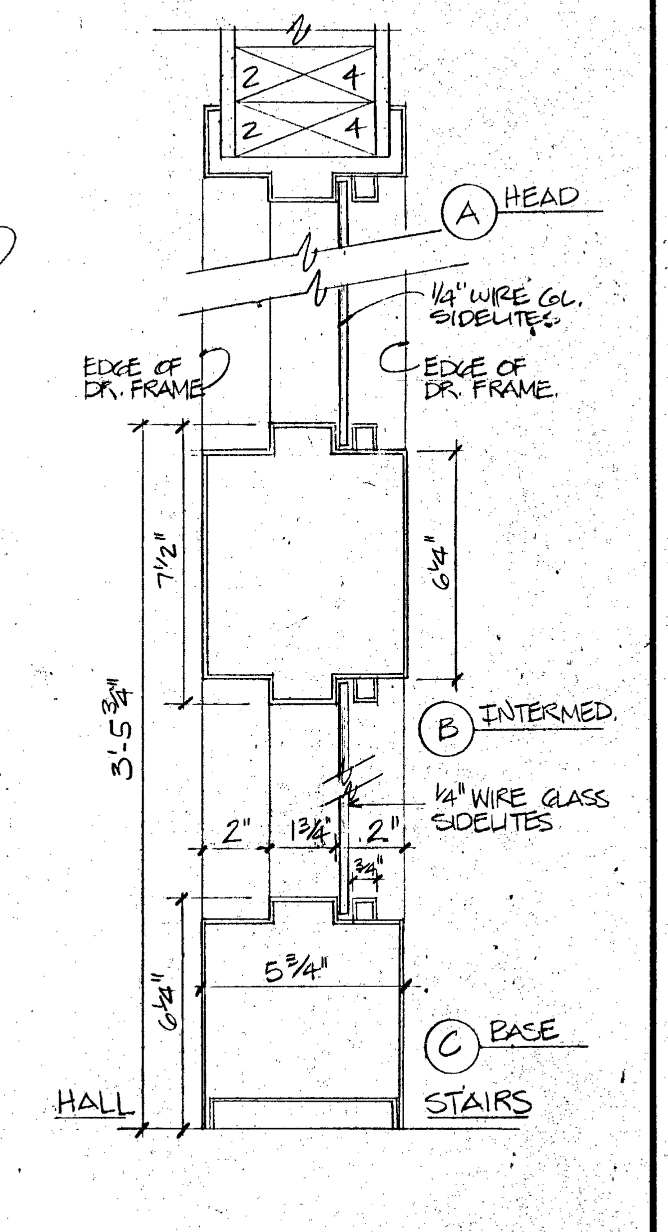

(3) SIDELITE DET @ DR. TYPE D
3"=1'-0"

Additions and Renovations to
THE ACTON TOWN HALL
Acton, Massachusetts

title DOOR SCHEDULE & DETAILS

ROBERT G. NEILEY ARCHITECTS
286 Congress Street, Boston MA 02210

drawn by	job	scale	date
JPS	8523	NOTED	4-6-87

drawing A8
BASE BID