WINDOW SCHEDULE

MARK	UNIT SIZE W×HT.	TYPE	DETAILS HEAD	JAMB	SILL	REMARKS
E1	EXISTING					REPAIR IF REQ'D, REPAINT
E2	EXISTING					
E3	EXISTING					
E4	EXISTING					
E5	EXISTING					
E6	EXISTING					
E7	EXISTING					
E8	EXISTING					
E9	EXISTING					
E10	EXISTING					REPAIR IF REQ'D, REPAINT
N1	EXISTING					REPAIR IF REQ'D, REPAINT
N2	EXISTING					
N3	EXISTING					
N4	EXISTING					
N5	EXISTING					
N6	EXISTING					
N7	EXISTING					
N8	EXISTING					
N9	EXISTING					
N10	EXISTING					
N11	EXISTING					
N12	EXISTING					REPAIR IF REQ'D, REPAINT
N13	2'-9⅞"×5'-5"	B	3	2	1	STOCK "EROSCO" SASH
N14	2'-9⅞"×5'-5"	B	3	2	1	
N15	2'-9⅞"×5'-5"	B	3	2	1	
N16	2'-9⅞"×5'-5"	B	3	2	1	
N17	2'-9⅞"×5'-5"	B	3	2	1	
N18	2'-9⅞"×5'-5"	B	3	2	1	
N19	2'-9⅞"×5'-5"	B	3	2	1	
N20	2'-9⅞"×5'-5"	B	3	2	1	
N21	2'-9⅞"×5'-5"	A	10	2	1	
N22	2'-9⅞"×5'-5"	A	10	2	1	
N23	2'-9⅞"×5'-5"	A	10	2	1	
N24	2'-9⅞"×5'-5"	A	10	2	1	
N25	2'-9⅞"×5'-5"	A	10	2	1	
N26	2'-9⅞"×5'-5"	A	10	2	1	
N27	2'-9⅞"×5'-5"	A	10	2	1	
N28	2'-9⅞"×5'-5"	A	10	2	1	
N29	2'-9⅞"×5'-5"	A	10	2	1	
N30	2'-9⅞"×5'-5"	A	10	2	1	
N31	2'-9⅞"×3'-9"	C	6	5	4	
N32	2'-9⅞"×3'-9"	C	6	5	4	STOCK "EROSCO" SASH
W1	2'-9⅞"×5'-5"	B	3	2	1	ALUM. LOUVER - SEE HVAC DWGS
W2	4'-0" ROUND	F	9	8	7	CUSTOM ROUND WDW.
W3	4'-0" ROUND	F	9	8	7	CUSTOM ROUND WDW.
W4	2'-9⅞"×5'-5"	B	3	2	1	STOCK "EROSCO" SASH
W5	2'-9⅞"×5'-5"	B	3	2	1	
W6	2'-6⅞"×5'-5"	D	8/A10	9/A10	8/A10	
W7	3'-3⅞"×5'-5"	D	8/A10	9/A10	8/A10	
W8	2'-6⅞"×5'-5"	D	8/A10	9/A10	8/A10	
W9	2'-9⅞"×5'-5"	B	3	2	1	
W10	2'-9⅞"×5'-5"	B	3	2	1	
W11	2'-9⅞"×5'-5"	B	3	2	1	
W12	2'-9⅞"×5'-5"	B	3	2	1	
W13	2'-6⅞"×5'-5"	E	7/A10	9/A10	7/A10	
W14	3'-3⅞"×5'-5"	E	7/A10	9/A10	7/A10	
W15	2'-6⅞"×5'-5"	E	7/A10	9/A10	7/A10	
W16	2'-9⅞"×5'-5"	B	3	2	1	
W17	2'-9⅞"×5'-5"	B	3	2	1	
W18	2'-9⅞"×5'-5"	A	10	2	1	STOCK "EROSCO" SASH

WINDOW SCHEDULE

MARK	UNIT SIZE W×HT.	TYPE	DETAILS HEAD	JAMB	SILL	REMARKS
W19	2'-9⅞"×5'-5"	A	10	2	1	STOCK "EROSCO" SASH
W20	2'-9⅞"×5'-5"	A	10	2	1	
W21	2'-9⅞"×5'-5"	A	10	2	1	
W22	2'-9⅞"×5'-5"	B	3	2	1	
W23	2'-9⅞"×5'-5"	B	3	2	1	
W24	2'-9⅞"×5'-5"	B	3	2	1	
W25	2'-9⅞"×5'-5"	B	3	2	1	
W26	2'-9⅞"×5'-5"	A	10	2	1	
W27	2'-9⅞"×5'-5"	A	10	2	1	
W28	2'-9⅞"×5'-5"	A	10	2	1	STOCK "EROSCO" SASH
S1	2'-9⅞"×5'-5"	B	3	2	1	STOCK "EROSCO" SASH
S2	2'-9⅞"×5'-5"	B	3	2	1	
S3	2'-9⅞"×5'-5"	B	3	2	1	
S4	2'-9⅞"×5'-5"	B	3	2	1	
S5	2'-9⅞"×5'-5"	B	3	2	1	
S6	2'-9⅞"×5'-5"	B	3	2	1	
S7	2'-9⅞"×5'-5"	B	3	2	1	
S8	2'-9⅞"×5'-5"	B	3	2	1	
S9	2'-9⅞"×5'-5"	A	10	2	1	
S10	2'-9⅞"×5'-5"	A	10	2	1	
S11	2'-9⅞"×5'-5"	A	10	2	1	
S12	2'-9⅞"×5'-5"	A	10	2	1	
S13	2'-9⅞"×5'-5"	A	10	2	1	
S14	2'-9⅞"×5'-5"	A	10	2	1	
S15	2'-9⅞"×5'-5"	A	10	2	1	
S16	2'-9⅞"×5'-5"	A	10	2	1	
S17	2'-9⅞"×5'-5"	A	10	2	1	
S18	2'-9⅞"×5'-5"	A	10	2	1	STOCK "EROSCO" SASH
S19	3'-0"×4'-2" M.O.					ALUM. LOUVER - SEE HVAC DWGS
S20	EXISTING					REPAIR IF REQ'D, REPAINT
S21	EXISTING					
S22	EXISTING					
S23	EXISTING					
S24	EXISTING					
S25	EXISTING					
S26	EXISTING					
S27	EXISTING					
S28	EXISTING					
S29	EXISTING					
S30	EXISTING					
S31	EXISTING					REPAIR IF REQ'D, REPAINT
S32	3'-0"×4'-2" M.O.					ALUM. LOUVER - SEE HVAC DWGS
R1	3'-0"×8'-0"	SKY-LIGHT	–	–	5/14	DOUBLE GLAZED ACRYLIC SEE DETAILS SHEET 14
R2	3'-0"×8'-0"	SKY-LIGHT	–	–	5/14	
R3	3'-0"×8'-0"	SKY-LIGHT	–	–	5/14	
R4	3'-0"×8'-0"	SKY-LIGHT	–	–	5/14	
R5	3'-0"×8'-0"	SKY-LIGHT	–	–	5/14	
R6	3'-0"×8'-0"	SKY-LIGHT	–	–	5/14	
R7	3'-0"×8'-0"	SKY-LIGHT	–	–	5/14	
R8	3'-0"×8'-0"	SKY-LIGHT	–	–	5/14	
R9	3'-0"×8'-0"	SKY-LIGHT	–	–	5/14	
R10	3'-0"×8'-0"	SKY-LIGHT	–	–	5/14	
R11	3'-0"×8'-0"	SKY-LIGHT	–	–	5/14	
R12	3'-0"×8'-0"	SKY-LIGHT	–	–	5/14	DOUBLE GLAZED ACRYLIC
R13	4'-0"×4'-0"	FIRE HATCH	–	–	–	DOUBLE GLAZED ACRYLIC W/ 4" HIGH INSUL. ALUM CURB, FUSIBLE LINK & SMOKE DETECT. OPERATION

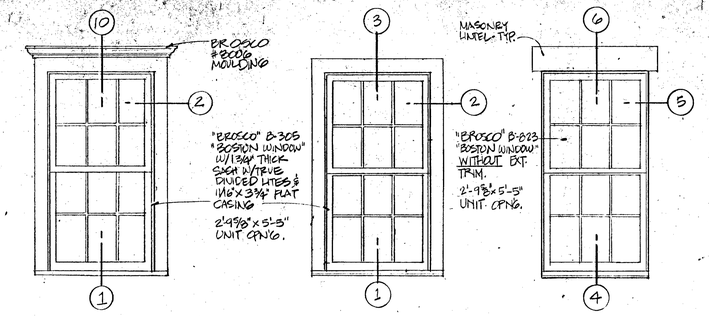

TYPE "A" 1/2"=1'-0"

TYPE "B" 1/2"=1'-0"

TYPE "C" 1/2"=1'-0"

NOTE: AT ALL WINDOW TYPES A, B, C, D & E, PROVIDE INTERIOR WALL TRIM PER DETAIL 5/A10; BASE BID OR ALTERNATE #1 AS DRAWN.

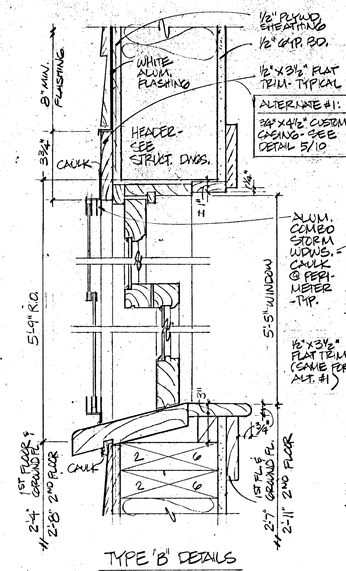

TYPE 'B' DETAILS 3"=1'-0"

1 SILL
2 JAMB (SIM. TO HEAD)
3 HEAD

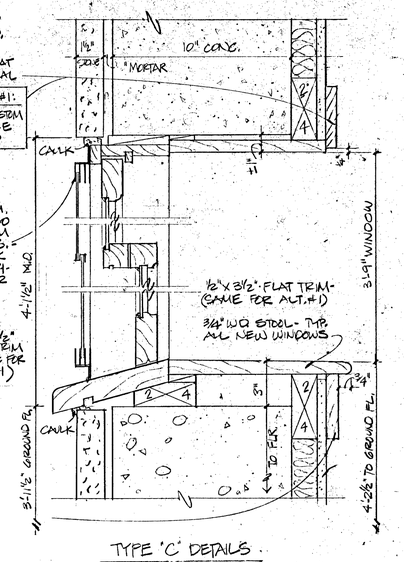

TYPE 'C' DETAILS 3"=1'-0"

4 SILL
5 JAMB (SIM. TO HEAD)
6 HEAD

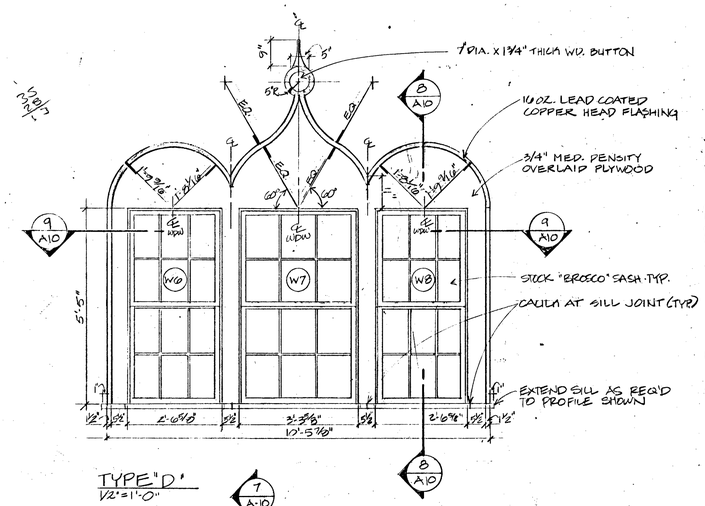

TYPE "D" 1/2"=1'-0"

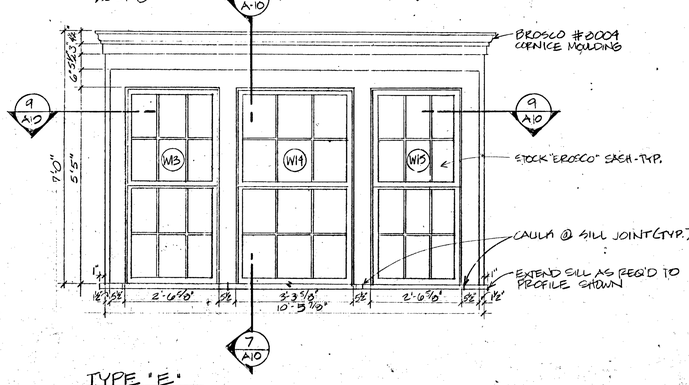

TYPE "E" 1/2"=1'-0"

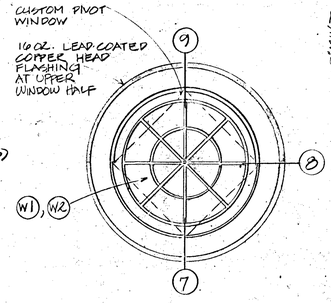

TYPE "E"

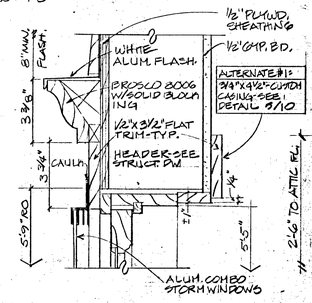

10 TYPE "A" HEAD 3"=1'-0"

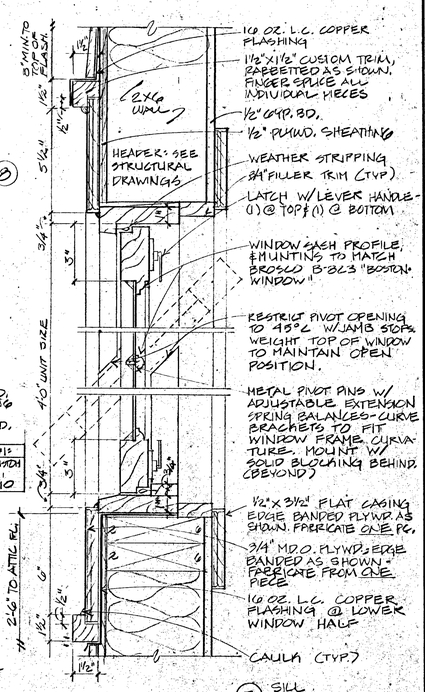

TYPE "F" DETAILS 3"=1'-0"

7 SILL
8 JAMB (SIM. TO HEAD)
9 HEAD

Additions and Renovations to
THE ACTON TOWN HALL
Acton, Massachusetts

title: WINDOW SCHEDULE & DETAILS
ROBERT G. NEILEY ARCHITECTS
286 Congress Street, Boston, MA 02210
drawn by JRG/B | job 8323 | scale NOTED | date 2-6-87
drawing A9