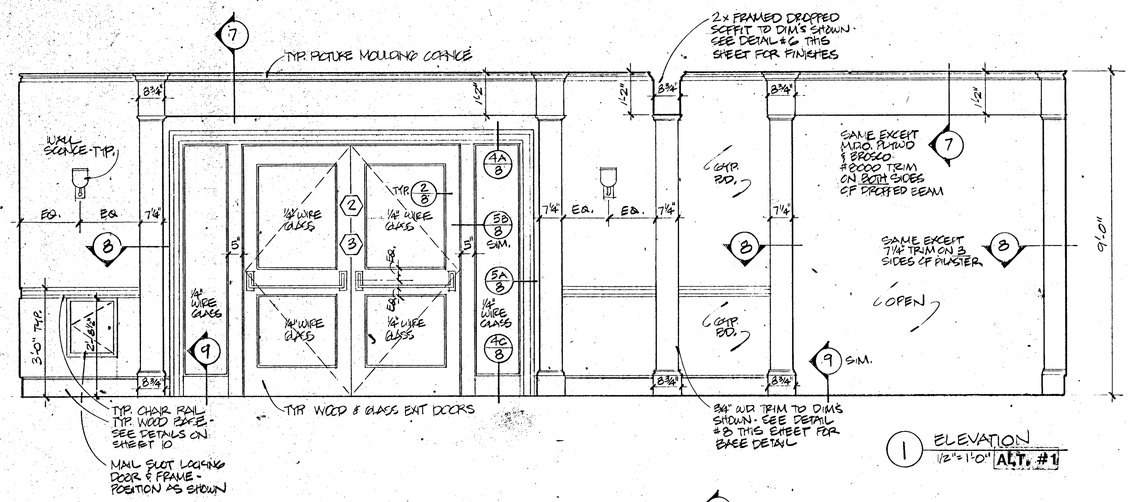

1 ELEVATION
1/2"=1'-0" ALT. #1

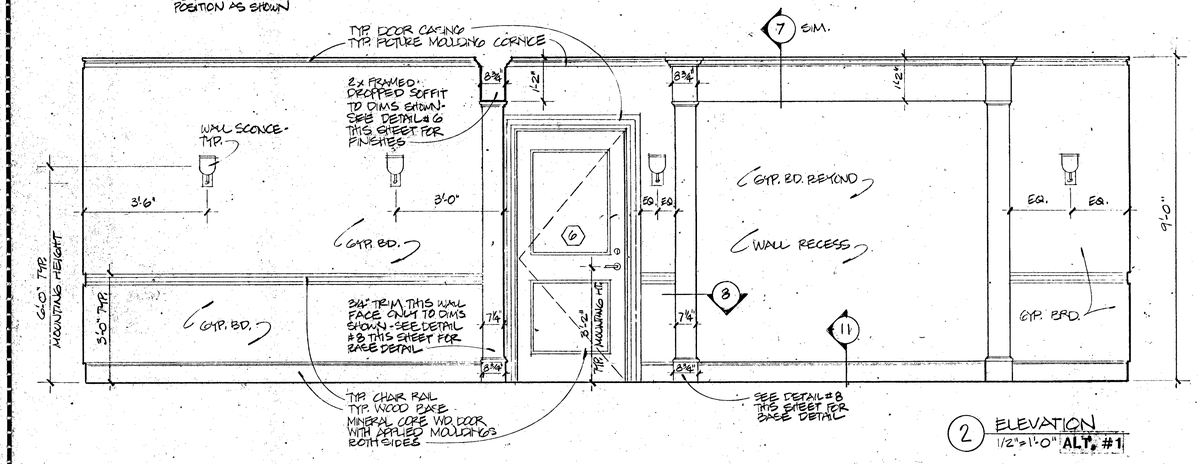

2 ELEVATION
1/2"=1'-0" ALT. #1

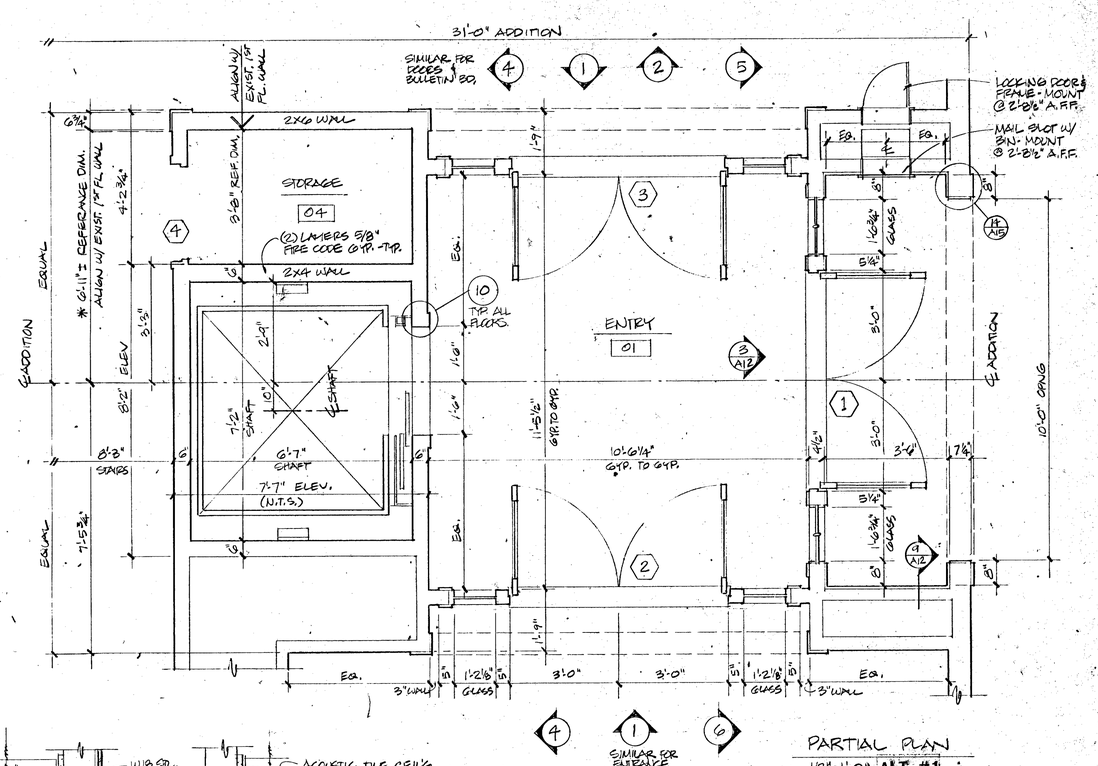

PARTIAL PLAN
1/2"=1'-0" ALT. #1

NOTE: ALL DIMENSIONS INDICATED ARE FINISH UNLESS NOTED.

NOTE: SEE DETAILS #5, #6, #7 ON SHEET A-12 FOR DOOR #1 FRAME & TRANSOM DETAILS

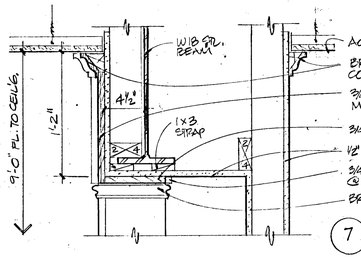

7 DETAIL: HEAD
1½"=1'-0" ALT. #1

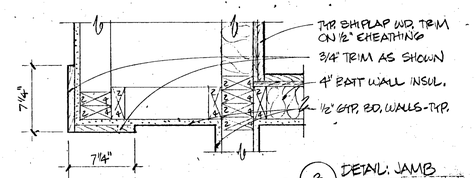

8 DETAIL: JAMB
1½"=1'-0" ALT. #1

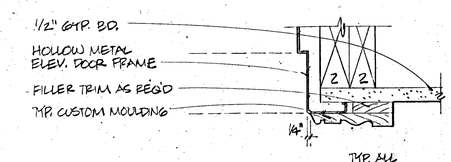

10 DETAIL
3"=1'-0" ALT. #1

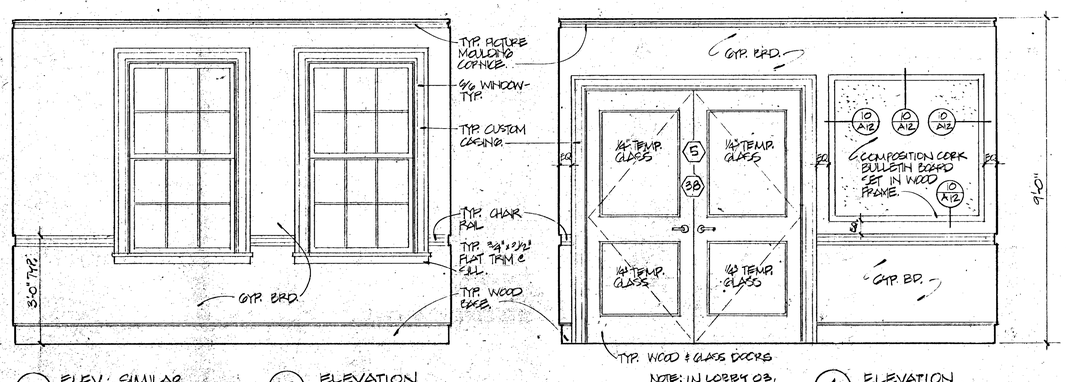

NOTE: IN LOBBY 03, DOOR #5 HAS WIRE GL.

6 ELEV: SIMILAR (MIRROR IMAGE) ALT. #1

5 ELEVATION
1/2"=1'-0" ALT. #1

4 ELEVATION
1/2"=1'-0" ALT. #1

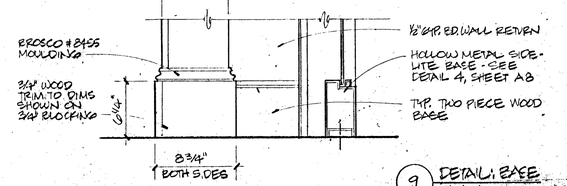

9 DETAIL: BASE
1½"=1'-0" ALT. #1

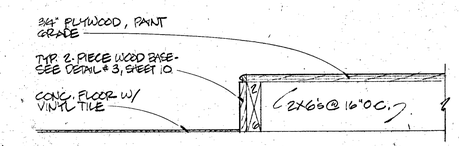

ALTERNATE #1

11 DETAIL
1½"=1'-0" ALT. #1

Additions and Renovations to
THE ACTON TOWN HALL
Acton, Massachusetts

Title: INTERIOR ELEVATIONS: LOBBIES

ROBERT G. NEILEY ARCHITECTS
286 Congress Street, Boston MA 02210

drawn by: VIP | job: 8823 | scale: NOTED | date: 1-6-87

Drawing: A12 ALT. #1