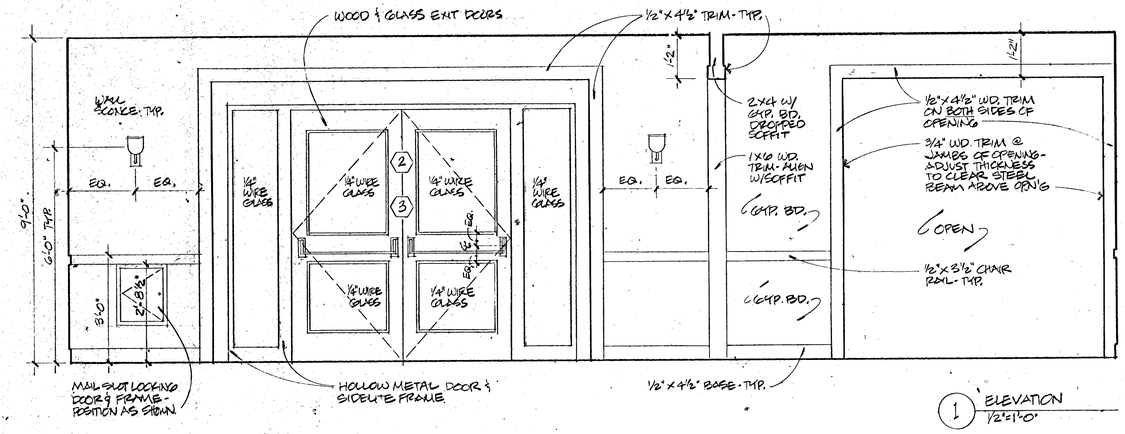

1 ELEVATION
1/2" = 1'-0"

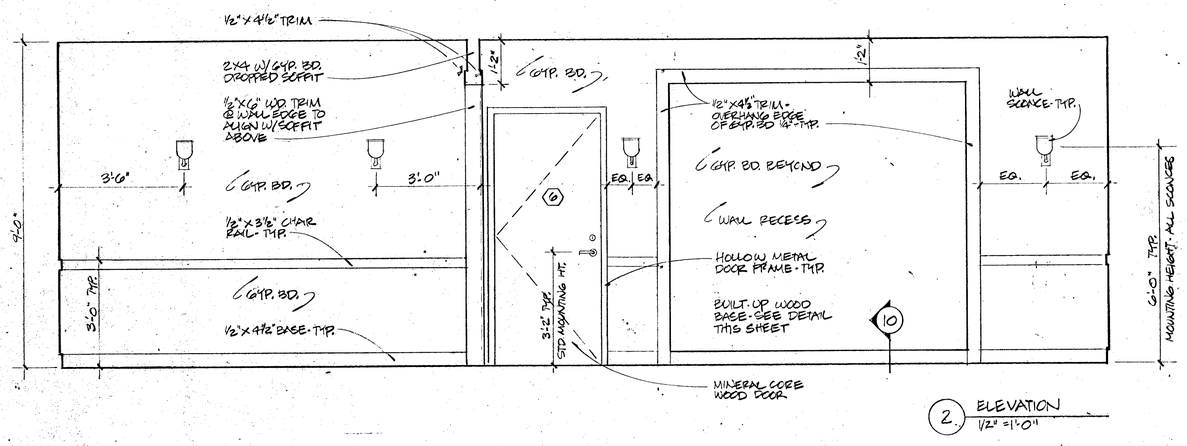

2 ELEVATION
1/2" = 1'-0"

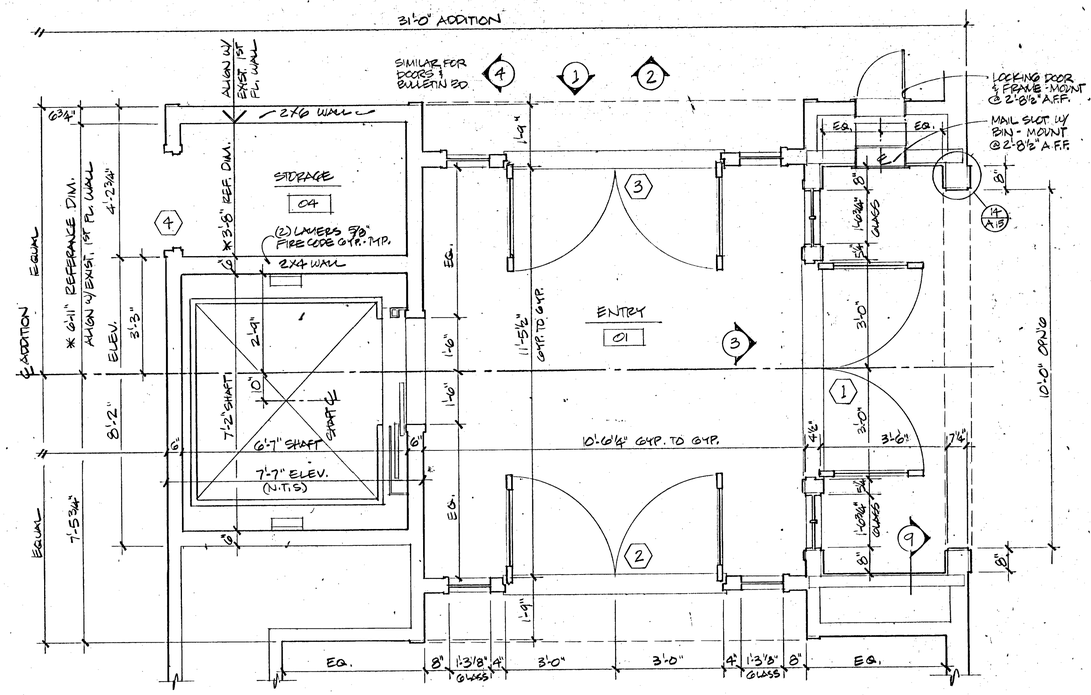

PARTIAL PLAN
1/2" = 1'-0"

NOTE: ALL DIMENSIONS INDICATED ARE FINISH UNLESS NOTED.

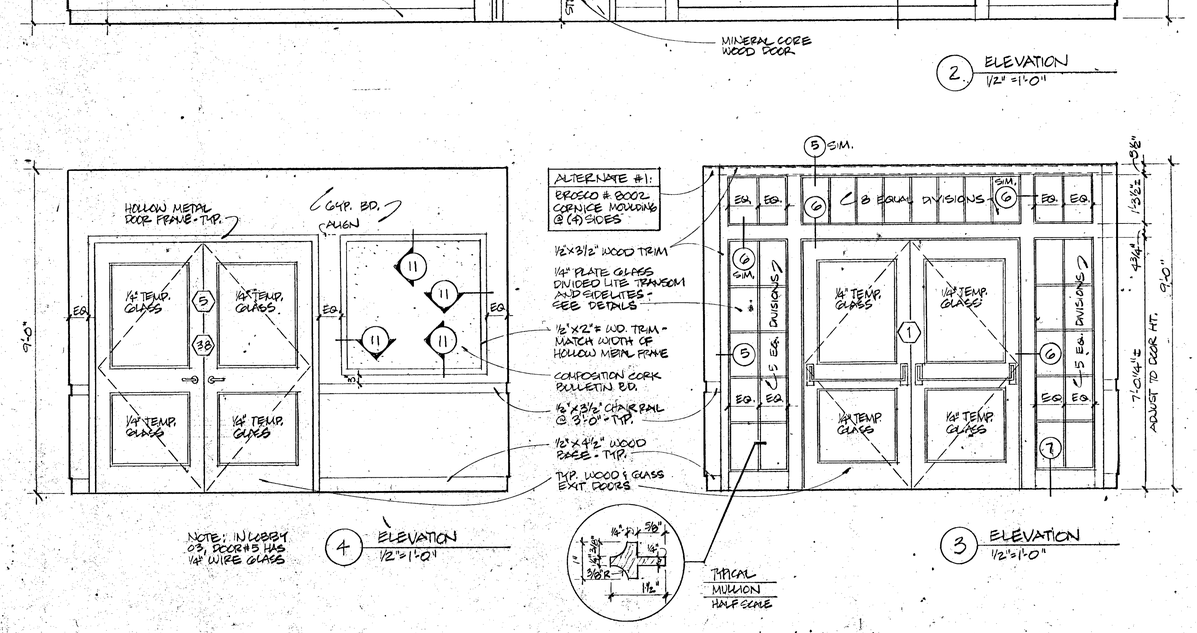

NOTE: IN LOBBY 03, DOOR #5 HAS 1/4" WIRE GLASS

4 ELEVATION
1/2" = 1'-0"

3 ELEVATION
1/2" = 1'-0"

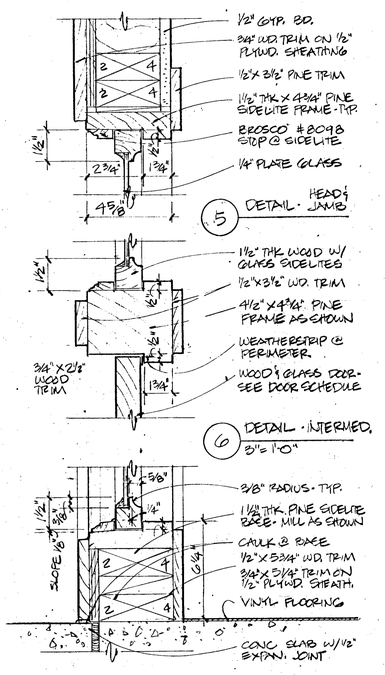

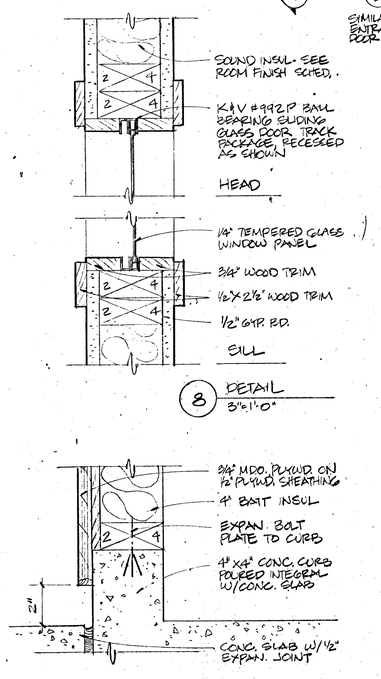

4 1 SIMILAR FOR ENTRANCE DOOR ELEV

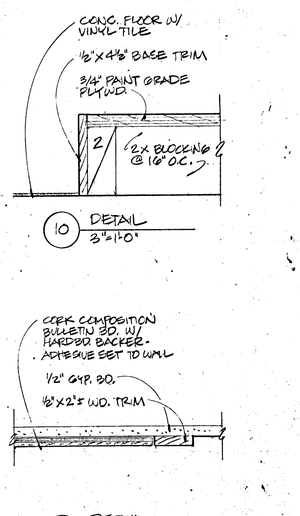

Additions and Renovations to
THE ACTON TOWN HALL
Acton, Massachusetts

title: INTERIOR ELEVATIONS: LOBBIES

ROBERT G. NEILEY ARCHITECTS
286 Congress Street, Boston MA 02210

drawn by MF | job 8523 | scale NOTED | date 4-6-87

drawing: A12
BASE BID