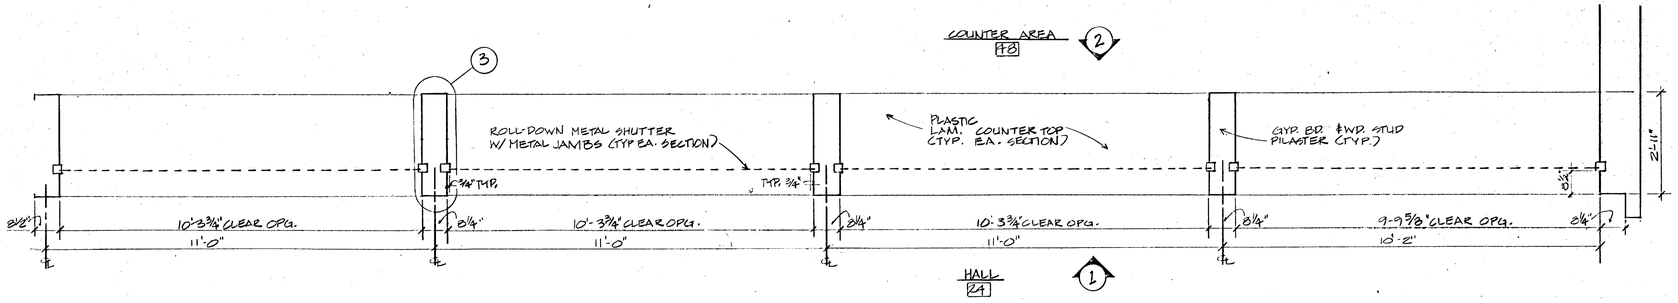

COUNTER TOP PLAN
1/2"=1'-0"

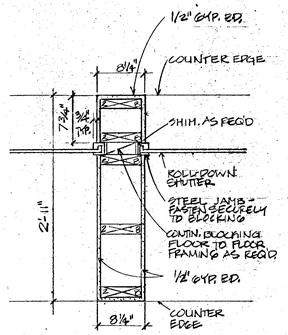

3 PILASTER DETAIL
1"=1'-0"

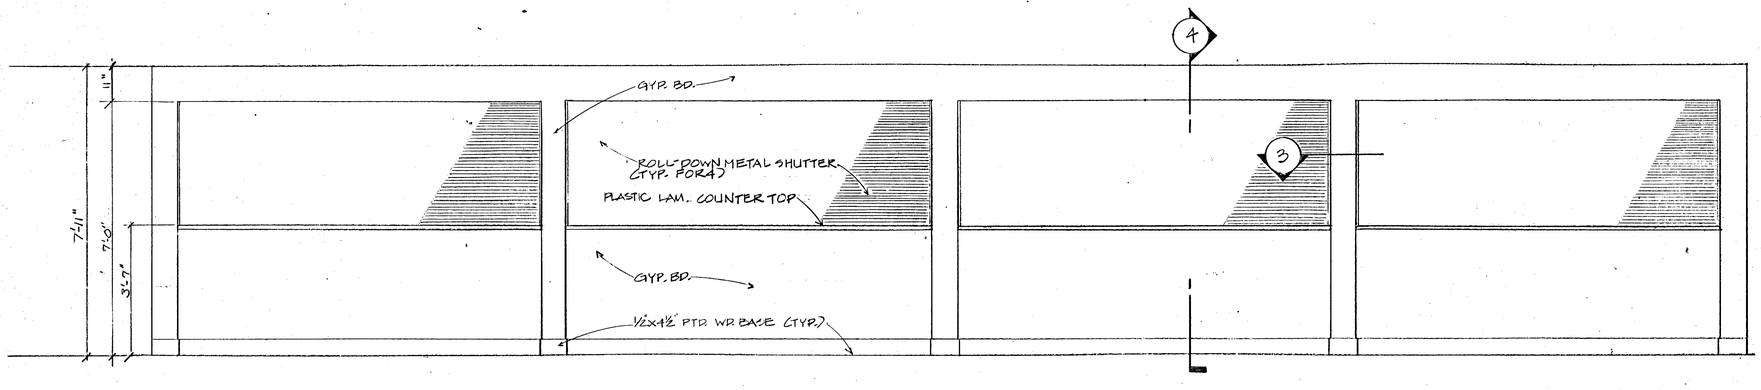

1 CORRIDOR ELEVATION
1/2"=1'-0"

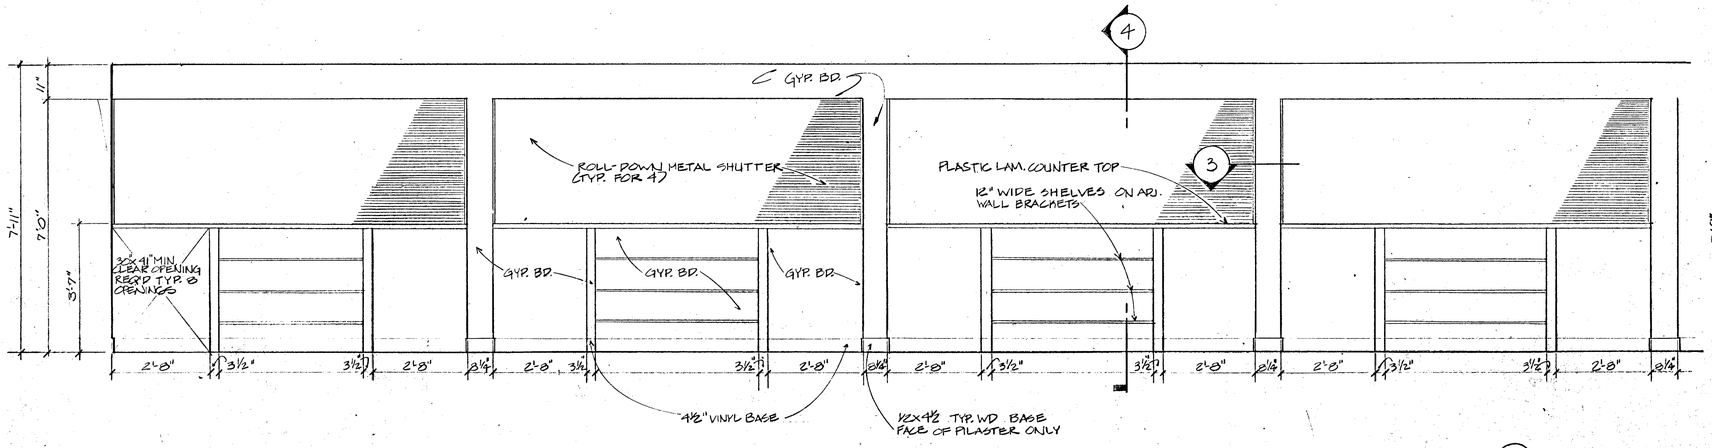

2 OFFICE ELEVATION
1/2"=1'-0"

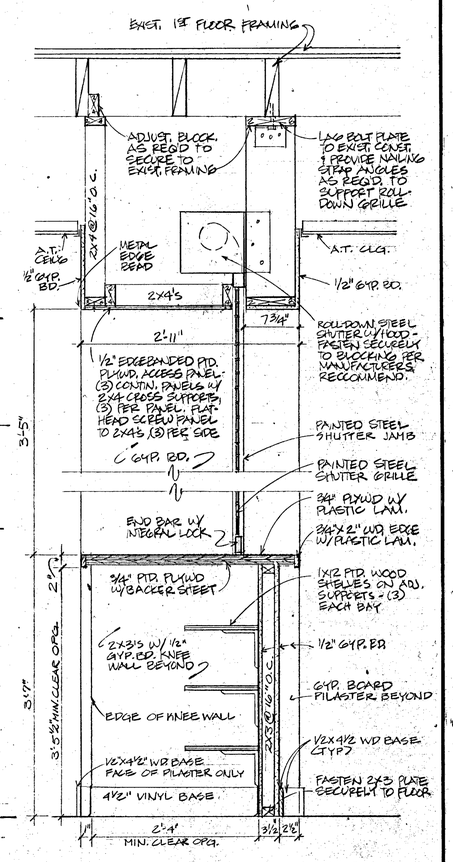

4 SECTION
1"=1'-0"

Additions and Renovations to
THE ACTON TOWN HALL
Acton, Massachusetts

title: INTERIOR ELEVATIONS: INFO. CENTER
ROBERT G. NEILEY ARCHITECTS
286 Congress Street, Boston MA 02210
drawn by: JB, MF | job: 8823 | scale: 1/2" | date: 4-6-87
drawing: A13
BASE BID