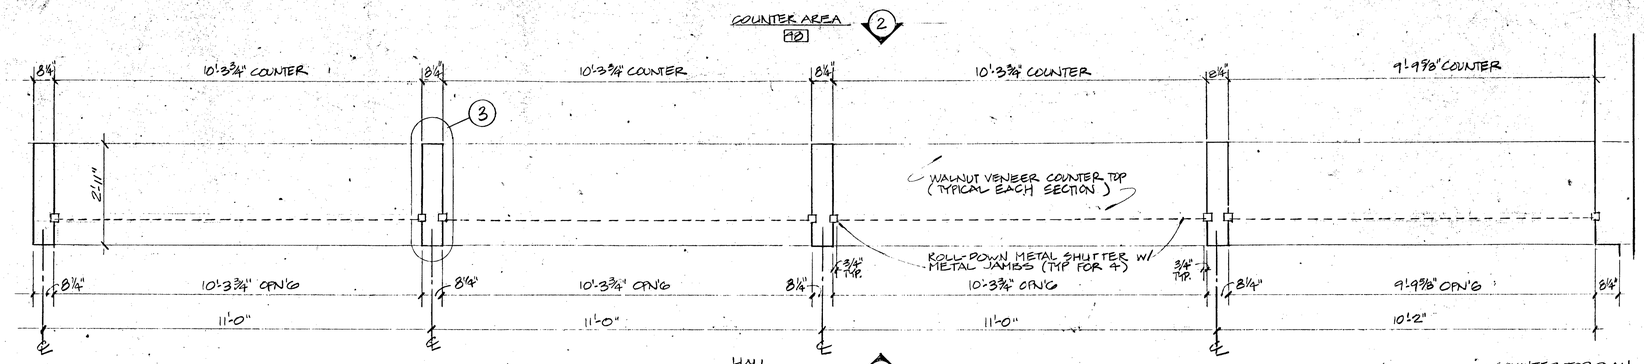

COUNTER TOP PLAN
1/2" = 1'-0" ALT. #1

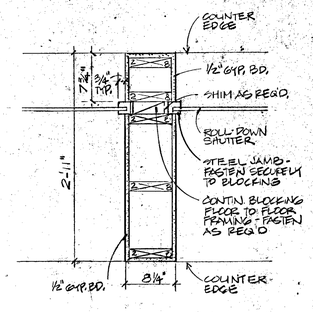

3 PILASTER DETAIL
1" = 1'-0" ALT. #1

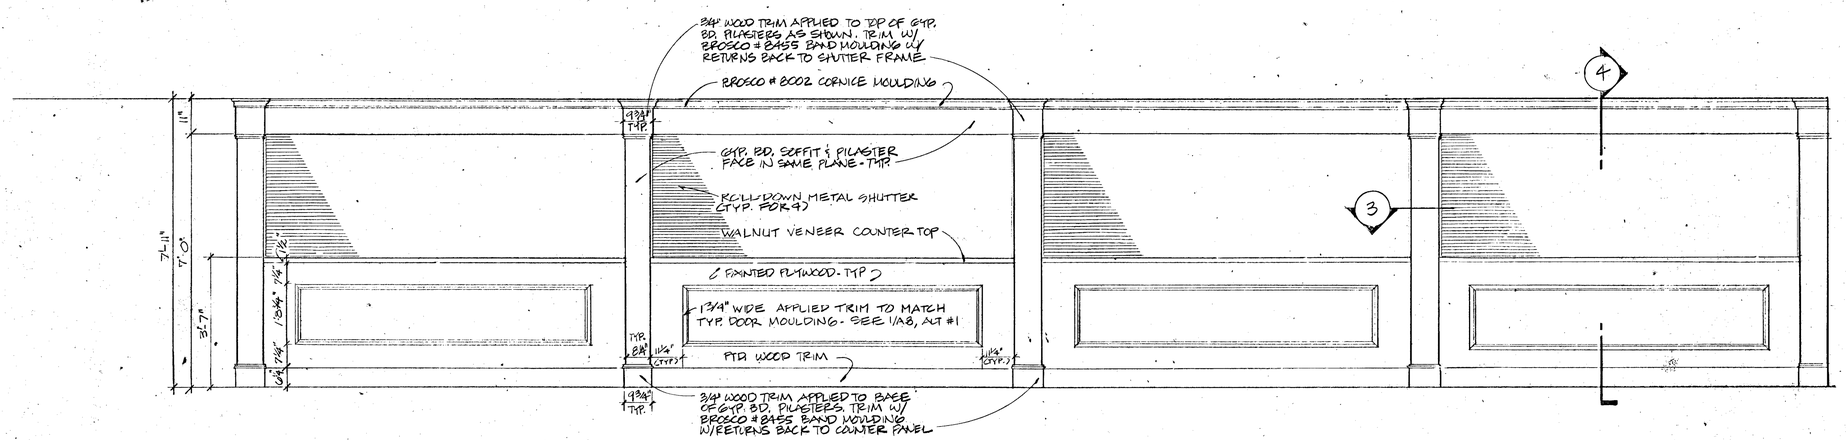

1 CORRIDOR ELEVATION
1/2" = 1'-0" ALT. #1

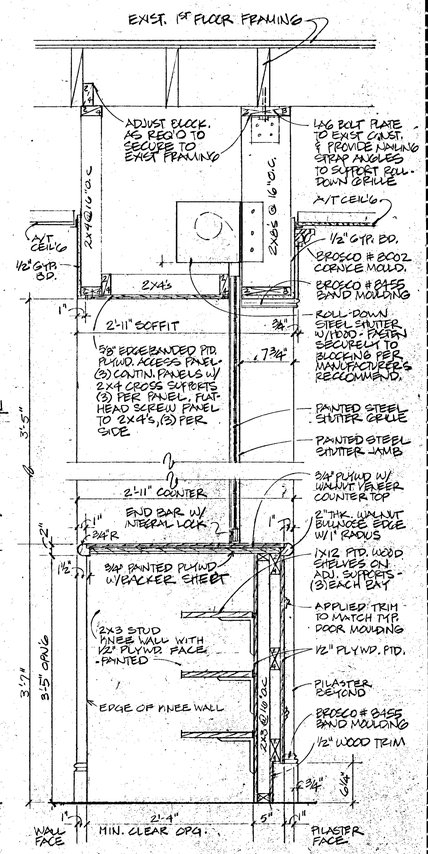

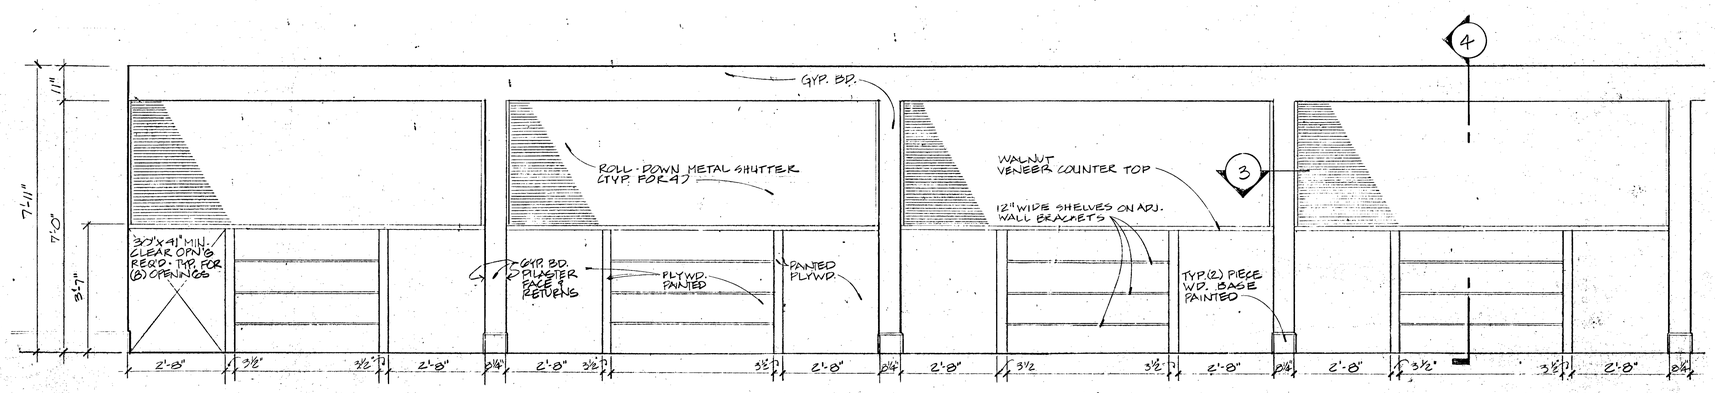

2 OFFICE ELEVATION
1/2" = 1'-0" ALT. #1

ALTERNATE #1

4 SECTION
1" = 1'-0" ALT. #1

Additions and Renovations to
THE ACTON TOWN HALL
Acton, Massachusetts

title: INTERIOR ELEVATIONS: INFO. COUNTER

ROBERT G. NEILEY ARCHITECTS
286 Congress Street, Boston MA 02210

drawn by JB, MF | job 8323 | scale NOTED | date 4-6-87

drawing A13 ALT. #1