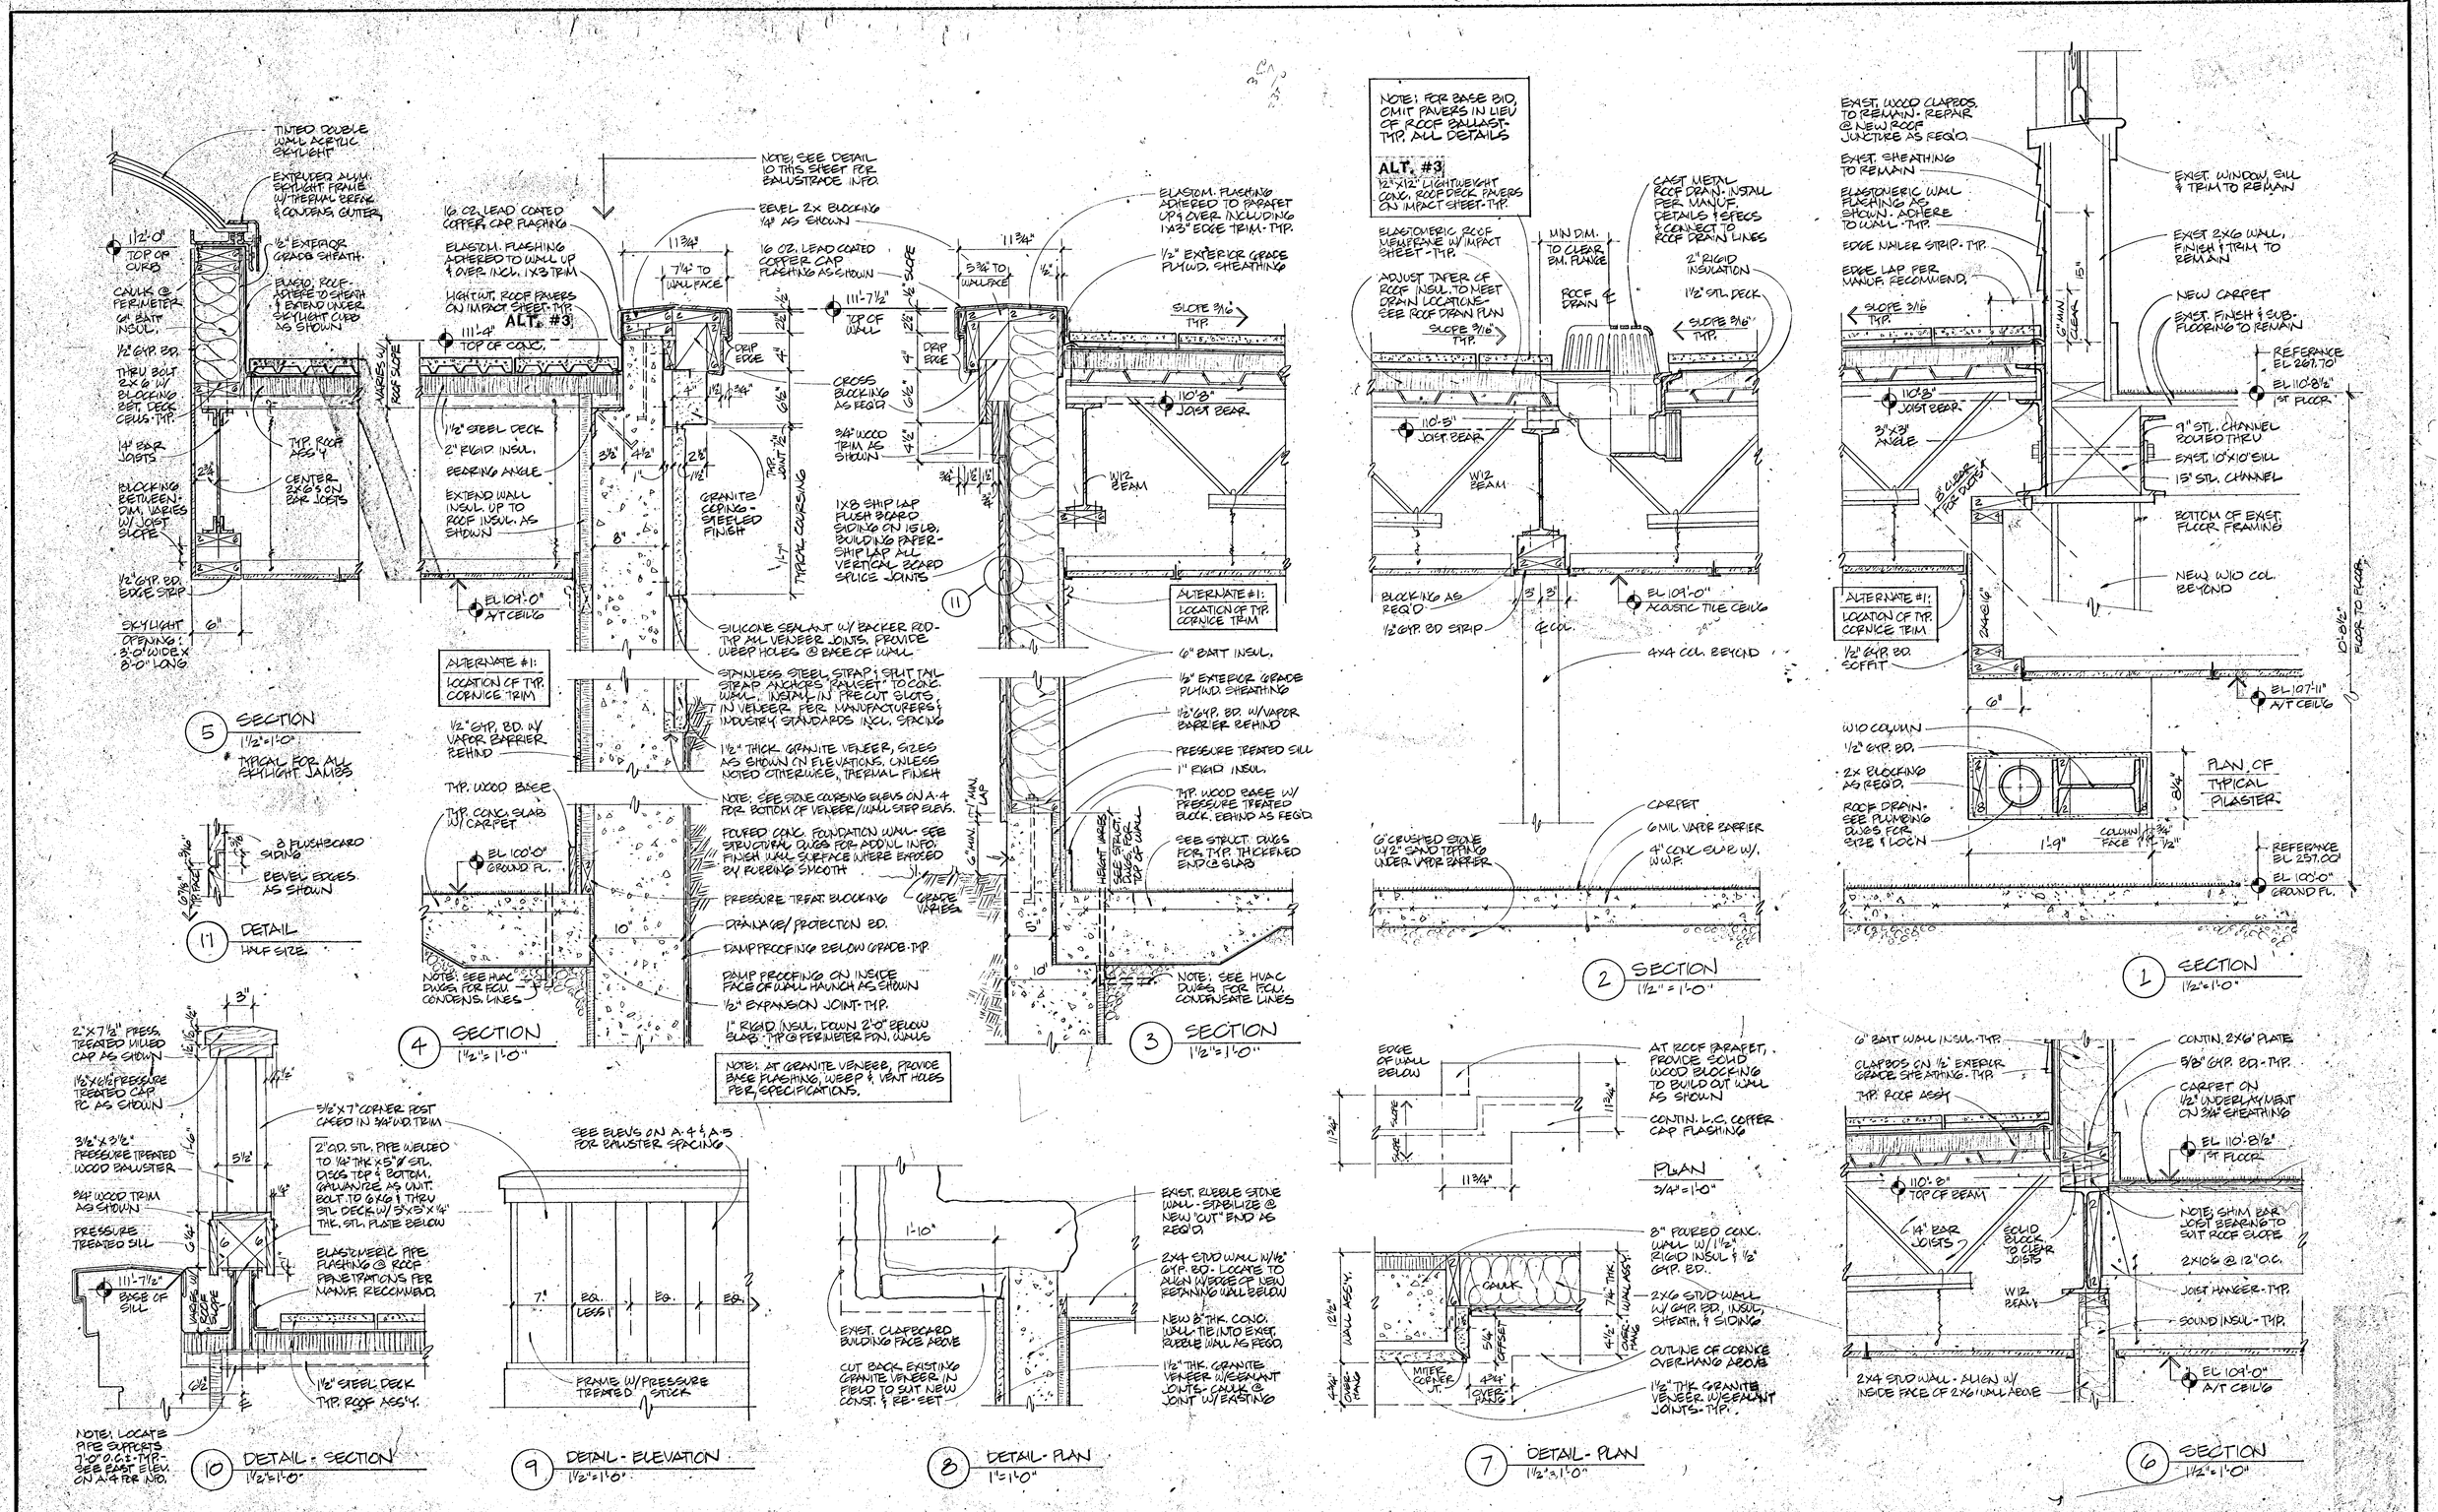

Additions and Renovations to
THE ACTON TOWN HALL
Acton, Massachusetts

title: WALL SECTIONS & DETAILS
ROBERT G. NEILEY ARCHITECTS
286 Congress Street, Boston, MA 02210
drawn by MP | job 2523 | scale NOTED | date 4-6-87
drawing A14