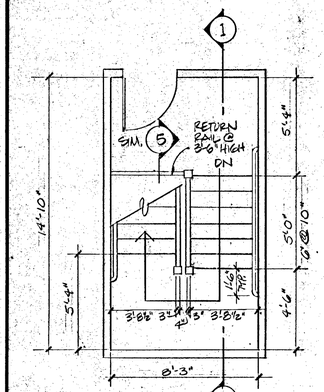

PLAN: BALCONY FLOOR
1/4"=1'-0"

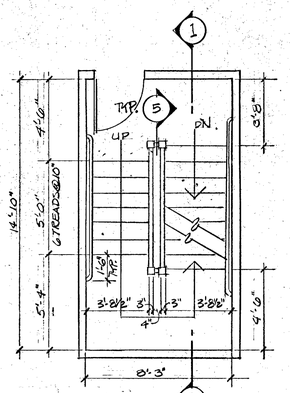

PLAN: ATTIC FLOOR
1/4"=1'-0"

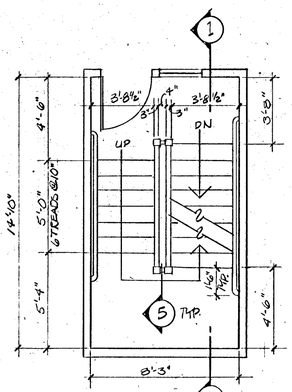

PLAN: SECOND FLOOR
1/4"=1'-0"

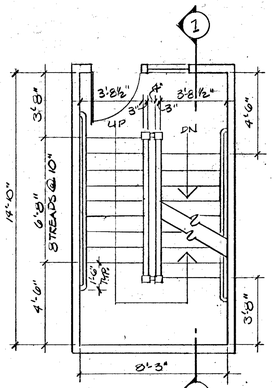

PLAN: FIRST FLOOR
1/4"=1'-0"

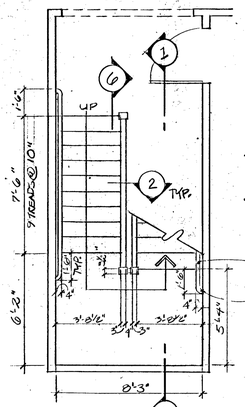

PLAN: GROUND FLOOR
1/4"=1'-0"

NOTE:
AT ALL STAIR RUNS, EXTEND HANDRAIL 1'-6" BEYOND RISER & RETURN TO WALL W/ "BROSCO" M-822 RETURN RAIL & CUSTOM SUBRAIL RETURN PIECE. ANCHOR SECURELY TO WALL

SMOOTH OUT TRANSITION TO MAIN RAIL RUN

TYPICAL HANDRAIL EXTENSION DIM.

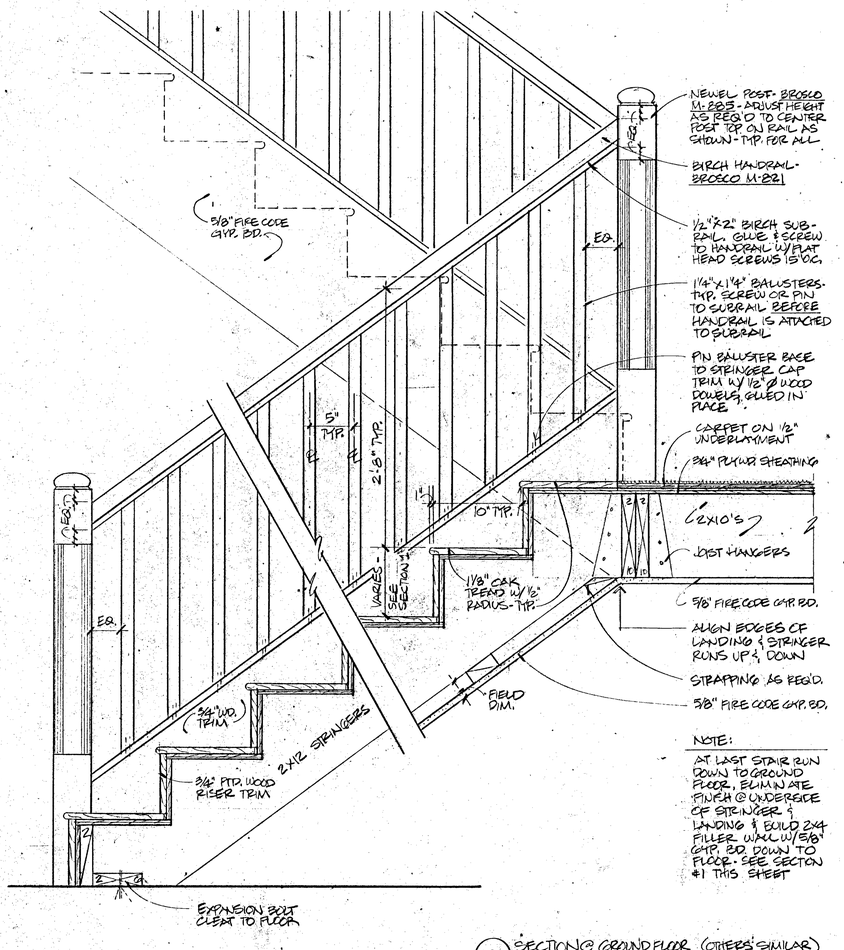

NOTE:
AT LAST STAIR RUN DOWN TO GROUND FLOOR, ELIMINATE FINISH @ UNDERSIDE OF STRINGER & LANDING & BUILD 2x4 FILLER W/WALL W/ 5/8" GYP. BD. DOWN TO FLOOR - SEE SECTION #1 THIS SHEET

6 SECTION @ GROUND FLOOR (OTHERS SIMILAR)
1½"=1'-0"

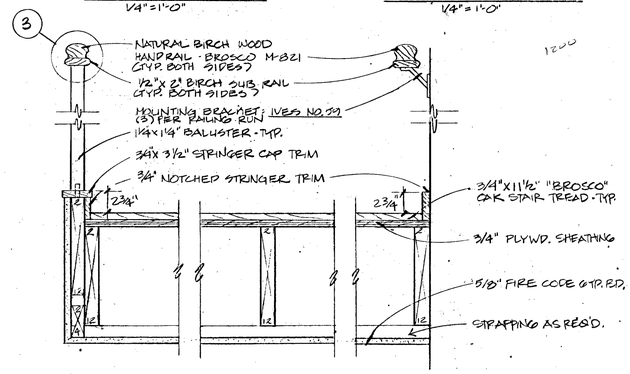

2 TREAD SECTION - TYP.
1½"=1'-0"

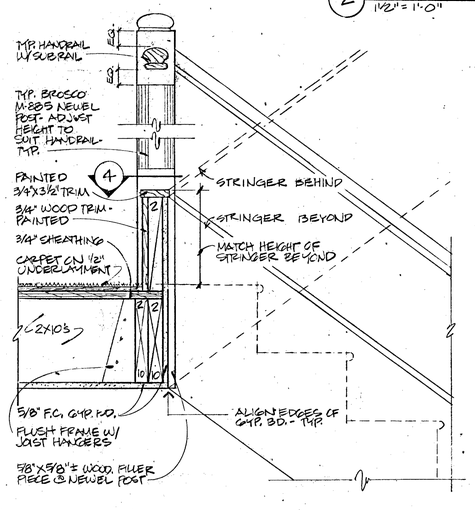

5 LANDING SECTION - TYP.
1½" = 1'-0"

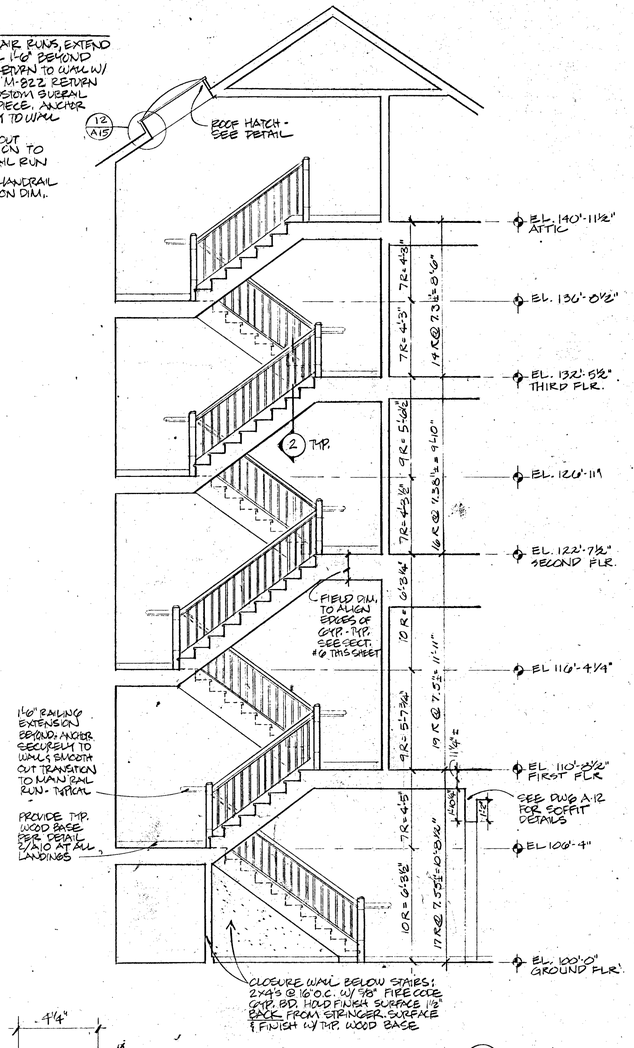

1 SECTION
1/4"=1'-0"

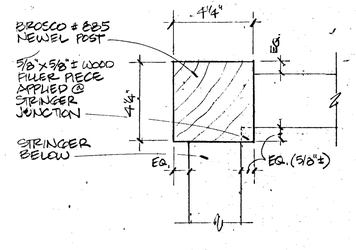

4 DETAIL - TYP.
3"=1'-0"

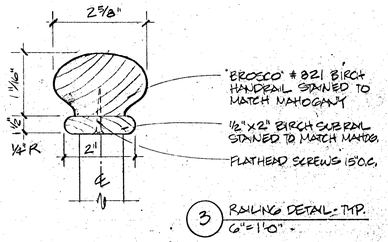

3 RAILING DETAIL - TYP.
6"=1'-0"

Additions and Renovations to
THE ACTON TOWN HALL
Acton, Massachusetts

No. 1334 REGISTERED ARCHITECT COMMONWEALTH OF MASSACHUSETTS

title: STAIR "A" PLANS, SECTIONS, DETAILS

ROBERT G. NEILEY ARCHITECTS
286 Congress Street, Boston MA 02210

drawn by JB, MF | job 8523 | scale 1/4"=1'0" | date 4-6-87

drawing A16