LIGHTING NOTES:

1. ALL 2x4 FLUORESCENT FIXTURES ARE TYPE "FR1" UNLESS NOTED OTHERWISE.
2. ALL 1x4 FLUORESCENT FIXTURES ARE TYPE "FR2" UNLESS NOTED OTHERWISE.
3. ALL NORMAL LIGHTING CIRCUITS ARE CIRCUITED TO PNL "LLG" UNLESS NOTED OTHERWISE.
4. PROVIDE LAMPS W/ULTRAVIOLET FILTERS.
5. EXTEND EXIST. CIRCUIT FOR MONUMENT LIGHTS TO PANEL LLG, CIRCUIT 30 (2P., 30A. C/B) VIA ITEM #10.

MAIN ELECTRIC ROOM

EQUIPMENT I.D.

1. MAIN CIRCUIT BREAKER/CT CABINET
2. UTILITY CO. METERING
3. MAIN DIST. PANEL "MDP"
4. PANEL "PLG".
5. PANEL "LLG".
6. MAIN TEL. TERMINAL BOARD.
7. FIRE ALARM CONTROL PANEL.
8. TIME SWITCH "TSF" FOR FUTURE SITE LIGHTING.
9. TIME SWITCH "TS1"
10. TIME SWITCH "TSM" FOR MONUMENT LT.'S ON ISLAND ACROSS STREET.

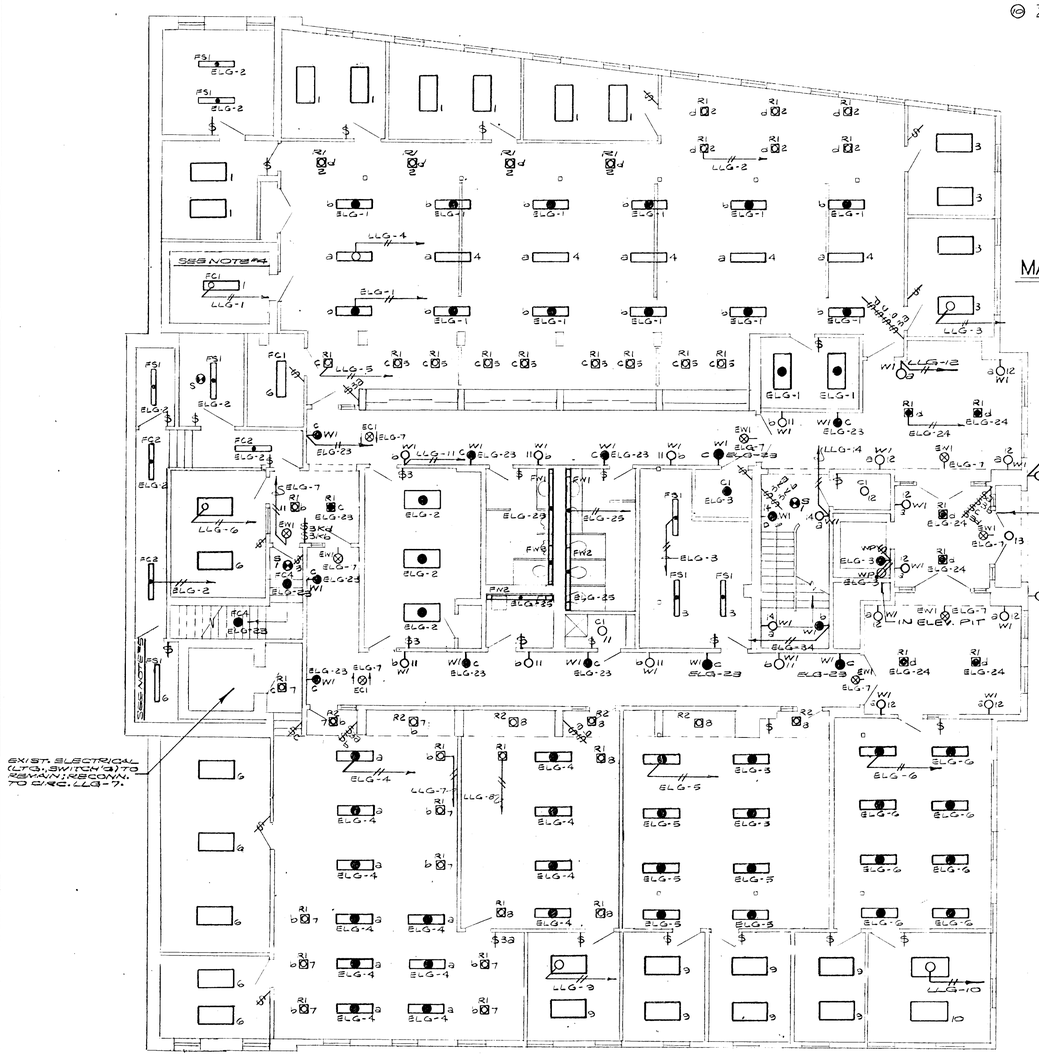

LIGHTING PLAN

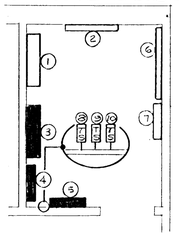

MAIN ELECTRIC ROOM

PART PLAN

SCALE: 1/4"=1'-0"

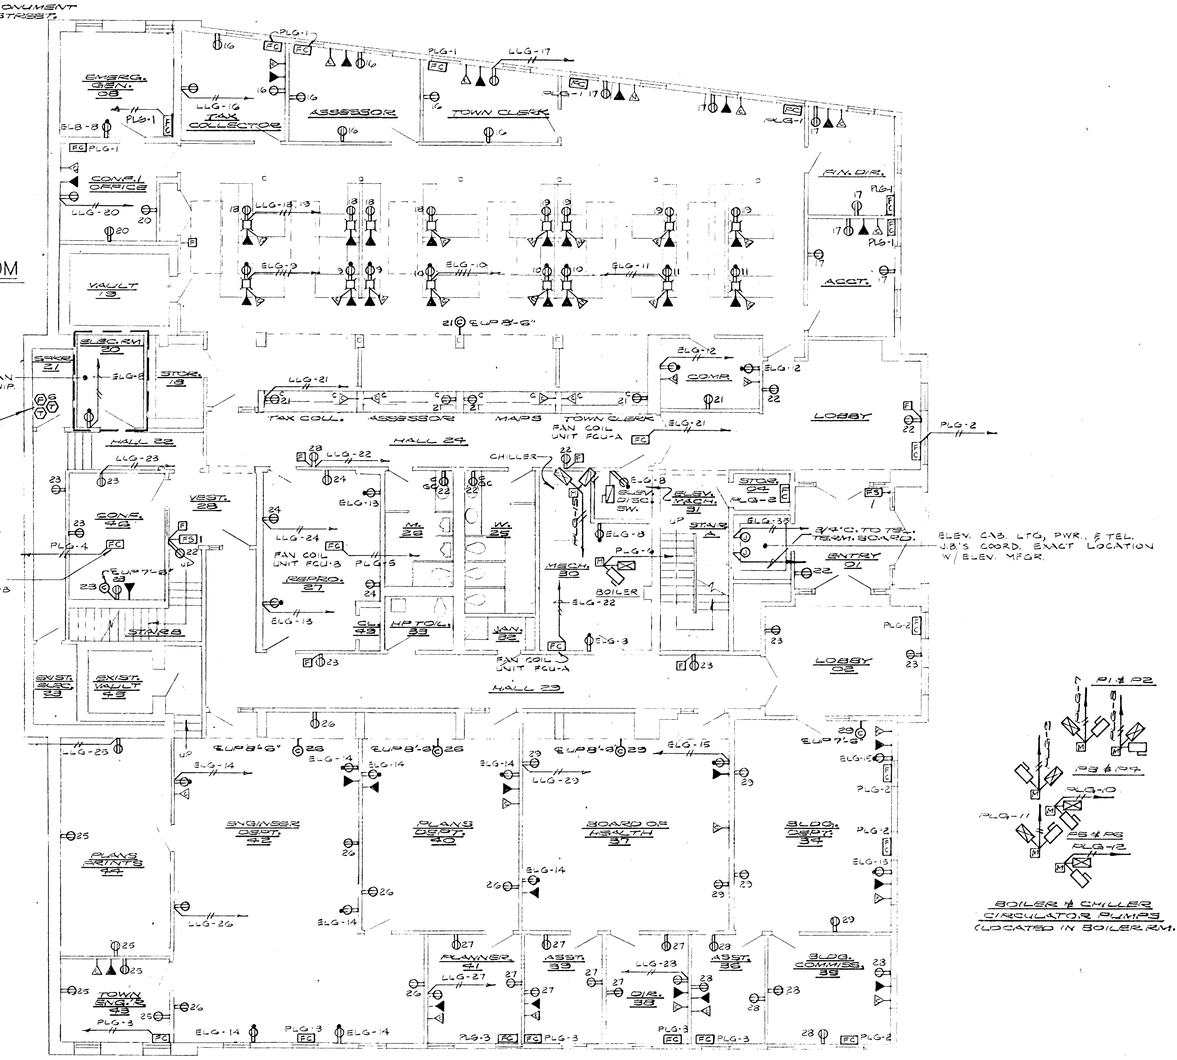

POWER PLAN

LOTTERO & MASON ASSOCIATES, INC.
Consulting Engineers
132 LINCOLN STREET
BOSTON, MA 02111

ALFRED E. LOTTERO No. 4654

Additions and Renovations to
THE ACTON TOWN HALL
Acton, Massachusetts

title: GROUND FLOOR ELECTRICAL PLANS

ROBERT G. NEILEY ARCHITECTS
286 Congress Street, Boston MA 02210

drawn by: A.D. | job | scale: 1/8"=1'-0" | date: 4-6-87

drawing: E-2