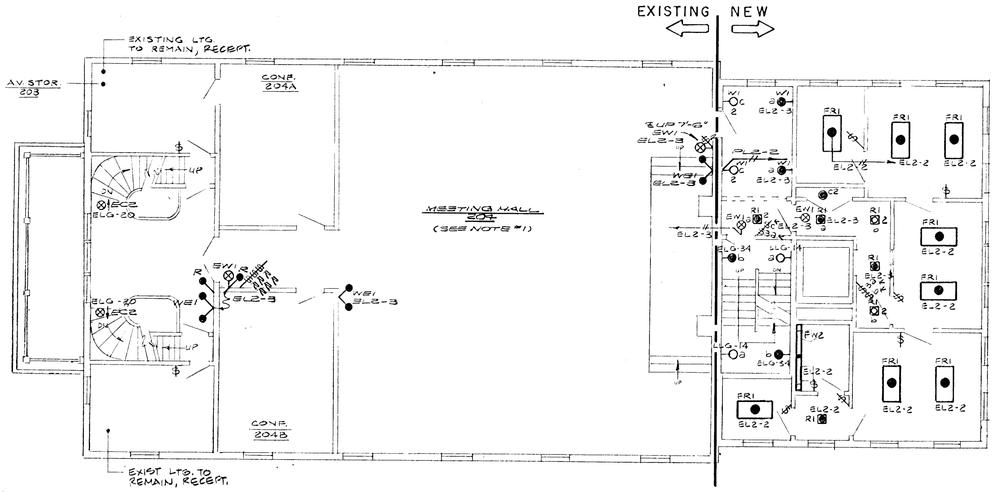

SECOND FLOOR LIGHTING PLAN

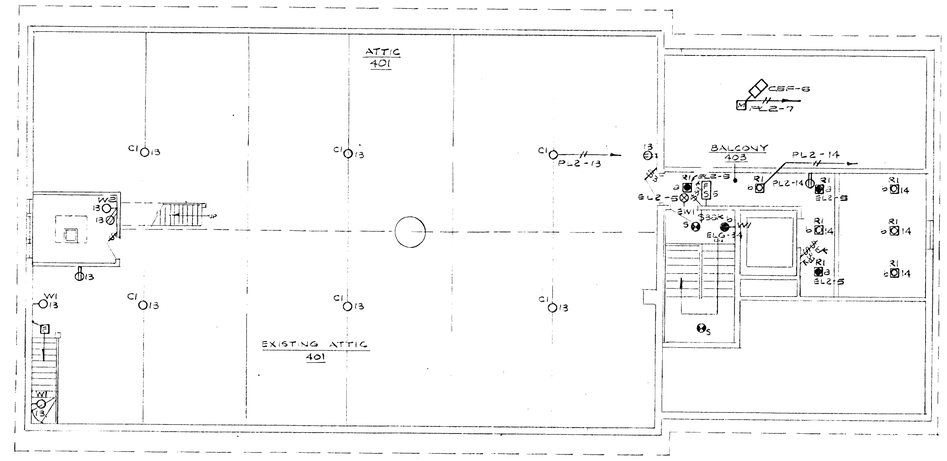

EXISTING ATTIC FLOOR PLAN / NEW BALCONY PLAN

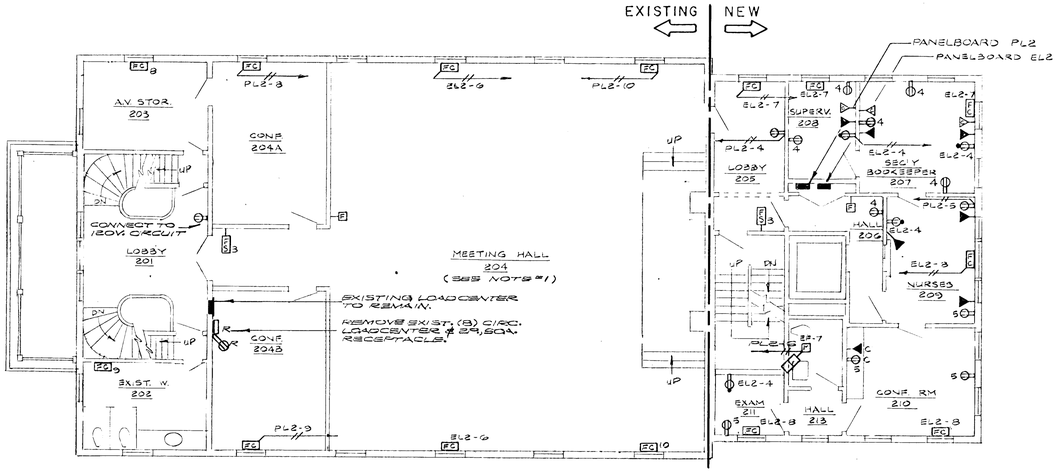

SECOND FLOOR POWER PLAN

NOTES:
1. EXISTING LIGHTING AND RECEPTACLES IN ROOMS 201, 202, 203, 204A, 204B & 301 SHALL REMAIN. EXISTING TO REMAIN NOT SHOWN.

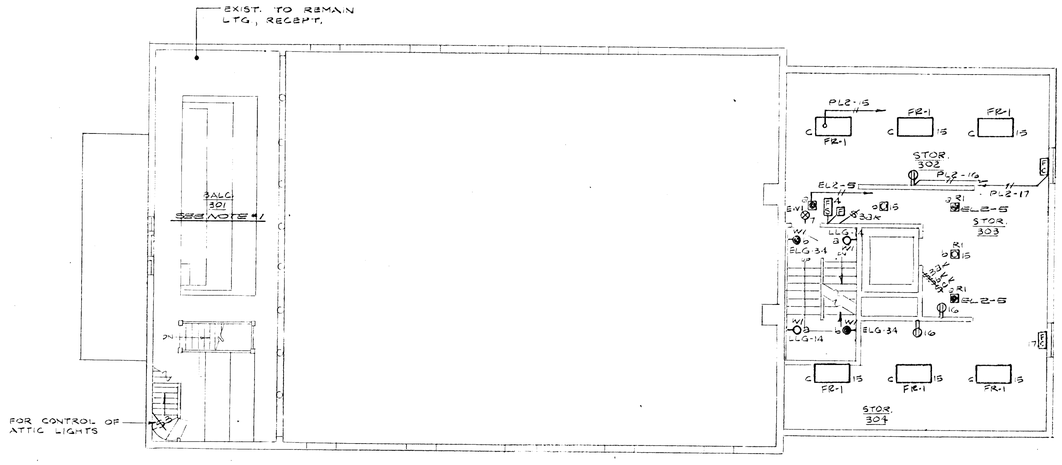

EXISTING MEZZANINE / NEW ATTIC PLAN

LOTTERO & MASON ASSOCIATES, INC.
Consulting Engineers
139 LINCOLN STREET
BOSTON, MA 02111
(617) 423-7367

Additions and Renovations to
THE ACTON TOWN HALL
Acton, Massachusetts

title: SECOND, THIRD & ATTIC ELECTRICAL FLOOR PLANS

ROBERT G. NEILEY ARCHITECTS
286 Congress Street, Boston MA 02210

drawn by A.D. | job | scale 1/8"=1'-0" | date 4-16-87

drawing E-4