LIGHTING NOTES:

1. ALL 2x4 FLUORESCENT FIXTURES ARE TYPE 'FC3' UNLESS NOTED OTHERWISE.

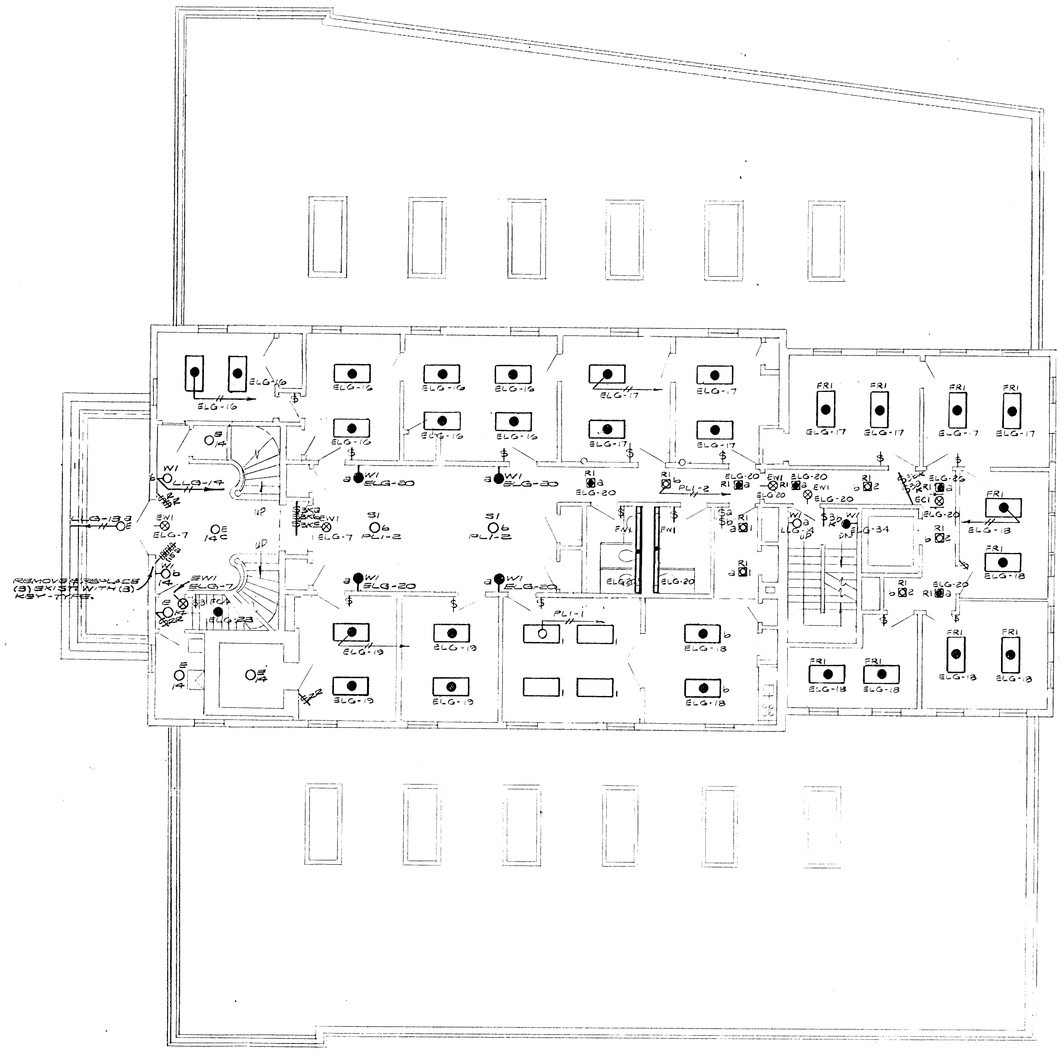

LIGHTING PLAN

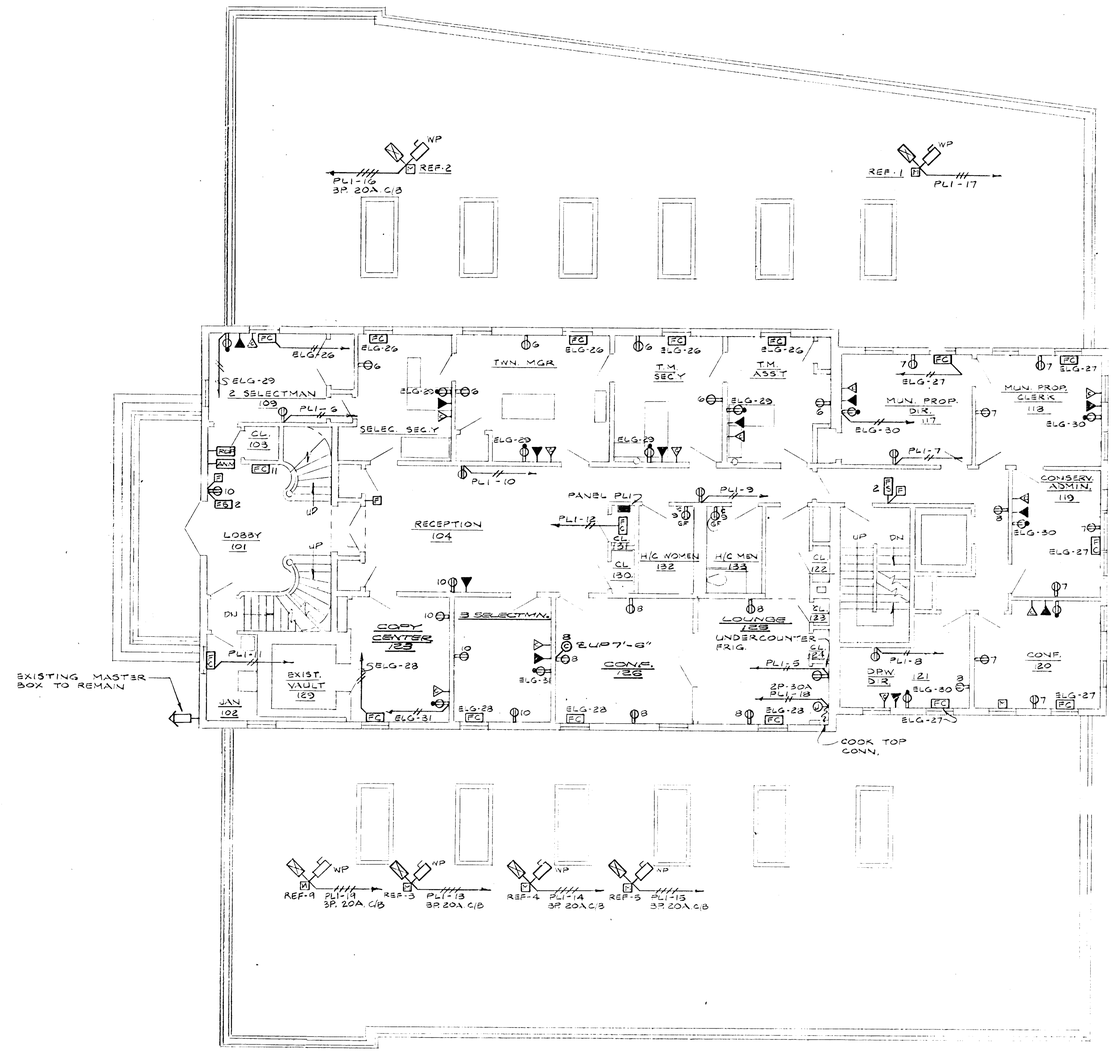

POWER PLAN

LOTTERO & MASON ASSOCIATES, INC.
Consulting Engineers
132 LINCOLN STREET
BOSTON, MA 02111
(617) 423-7367

Additions and Renovations to
THE ACTON TOWN HALL
Acton, Massachusetts

title: FIRST FLOOR ELECTRICAL PLANS

ROBERT G. NEILEY ARCHITECTS
286 Congress Street, Boston MA 02210

drawn by A.D. | job | scale 3/8"=1'-0" | date 4-10-87

drawing: E-3