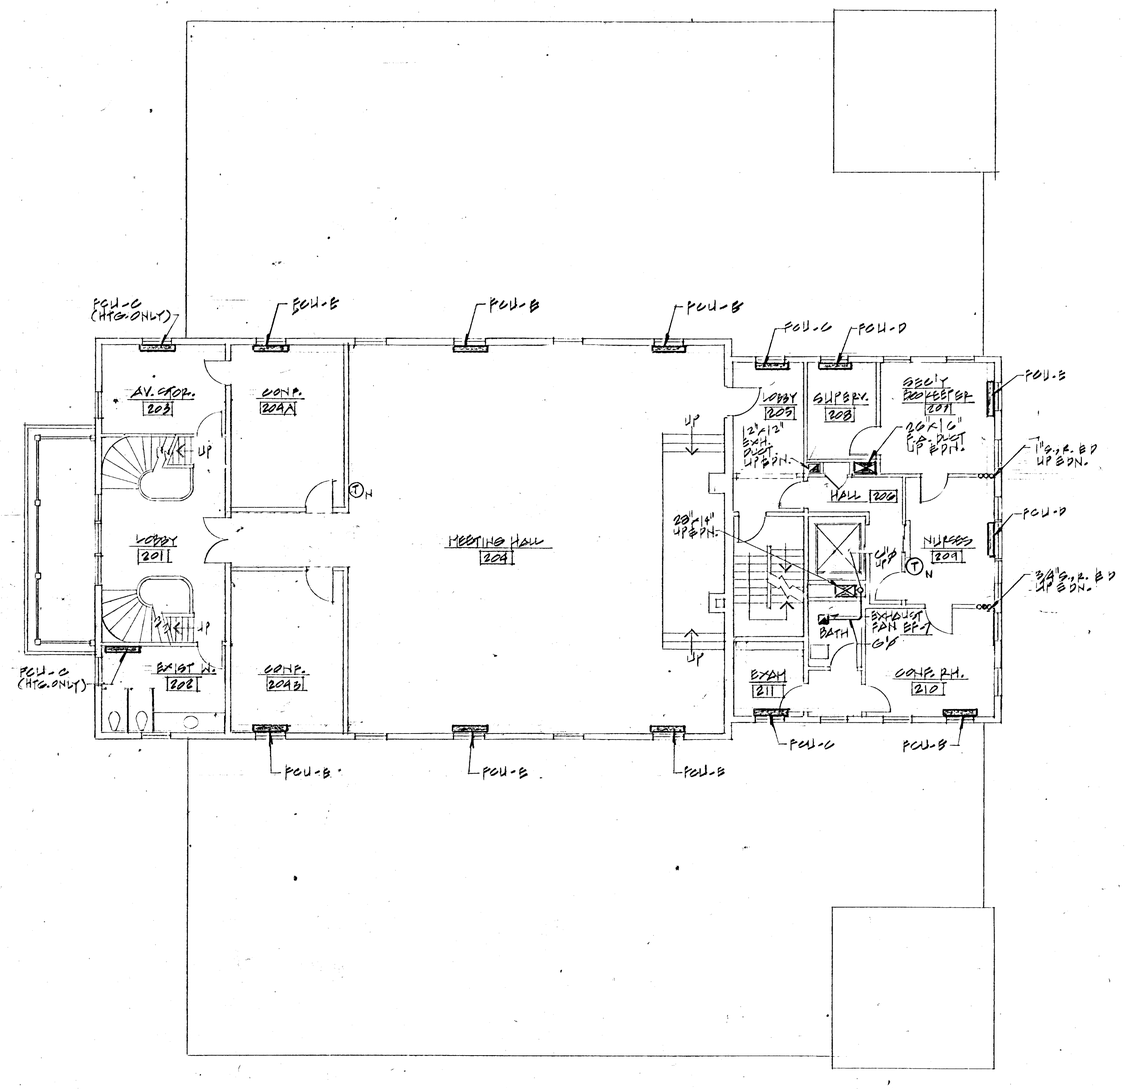

SECOND FLOOR PLAN
1/8" = 1'-0"

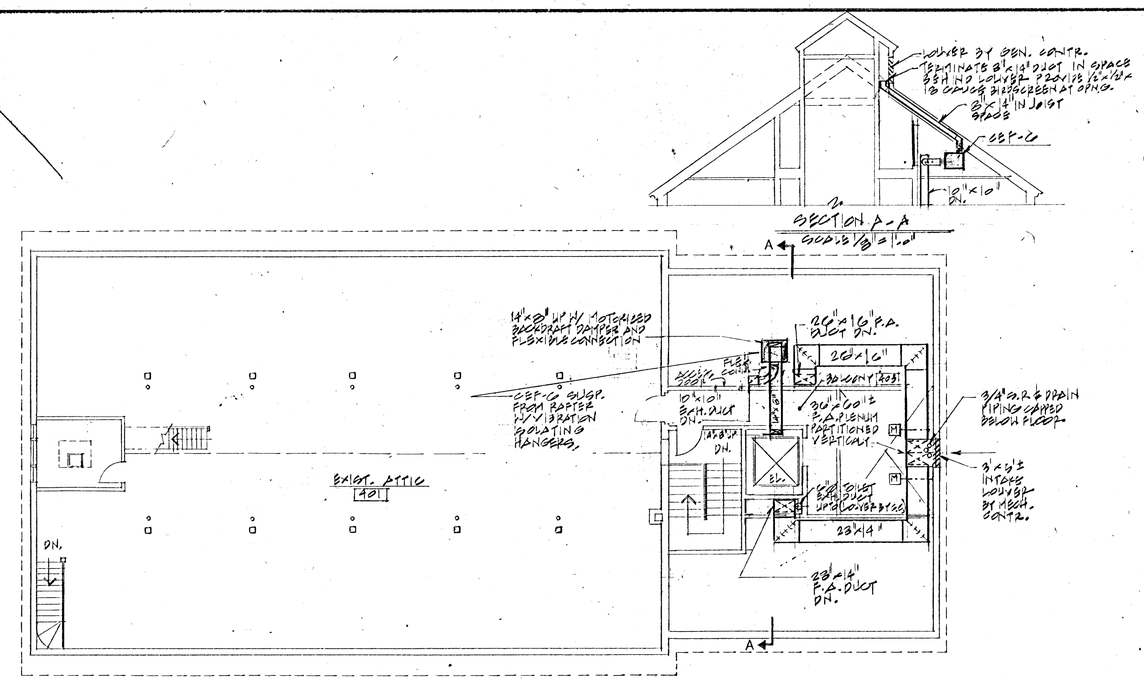

EXISTING ATTIC / NEW BALCONY PLAN
1/8" = 1'-0"

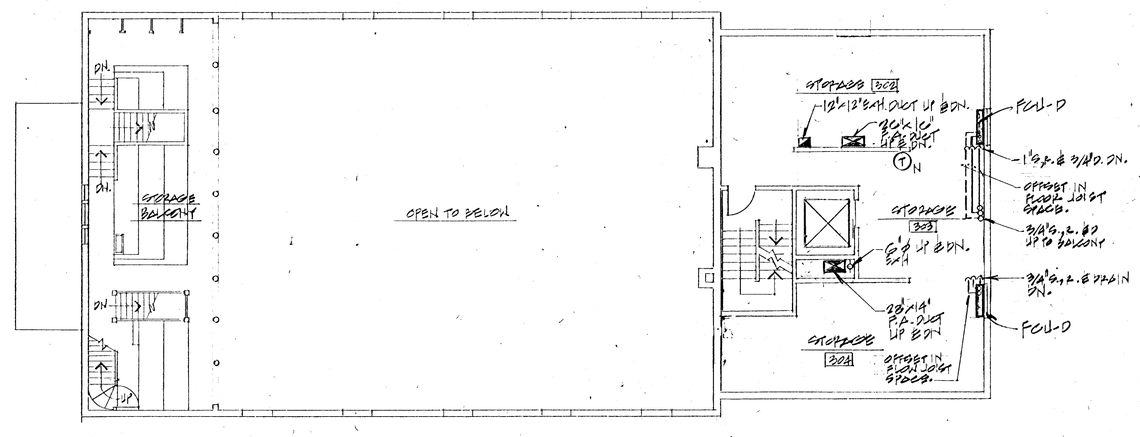

EXISTING MEZZANINE/NEW ATTIC PLAN
1/8" = 1'-0"

CALLED NORTH

BARSTOW ENGINEERING, INC.
CONSULTING ENGINEERS
401 COMMONWEALTH AVENUE
BOSTON, MASSACHUSETTS 02215
262-0420

Additions and Renovations to
THE ACTON TOWN HALL
Acton, Massachusetts

title: 2ND, 3RD & ATTIC FLR. HVAC PLANS

ROBERT G. NEILEY ARCHITECTS
286 Congress Street, Boston MA 02210

drawn by: RGN | job: | scale: 1/8" = 1'-0" | date: 4-6-87

drawing: **M2**