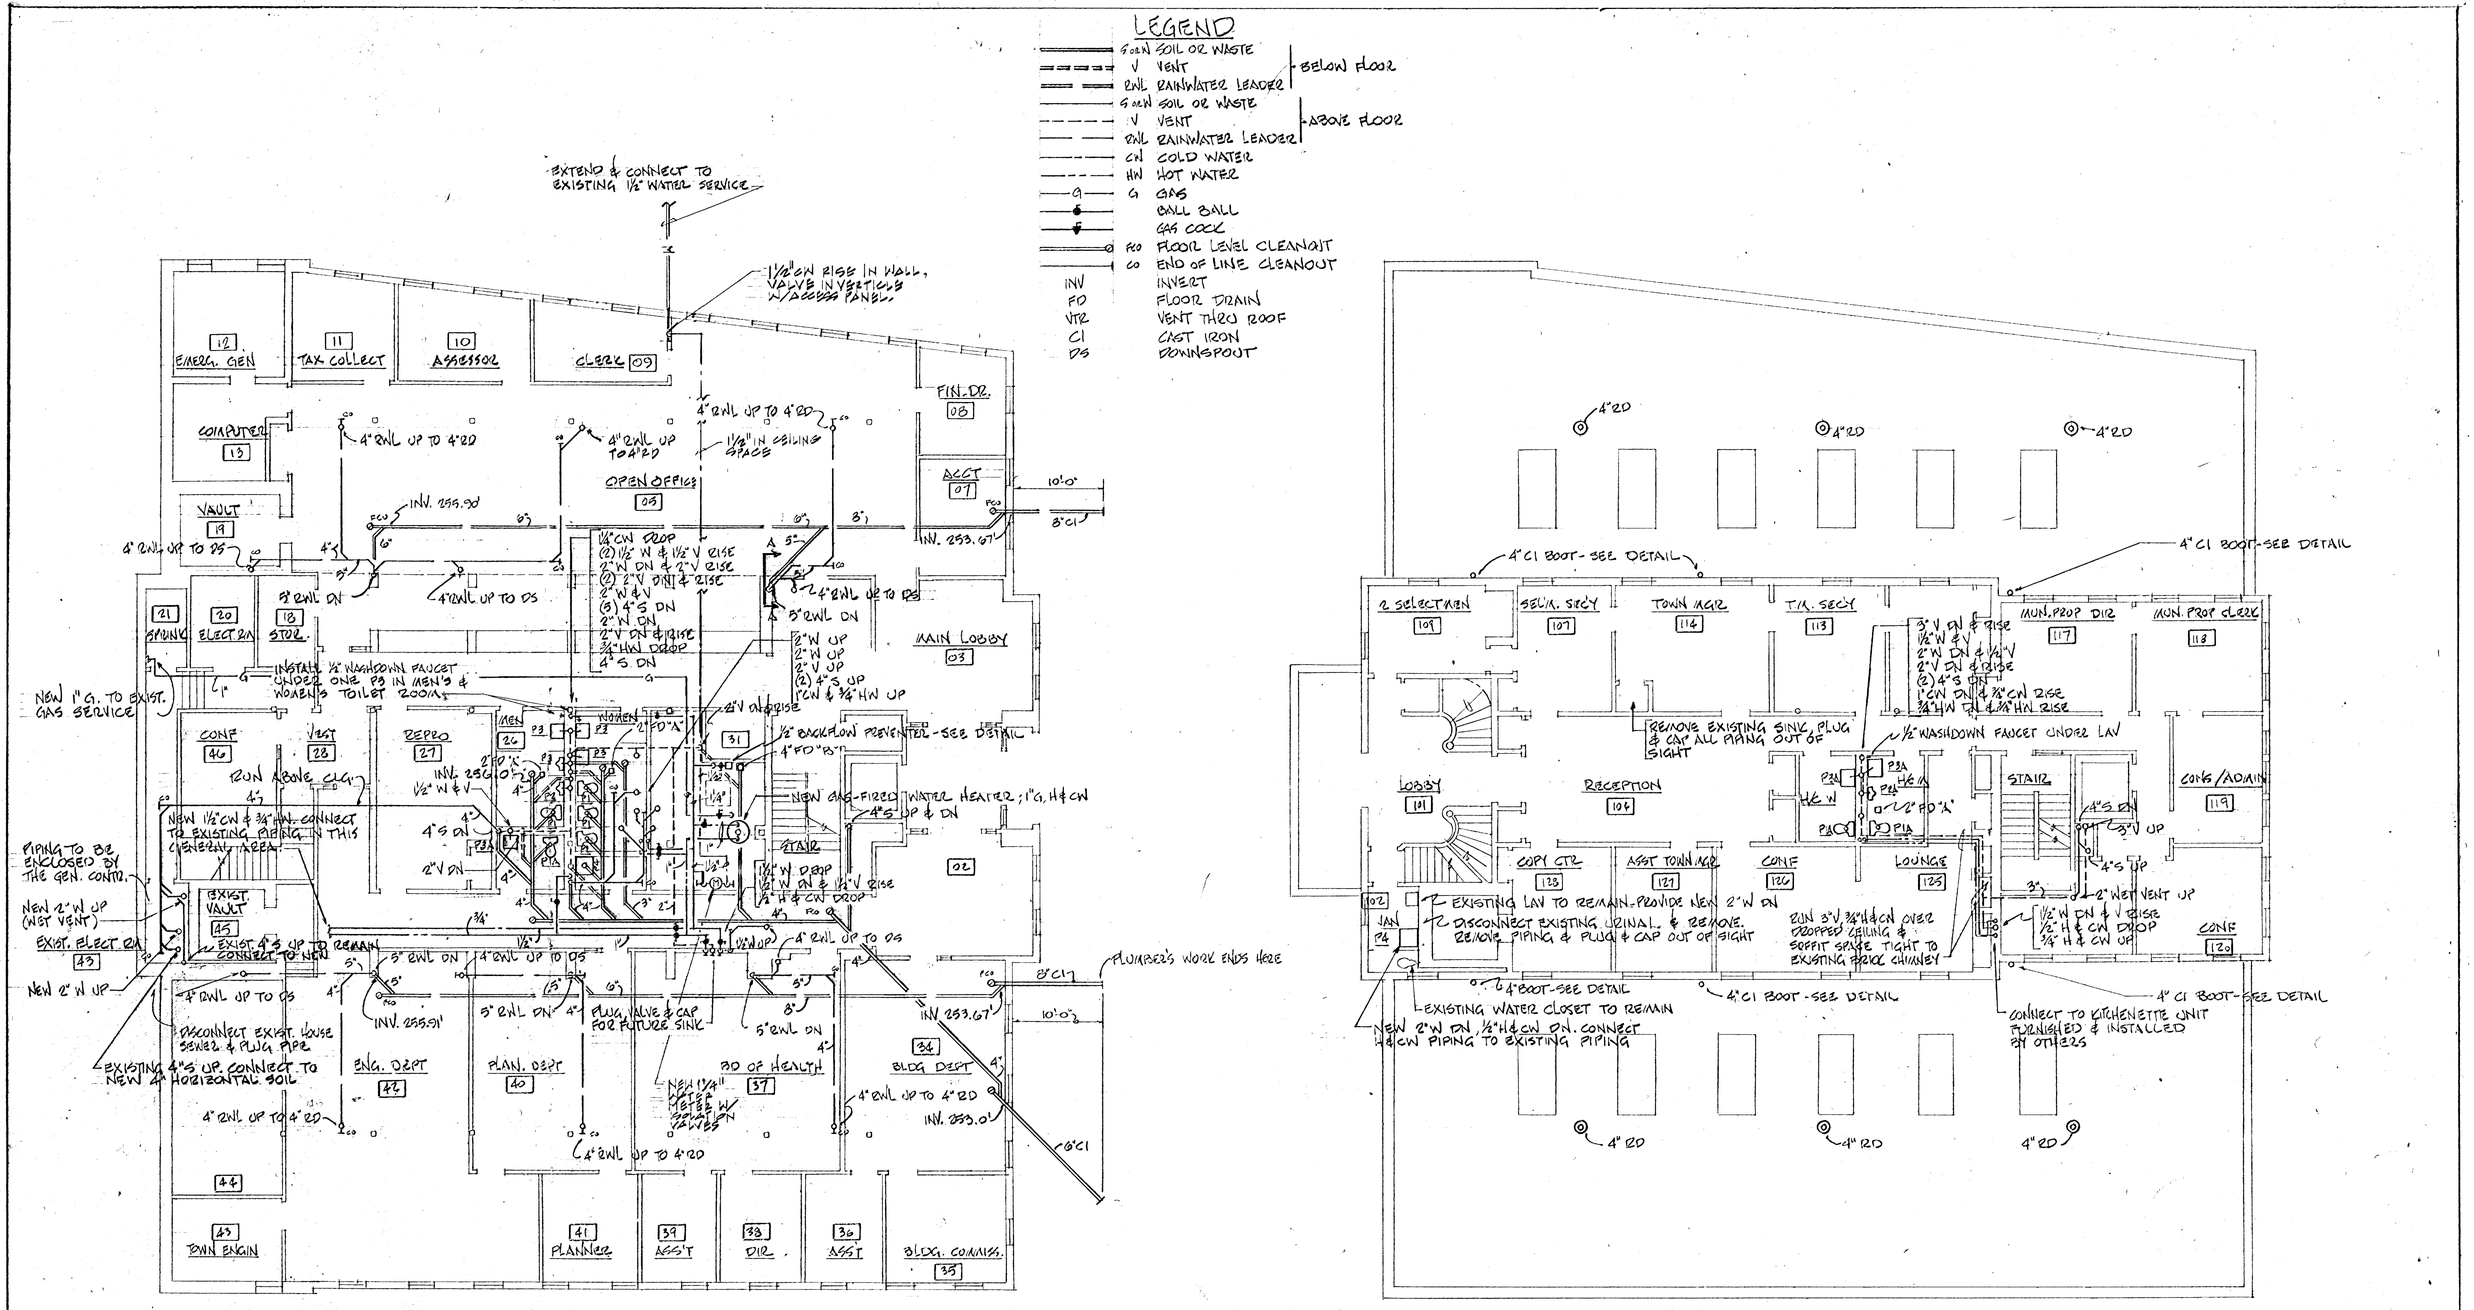

GROUND FLOOR PLUMBING PLAN
SCALE: 1/8"=1'-0"

FIRST FLOOR PLUMBING PLAN
SCALE: 1/8"=1'-0"

R J Barstow

BARSTOW ENGINEERING, INC.
CONSULTING ENGINEERS
401 COMMONWEALTH AVENUE
BOSTON, MASSACHUSETTS 02215
262-0420

Additions and Renovations to
THE ACTON TOWN HALL
Acton, Massachusetts

title: PLUMBING FLOOR PLANS
ROBERT G. NEILEY ARCHITECTS
286 Congress Street, Boston MA 02210
drawn by: EIS | job | scale: 1/8"=1'-0" | date: 4-6-87
drawing: P1