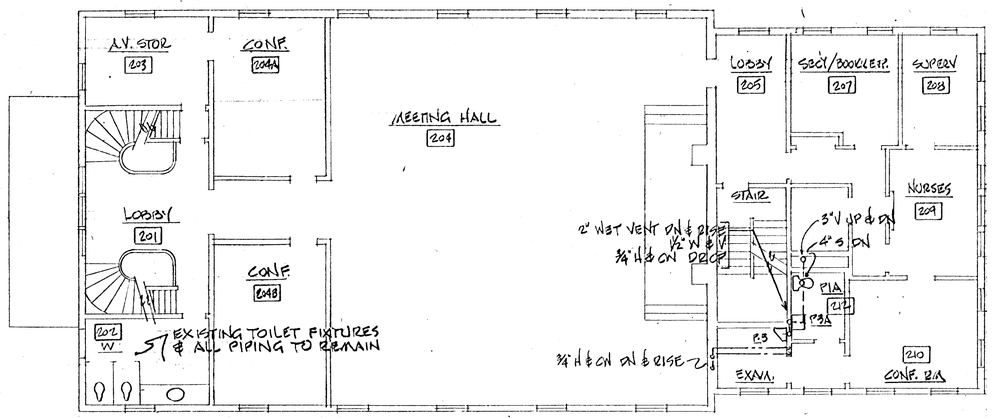

SECOND FLOOR PLUMBING PLAN
SCALE: 1/8"=1'-0"

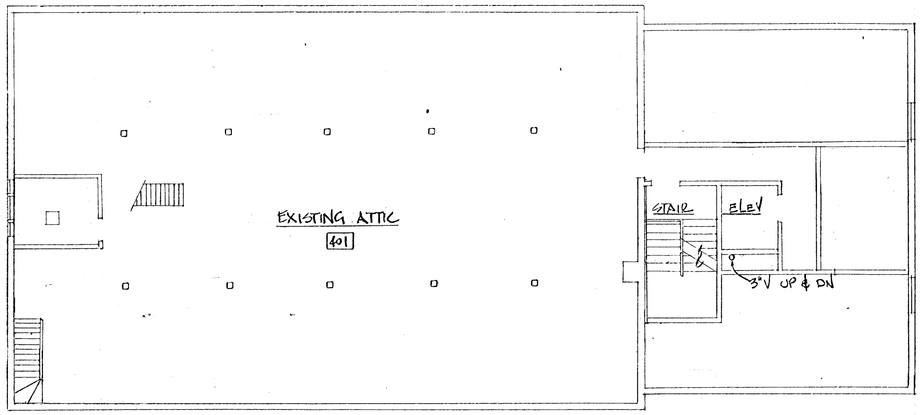

NEW ATTIC PLUMBING PLAN
SCALE: 1/8"=1'-0"

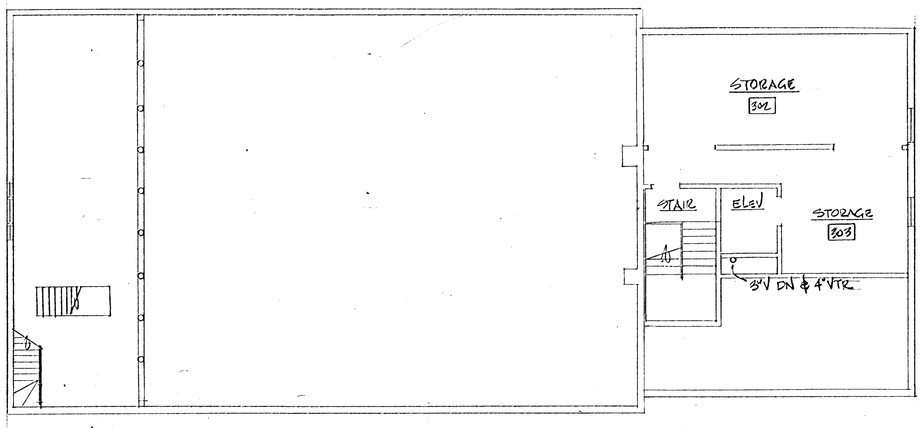

NEW BALCONY PLAN
SCALE: 1/8"=1'-0"

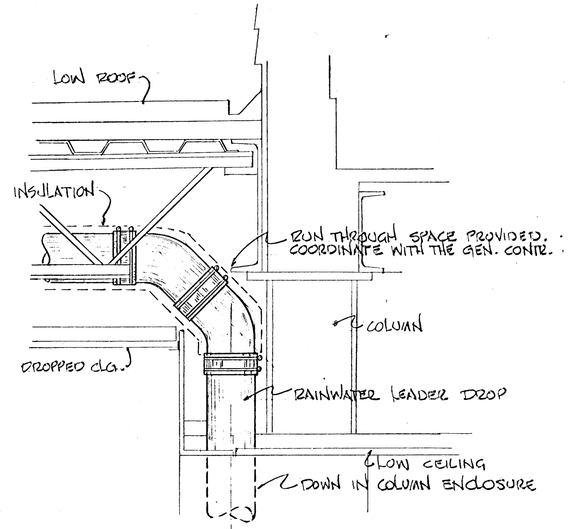

SECTION "A-A"
SCALE: 1 1/2"=1'-0"

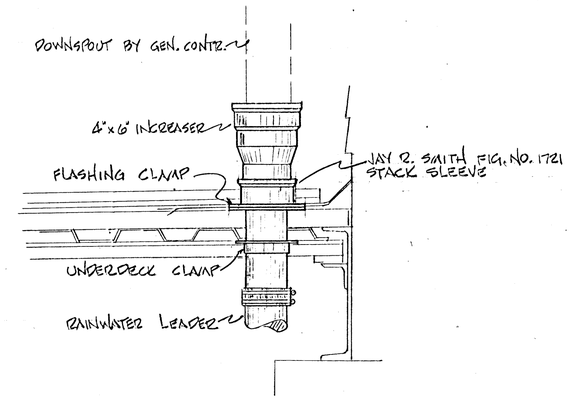

DOWNSPOUT BOOT DETAIL
SCALE: 1 1/2"=1'-0"

GENERAL NOTES

1. DISCONNECT EXISTING WATER SERVICE & REMOVE EXISTING BURIED MAIN BACK TO LINE OF NEW EXTERIOR WALL. PROVIDE NEW ENTRANCE & METER.
2. EXISTING GAS SERVICE, METER & PIPING TO REMAIN. RUN NEW PIPING TO NEW WATER HEATER & MECHANICAL EQUIPMENT.
3. DISCONNECT & REMOVE EXISTING PLUMBING FIXTURES NOT REQUIRED TO REMAIN. REMOVE AND/OR ABANDON & CAP IN PLACE ALL EXISTING PIPING. REMOVE IF IN WAY OF NEW CONSTRUCTION. ALL PIPING REMAINING SHALL BE REMOVE TO BELOW FLOOR, BEHIND WALLS & ABOVE CEILING & CAPPED OR PLUGGED.
4. REPLACE ALL WASHERS IN EXISTING LAV FAUCETS.
5. HANDLE THE OWNER'S APPLICATION FOR INCREASED GAS SERVICE WITH THE LOCAL GAS COMPANY. PAY ALL BACKCHARGES.

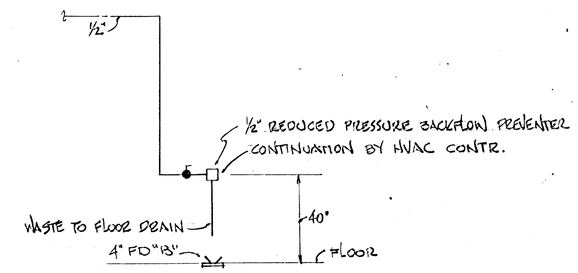

BACKFLOW PREVENTER DETAIL
NO SCALE

R.J. Barstow

BARSTOW ENGINEERING, INC.
CONSULTING ENGINEERS
401 COMMONWEALTH AVENUE
BOSTON, MASSACHUSETTS 02215
262-0420

Additions and Renovations to
THE ACTON TOWN HALL
Acton, Massachusetts

title: PLUMBING FLOOR PLANS
ROBERT G. NEILEY ARCHITECTS
286 Congress Street, Boston MA 02210
drawn by: EG | job: | scale: AS NOTED | date: 4-5-87
drawing: P2