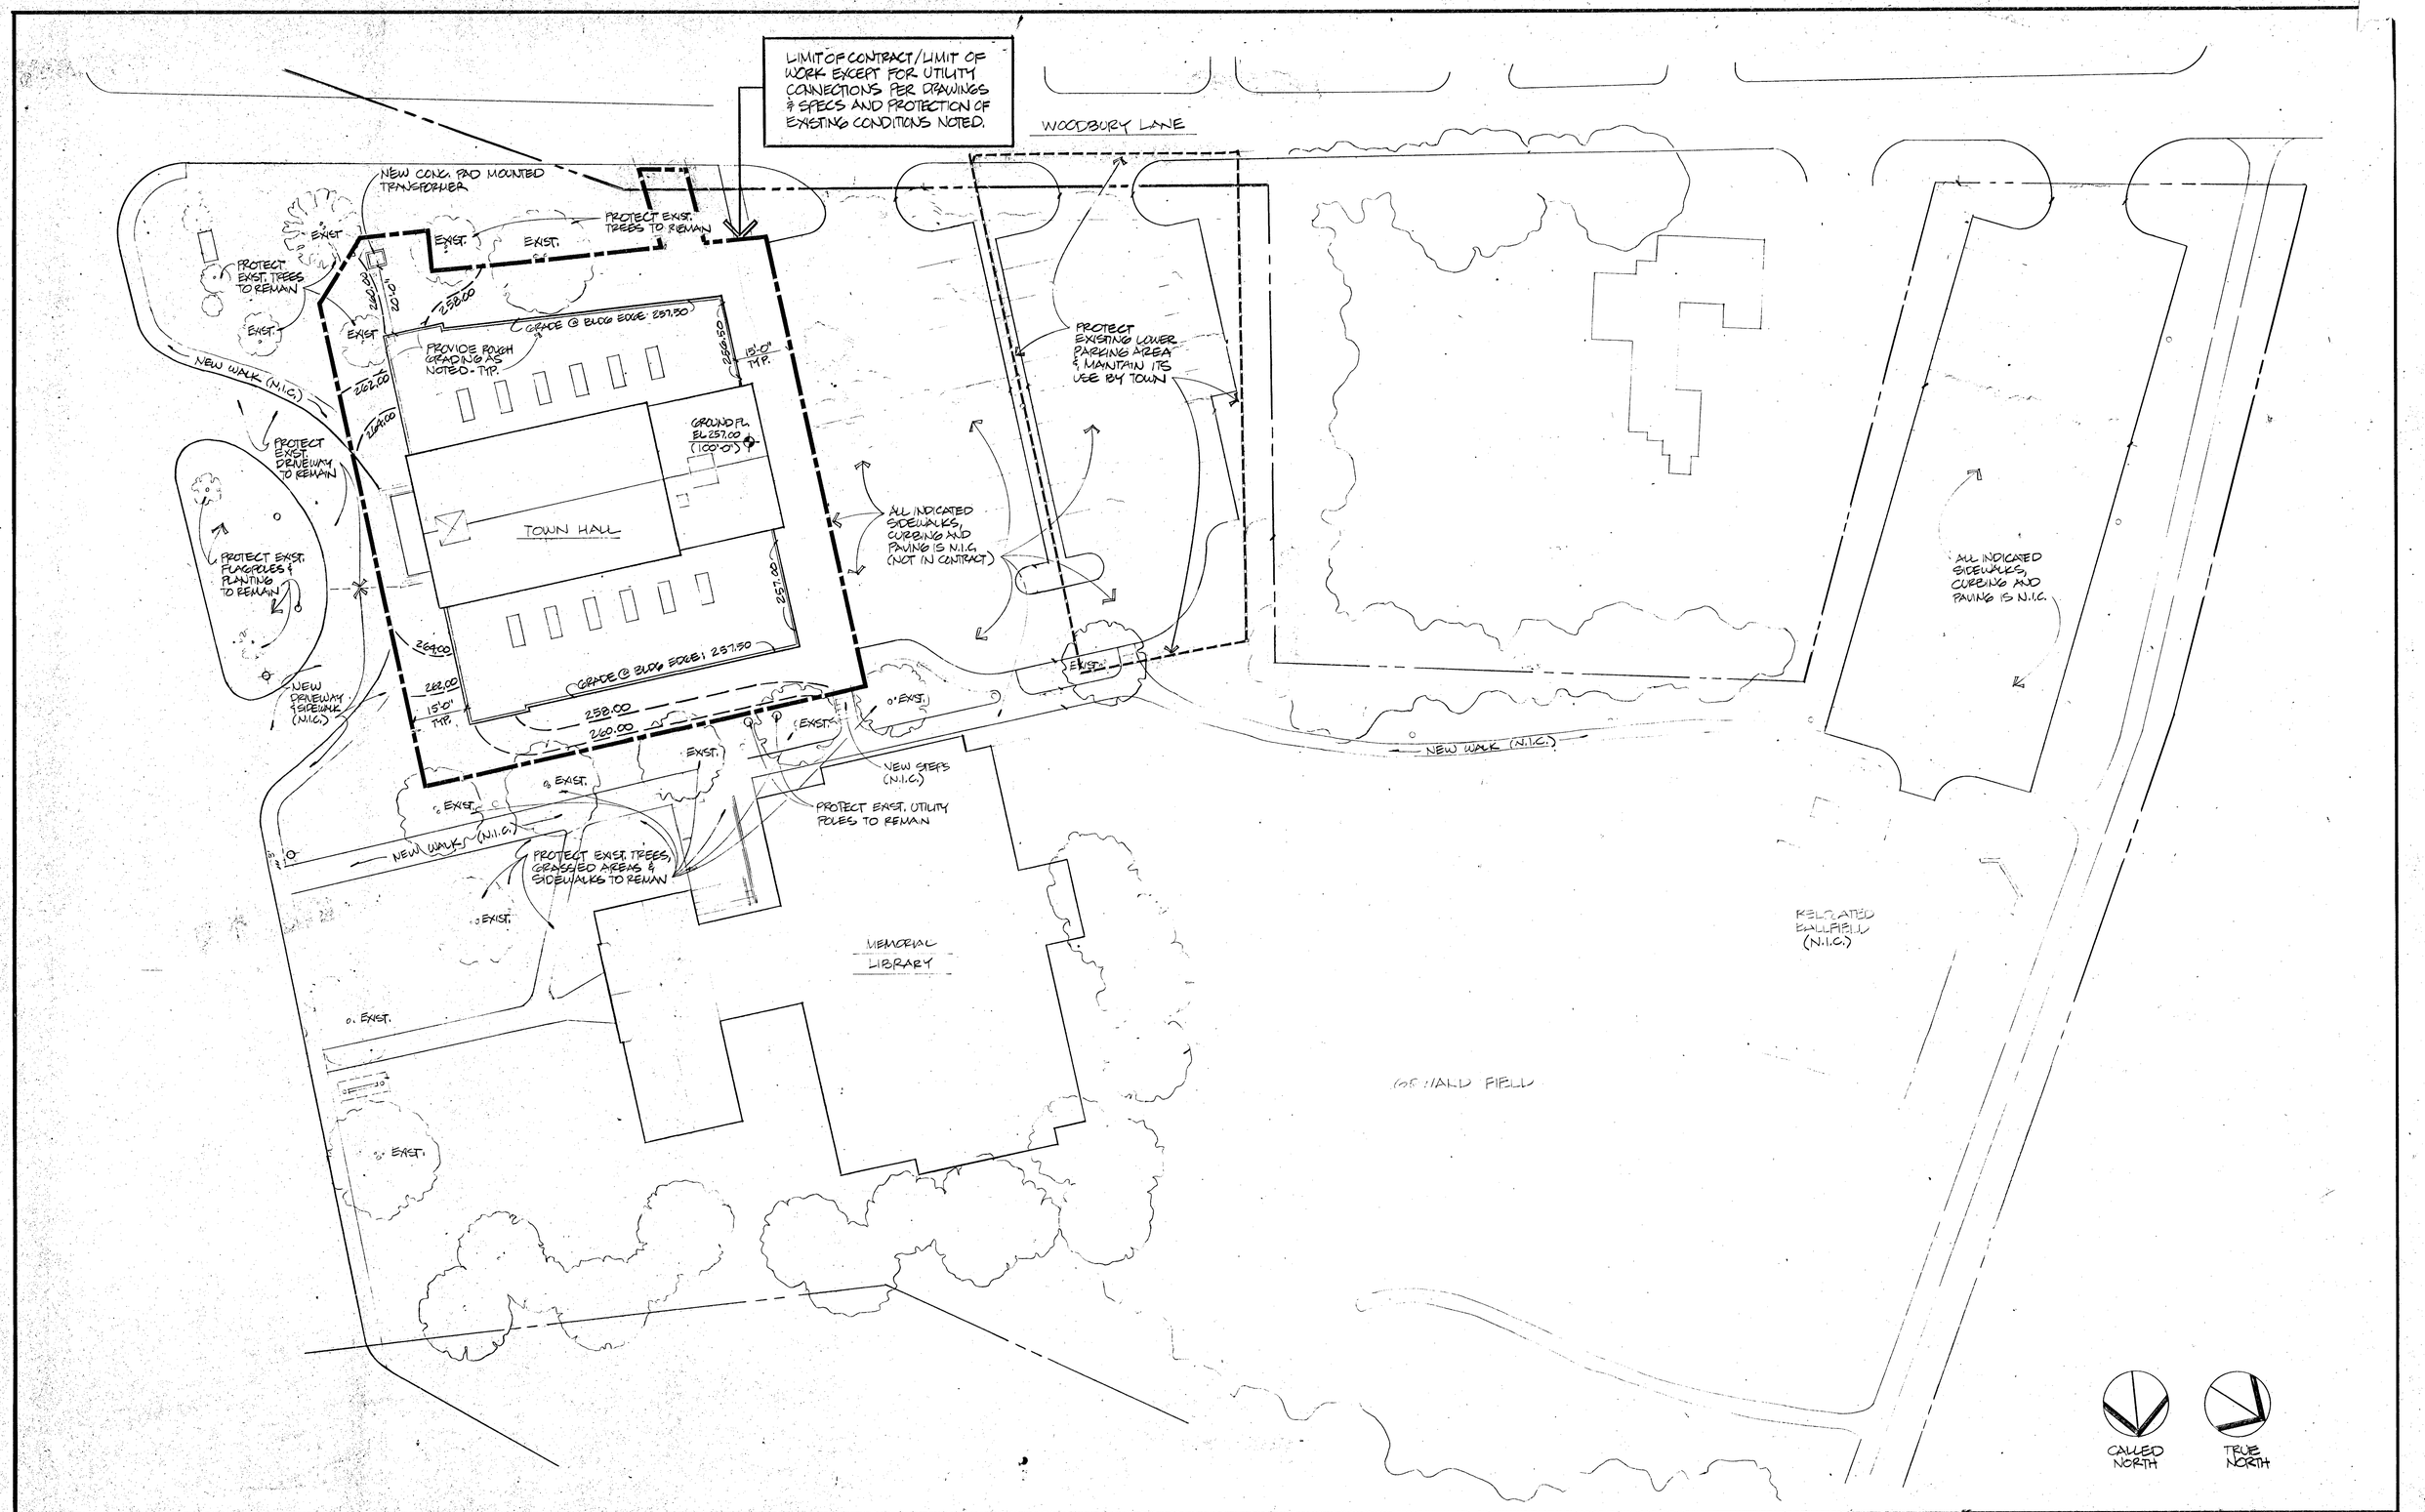

Additions and Renovations to

THE ACTON TOWN HALL

Acton, Massachusetts

title SITE PLAN

ROBERT G. NEILEY ARCHITECTS
286 Congress Street, Boston MA 02210

drawn by JPS, MF | job 8523 | scale 1"=20' | date 4-6-87

drawing **S1**