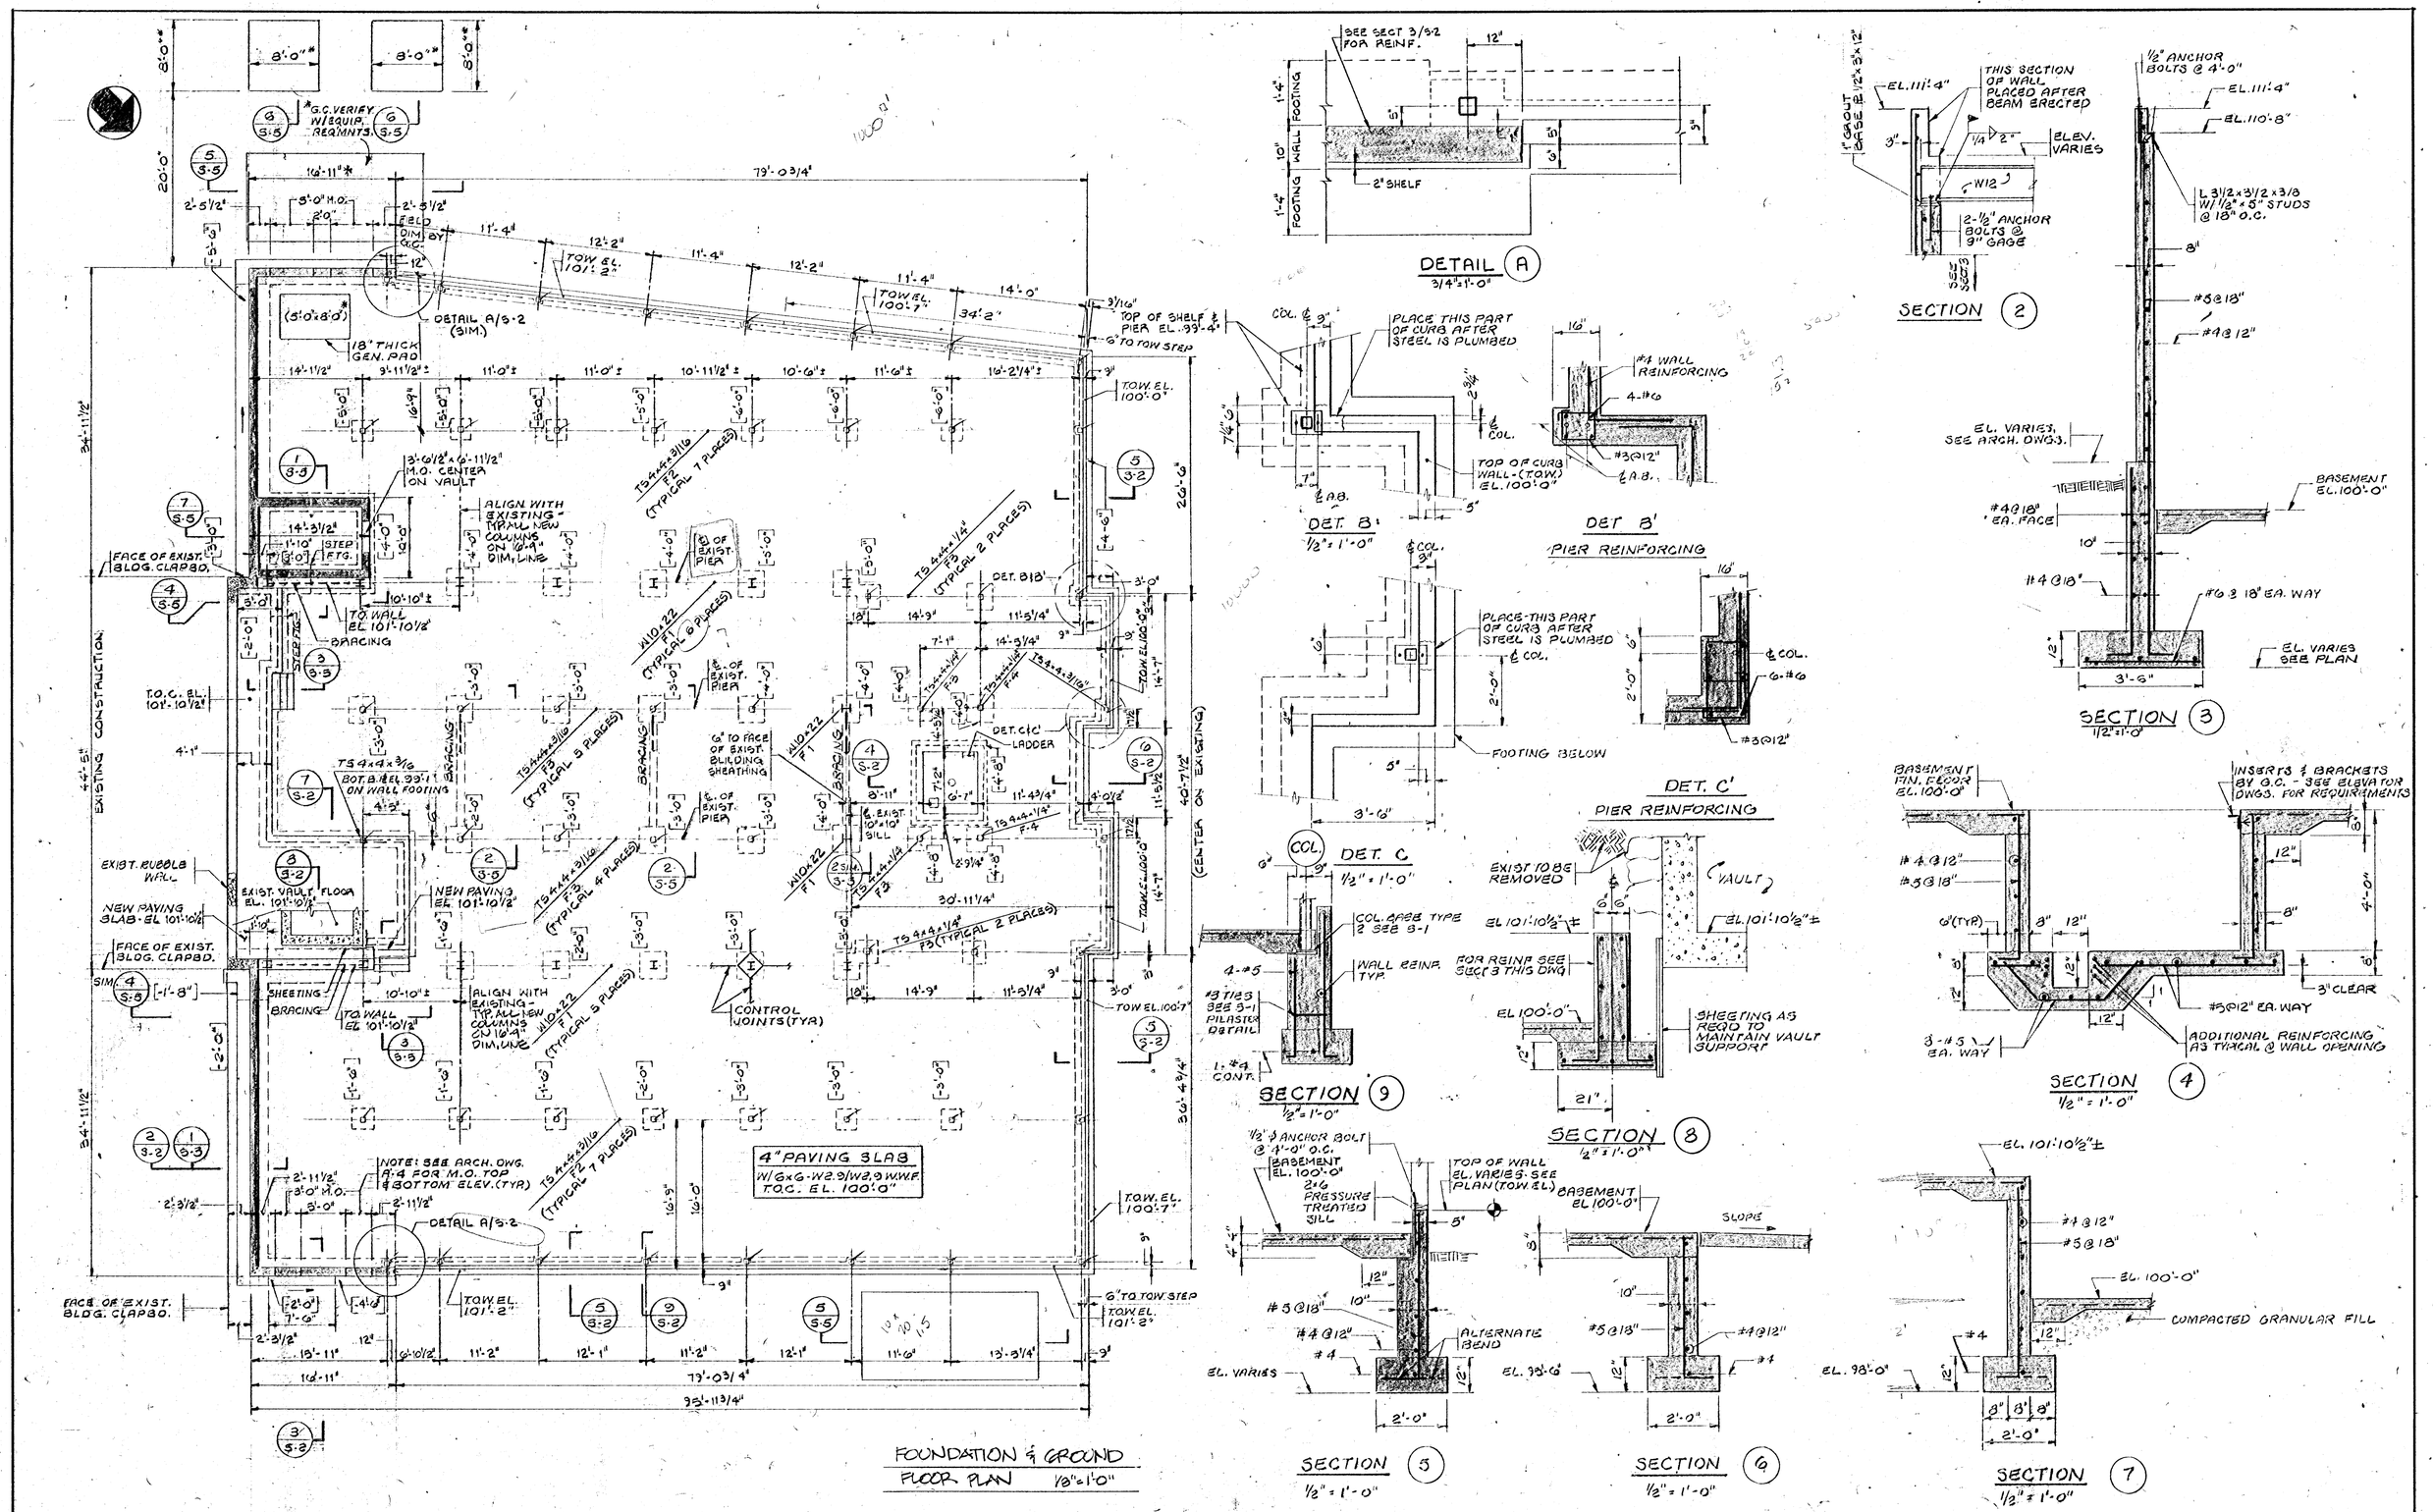

Souza, True and Partners
Structural Engineers
653 Mt. Auburn St.
Watertown, Mass. 02172
926-6100

Additions and Renovations to
THE ACTON TOWN HALL
Acton, Massachusetts

title: FOUNDATION & GROUND FLOOR PLAN

ROBERT G. NEILEY ARCHITECTS
286 Congress Street, Boston MA 02210

drawing: S-2

drawn by | job 26021 | scale 1/8"=1'-0" | date 4-6-87