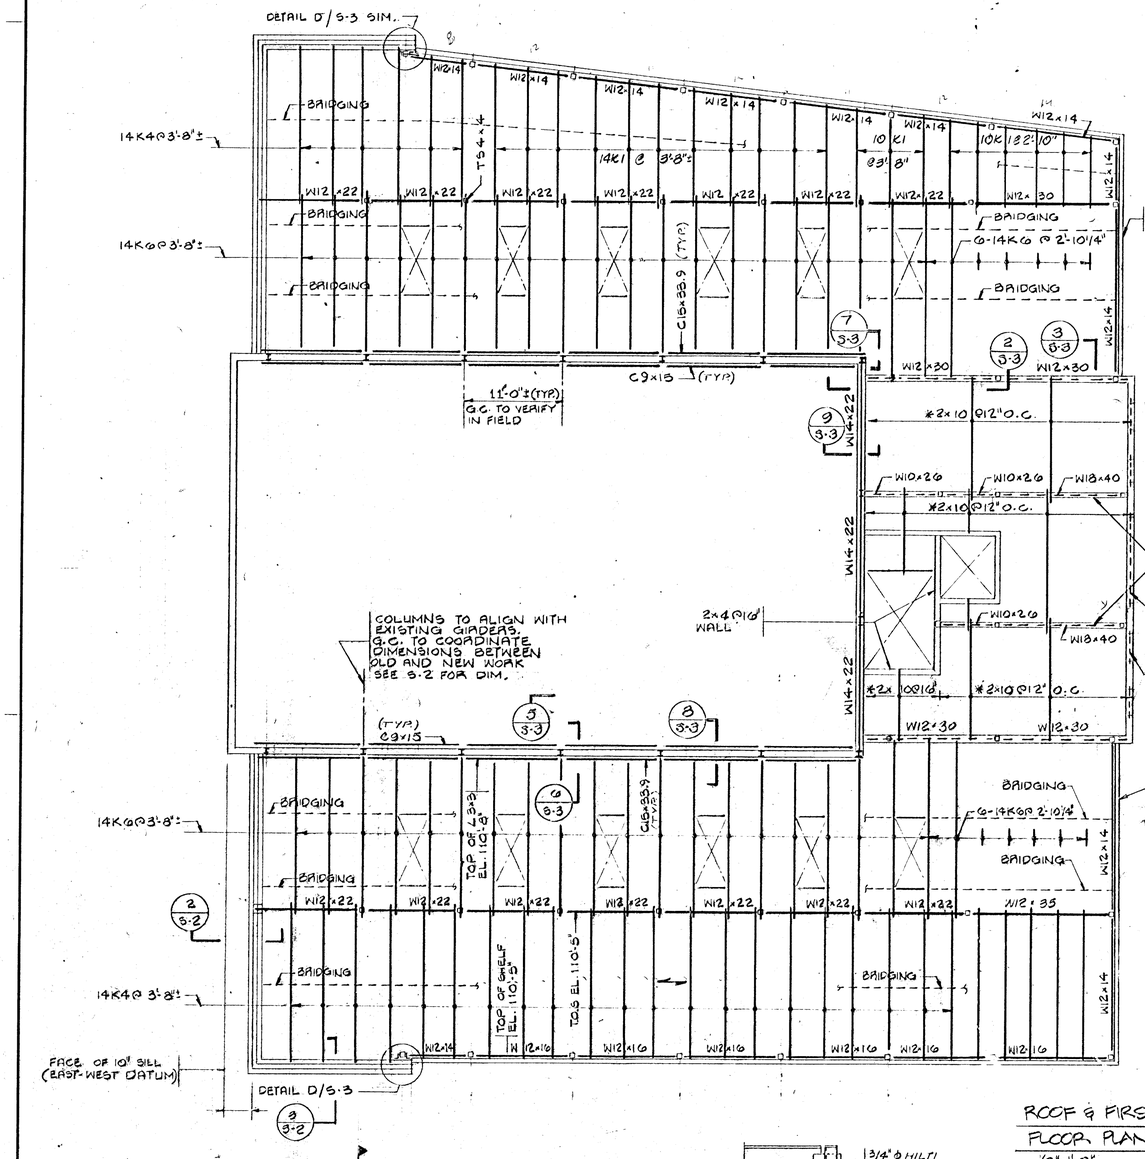

ROOF & FIRST FLOOR PLAN
1/8"=1'-0"

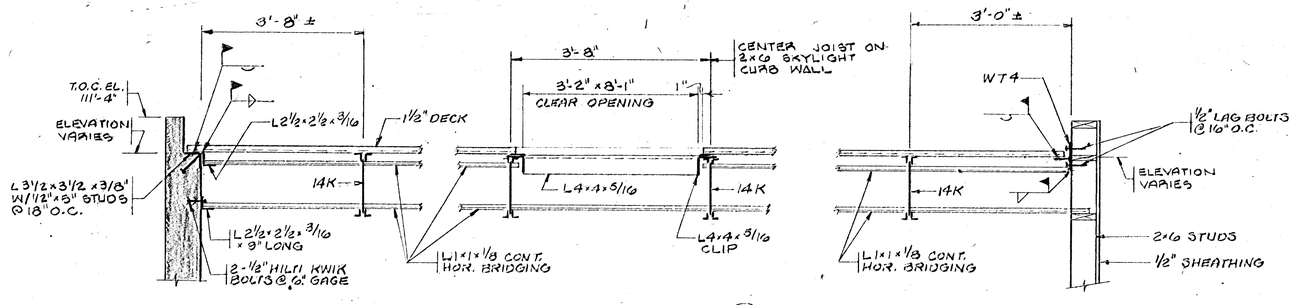

SECTION (1)
3/4"=1'-0"

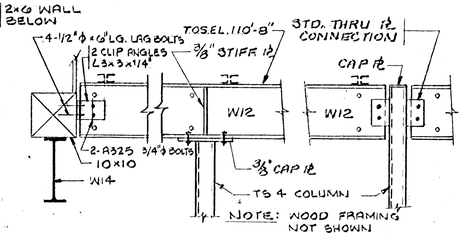

NOTE: WOOD FRAMING NOT SHOWN

SECTION (2)
3/4"=1'-0"

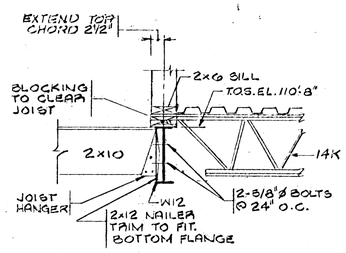

SECTION (3)
3/4"=1'-0"

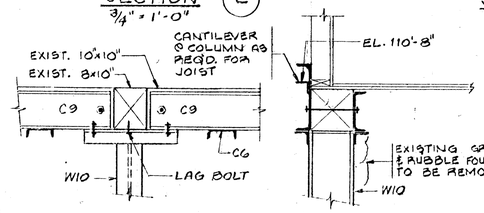

SECTION (5)
3/4"=1'-0"

SECTION (6)
3/4"=1'-0"

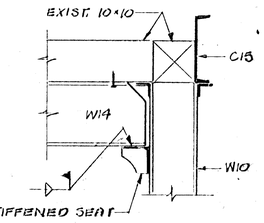

SECTION (7)
3/4"=1'-0"

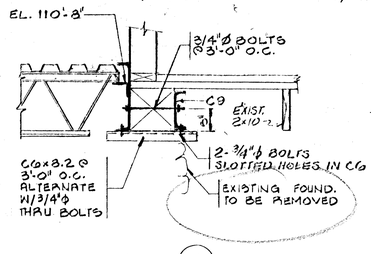

SECTION (8)
3/4"=1'-0"

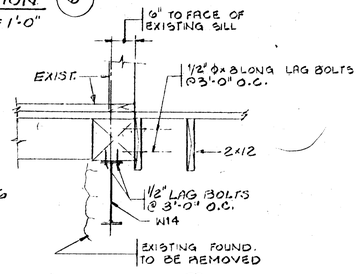

SECTION (9)
3/4"=1'-0"

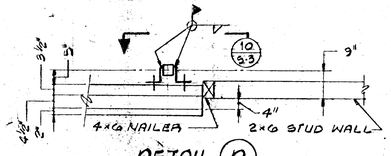

DETAIL (D)
1/2"=1'-0"

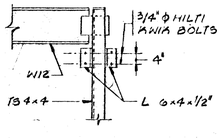

SECTION (10)
1/2"=1'-0"

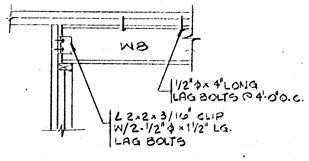

TYPICAL STEEL LINTEL

Souza, True and Partners
Structural Engineers
653 Mt. Auburn St.
Watertown, Mass. 02172
926-6100

RICHARD W. SOUZA #6245 REGISTERED PROFESSIONAL ENGINEER COMMONWEALTH OF MASSACHUSETTS

Additions and Renovations to
THE ACTON TOWN HALL
Acton, Massachusetts

title: ROOF & FIRST FLOOR PLAN

ROBERT G. NEILEY ARCHITECTS
286 Congress Street, Boston MA 02210

drawn by | job 86021 | scale 1/8"=1'-0" | date 4-6-87

drawing: S-3