SIDING: HARDIE BOARD CLAPBOARD, ORDER PRE-PRIMED (TO BE FINISH PAINTED BY PAINTER).
TRIM BOARDS: AZEK (OR EQUAL) SOLID PVC , WHITE (TO BE FINISH PAINTED BY PAINTER).
COLUMNS: BROSCO, TURNCRAFT, POLY-CLASSIC COLUMNS, 1, UNFLUTED TUSCAN TAPERED ROUND, WITH BASE AND CAP (TO BE FINISH PAINTED BY PAINTER).
ROOFING: GAF, TIMBERLINE, ULTRA HD, PEWTER GRAY (OR EQUAL)- SUBMIT SAMPLE FOR APPROVAL.
DRIP EDGE: ALUMINUM - ALONG ALL DRIP EDGES AND RAKE BOARDS.
BITUTHENE: ENTIRE ROOF.
EXTERIOR SHEATHING: 5/8" CDX PLYWOOD.
EXTERIOR WIND BARRIER: COMMERCIAL GRADE TYVEK.
EXTERIOR SOFFIT/CEILING IN OVERHANG: BROSCO, ATW TRIM BEAD, 4'x8' SHEETS, AND PLANK SECTIONS AS NEEDED.
CUPOLA: BROSCO, STEPHENSON, MODEL TBD _____

AZEK TRIM USED: WWW.AZEK.COM

LOCATION	MODEL OR NOMINAL SIZE	ACTUAL SIZE
VERTICAL OUTSIDE CORNERS	5/4 x 5/4 x 6 CORNERBOARD	1" x 1" x 5 1/2"
SIDES AND BOTTOM OF WINDOWS	5/4 x 4 TRIMBOARD	1" x 3 1/2"
SIDES OF DOORS	5/4 x 4 TRIMBOARD	1" x 3 1/2"

HARDIE SIDING USED: WWW.JAMESHARDIECOMMERCIAL.COM

HARDIE-PLANK, HZ5, LAP SIDING, SMOOTH
INSTALLATION OF ALL HARDIE PRODUCTS SHALL BE PER MANUFACTURER'S INSTRUCTIONS. SEE WEBSITE ABOVE FOR LATEST INSTRUCTIONS.
INSTALLATION OF ALL HARDIE PRODUCTS SHALL COMPLY WITH ICC-ES EVALUATION REPORT ESR-2290.

CLAPBOARD 1:
HARDIE, SMOOTH, 7 1/4" HIGH, 5" EXPOSURE, COLOR: LIGHT MIST JH70-10.
BLIND NAILED.

STURDI-MOUNT USED: WWW.STURDIBUILD.COM

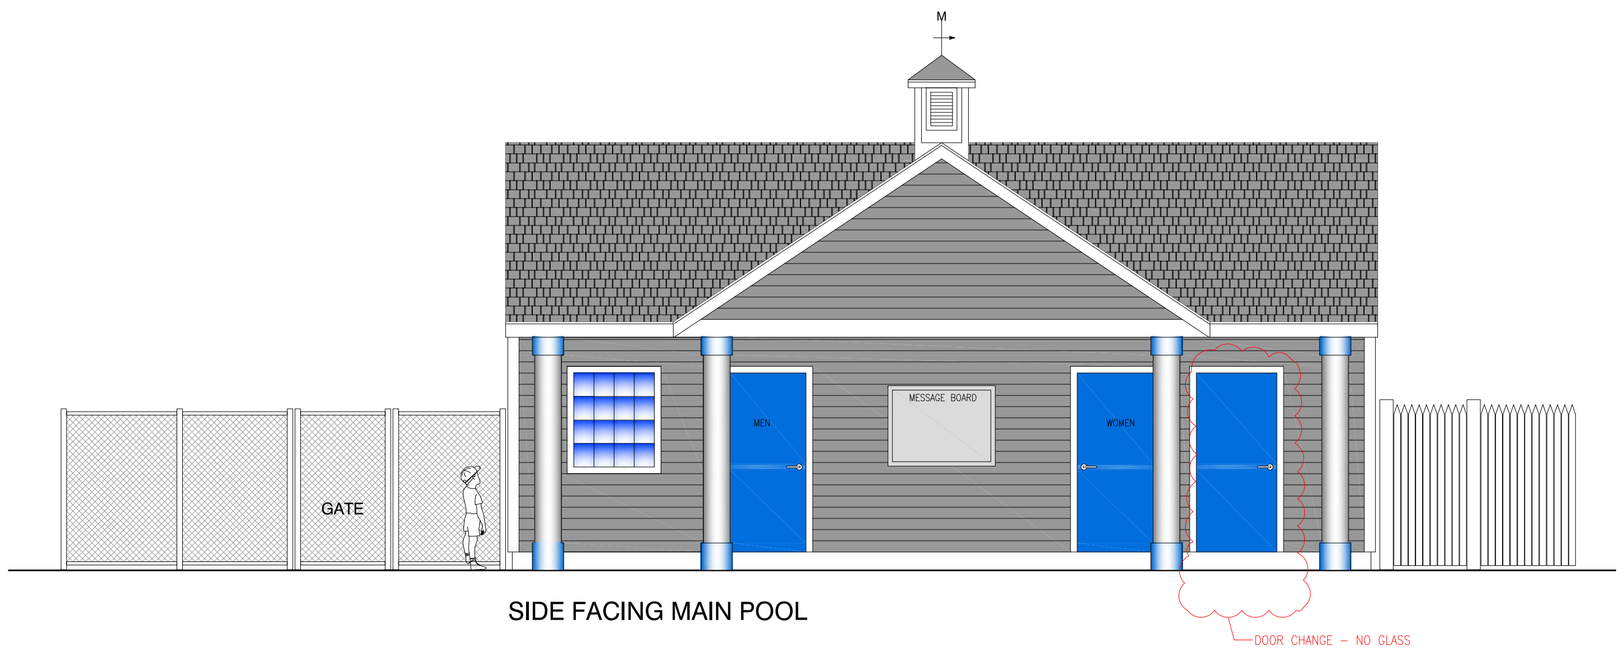

SIDE FACING MAIN POOL

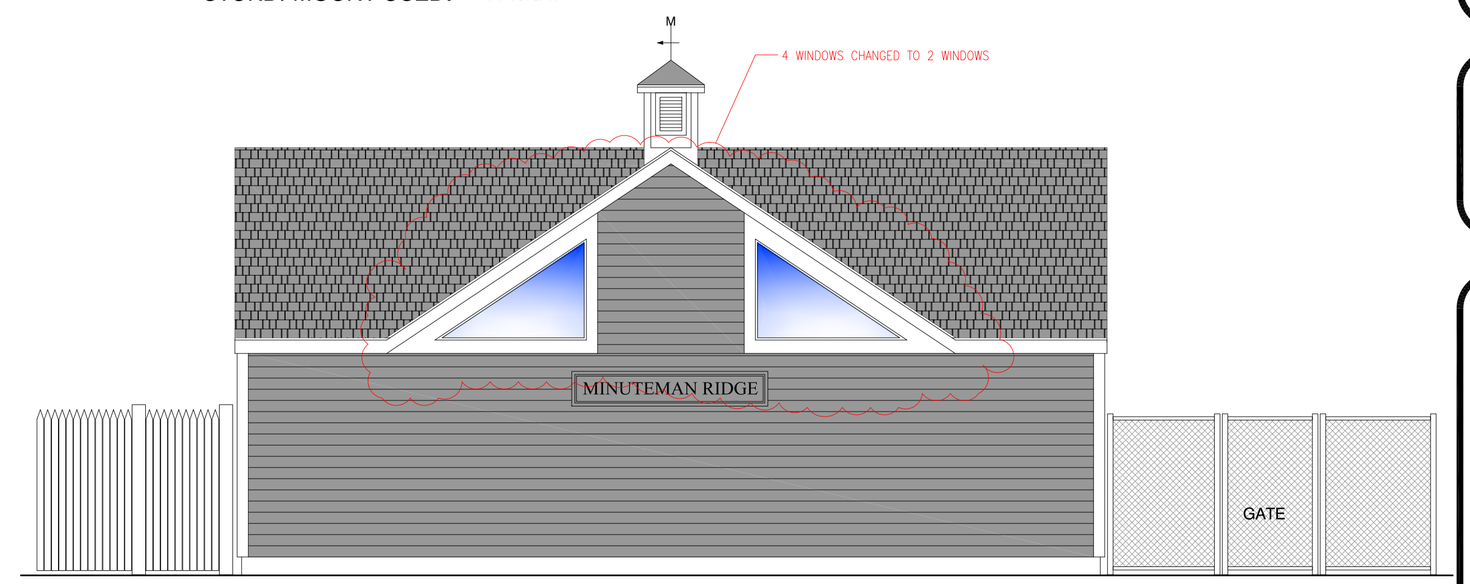

SIDE FACING PARKING LOT

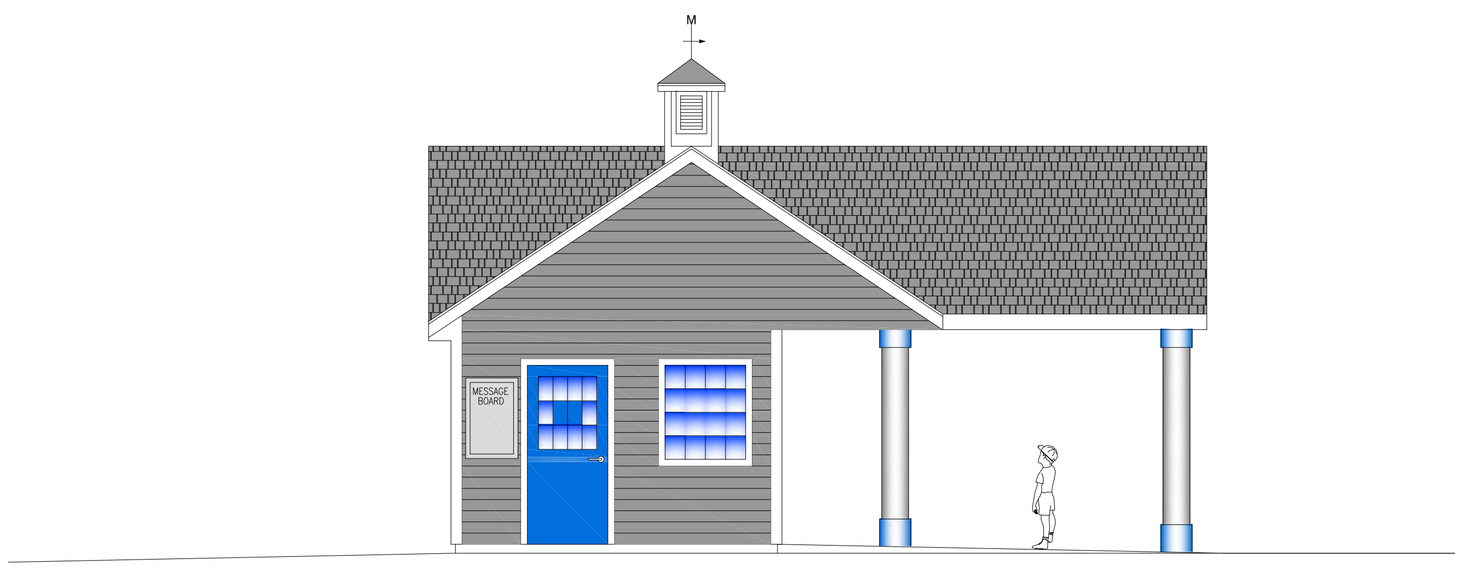

SIDE FACING BBQ AREA

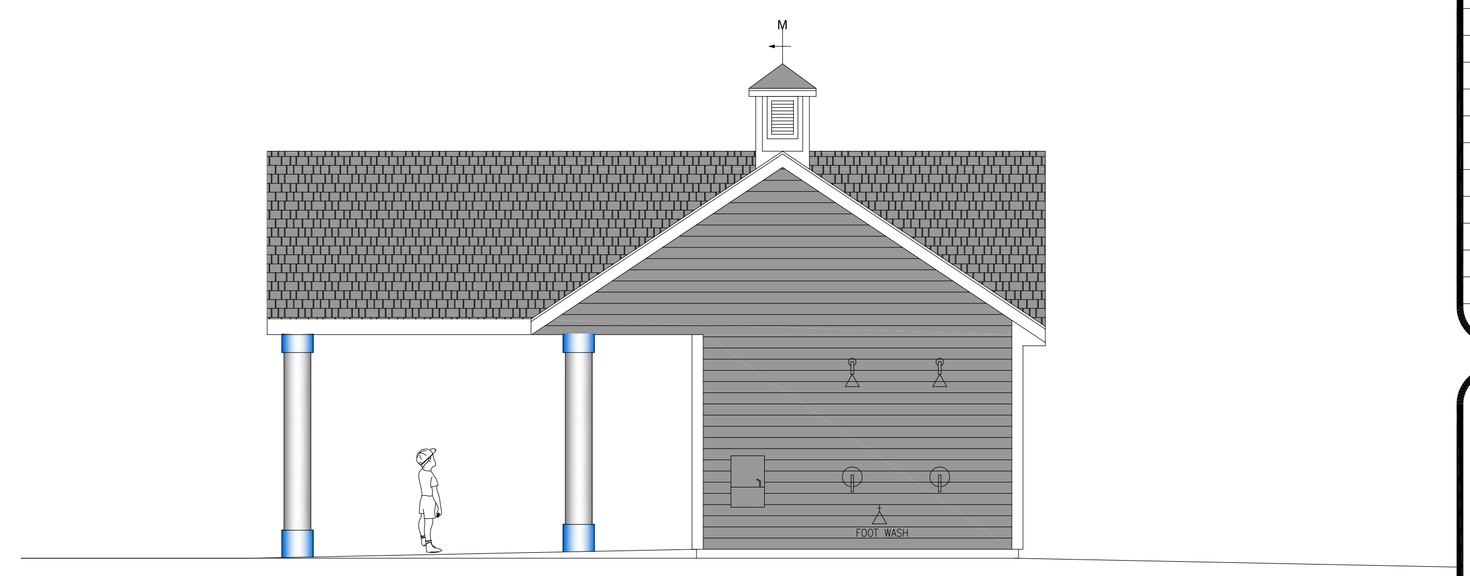

SIDE FACING KIDDIE POOL

Project:

MINUTEMAN RIDGE POOL HOUSE

CAPTAIN BROWN'S LANE
ACTON, MASSACHUSETTS

Design-Science

Architecture - Space Planning - Interior Design - Landscape Architecture
Land Planning - Project Management - Development Consultation

Architect

Design-Science
200 Baker Avenue
Concord, MA 01742
Contact: Andy Loverud
Andy@DesignScienceInc.com

Seal-Signature

Consultant

Seal-Signature

ITEMS NOT IN CONTRACT:
"MINUTEMAN RIDGE" SIGN
THE 2 MESSAGE BOARDS

Revisions

No.	Date	Description

Sheet Title

EXTEROR ELEVATIONS

Orientation - Scale - Date
SEPTEMBER 6, 2013

4 2 0 feet 4 8

Sheet Number

A-5