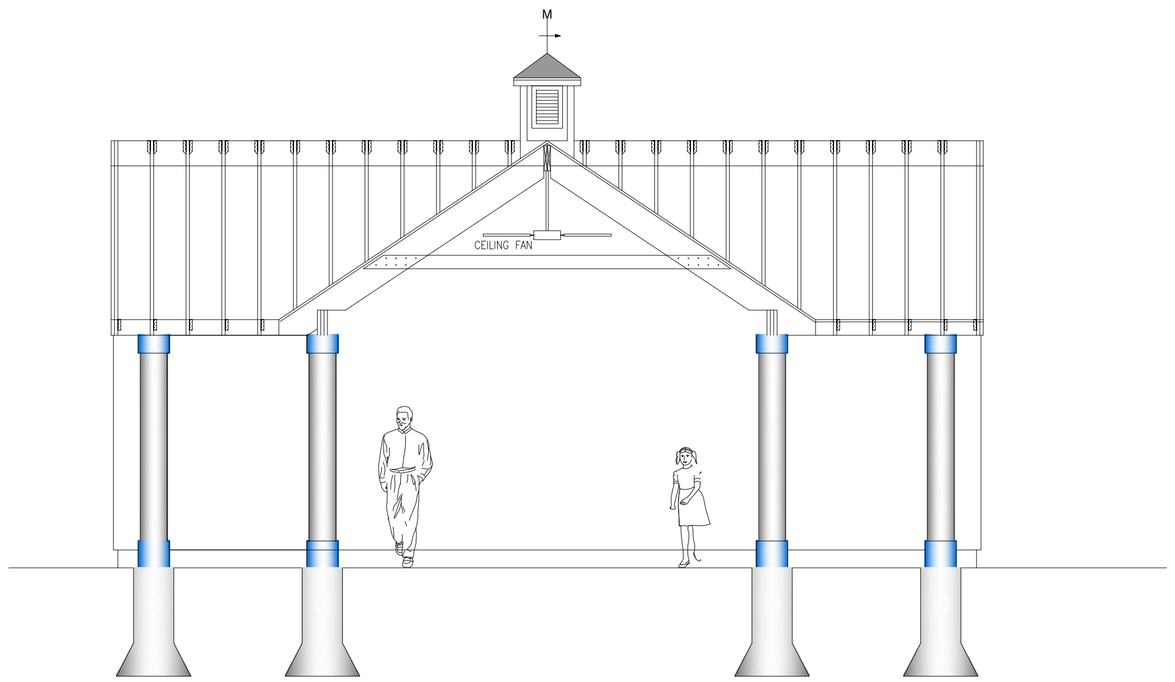

CROSS SECTION AT MAIN OVERHANG

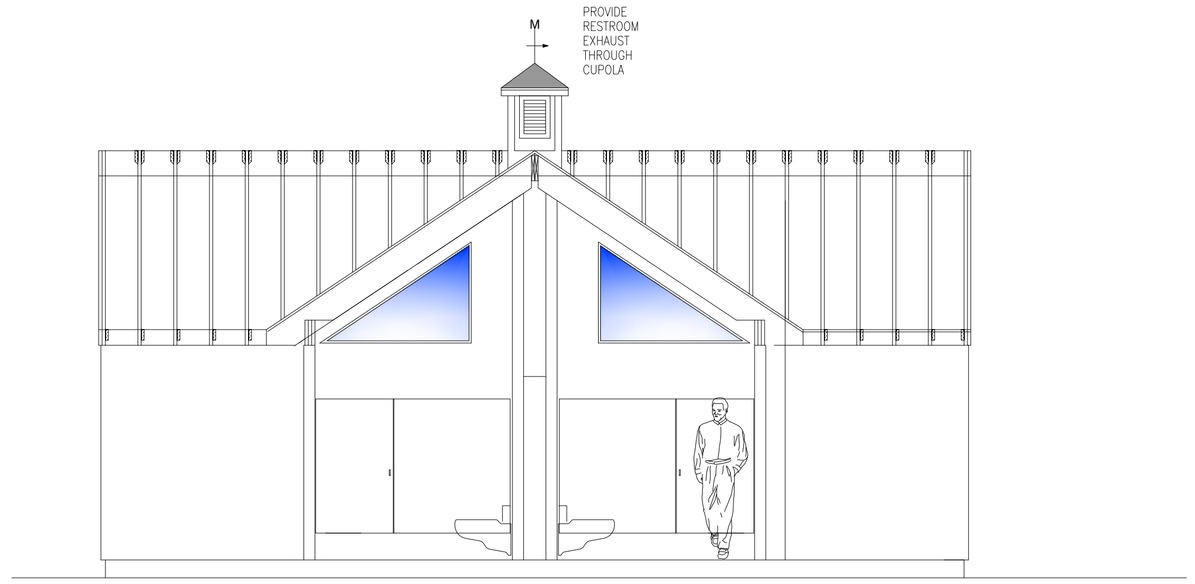

CROSS SECTION AT RESTROOMS

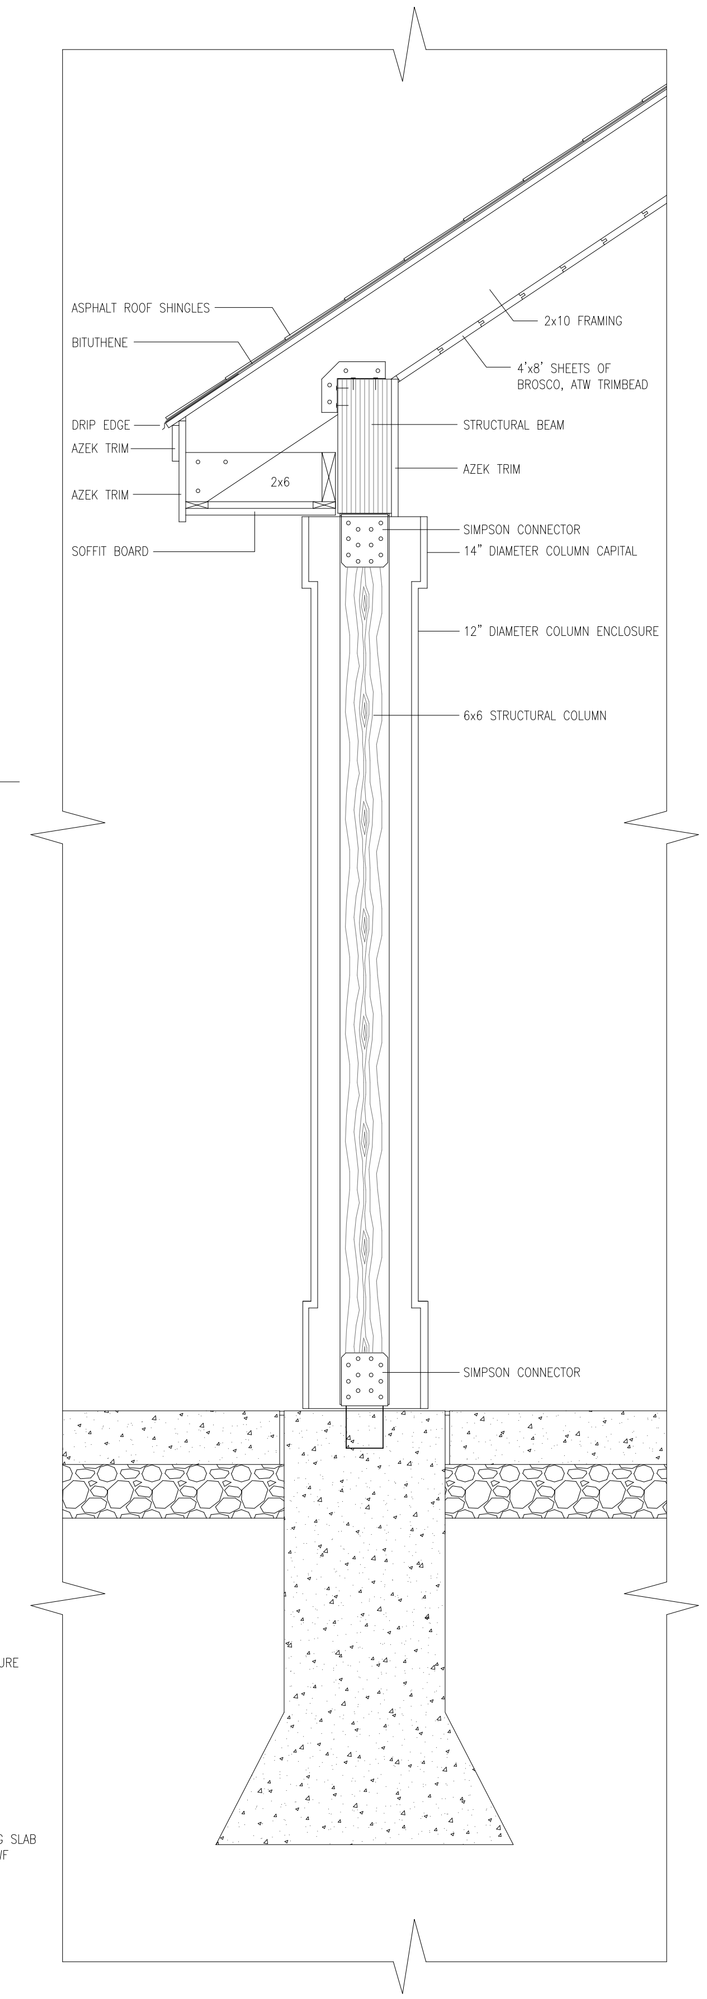

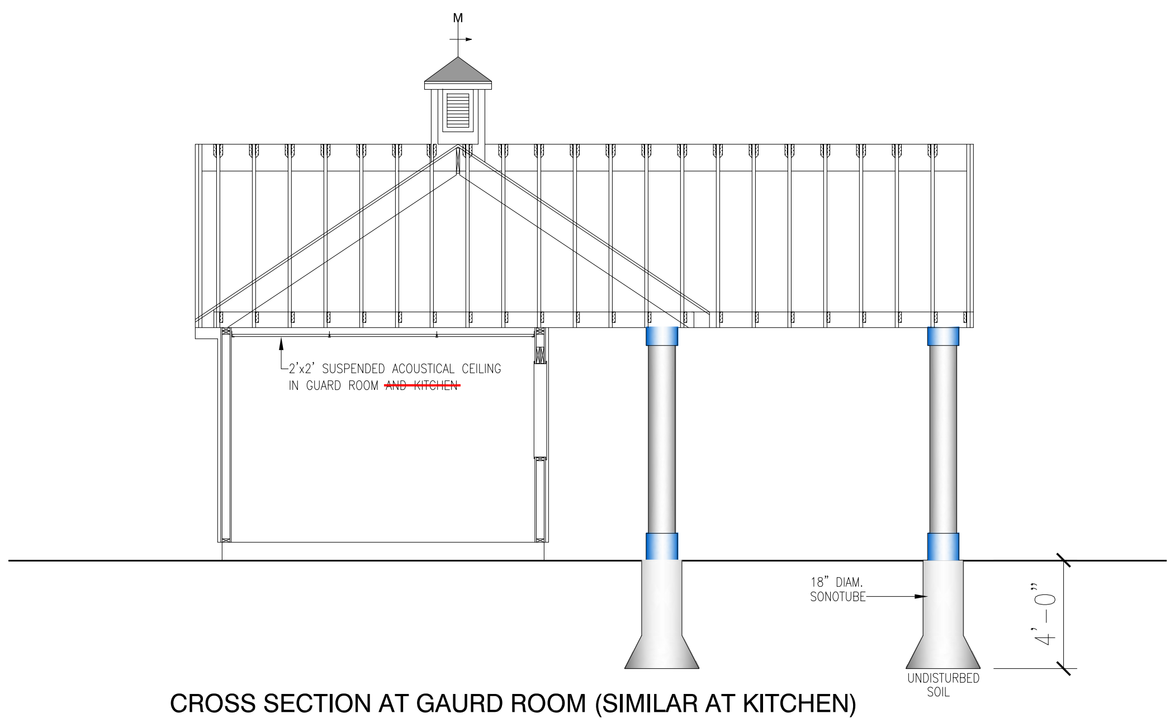

CROSS SECTION AT GAURD ROOM (SIMILAR AT KITCHEN)

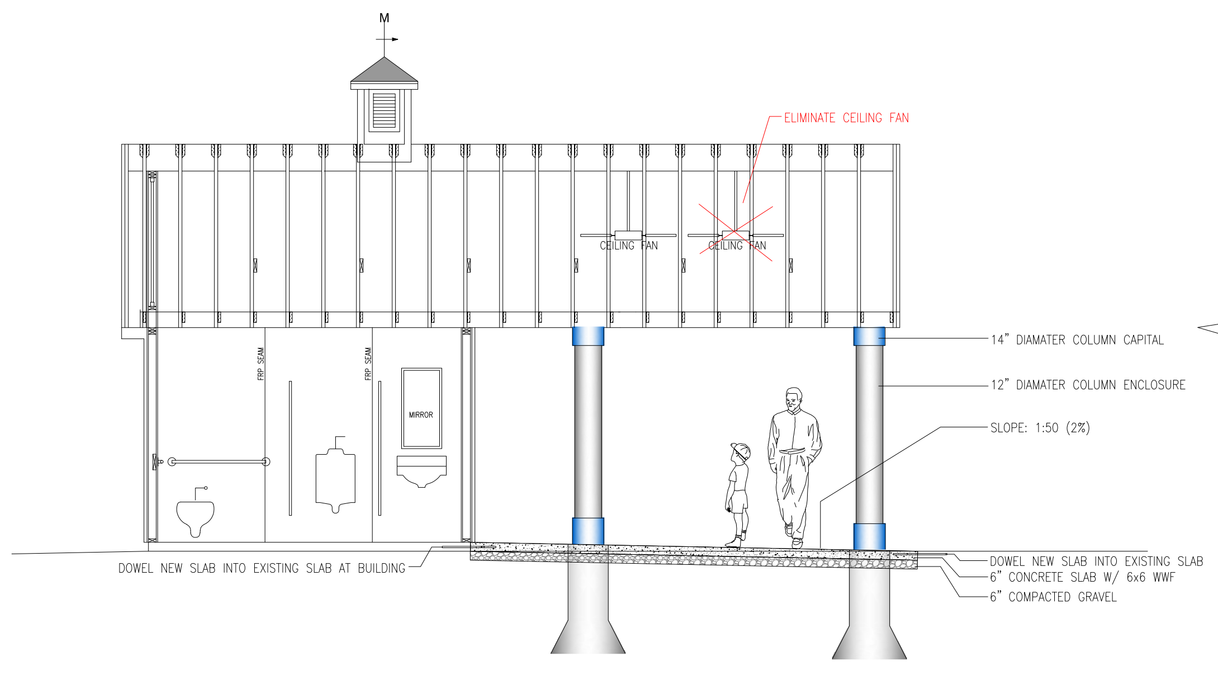

CROSS SECTION AT RESTROOMS

Project:

MINUTEMAN RIDGE POOL HOUSE

CAPTAIN BROWN'S LANE
ACTON, MASSACHUSETTS

Design-Science

Architecture - Space Planning - Interior Design - Landscape Architecture
Land Planning - Project Management - Development Consultation

Architect

Design-Science
200 Baker Avenue
Concord, MA 01742
Contact: Andy Loverud
Andy@DesignScienceInc.com

Seal-Signature

Consultant

Seal-Signature

Revisions

No.	Date	Description

Sheet Title

CROSS SECTIONS

Orientation - Scale - Date

SEPTEMBER 6, 2013

4 2 0 feet 4 8

Sheet Number

A-6