Project:

MINUTEMAN

CAPTAIN BROWN'S
ACTON, MASSACH

Design

Architecture - Space Planning
Land Planning - Project M

Architect

Design-Science
200 Baker Avenue
Concord, MA 01742
Contact: Andy Loverud
Andy@DesignScienceInc.com

Consultant

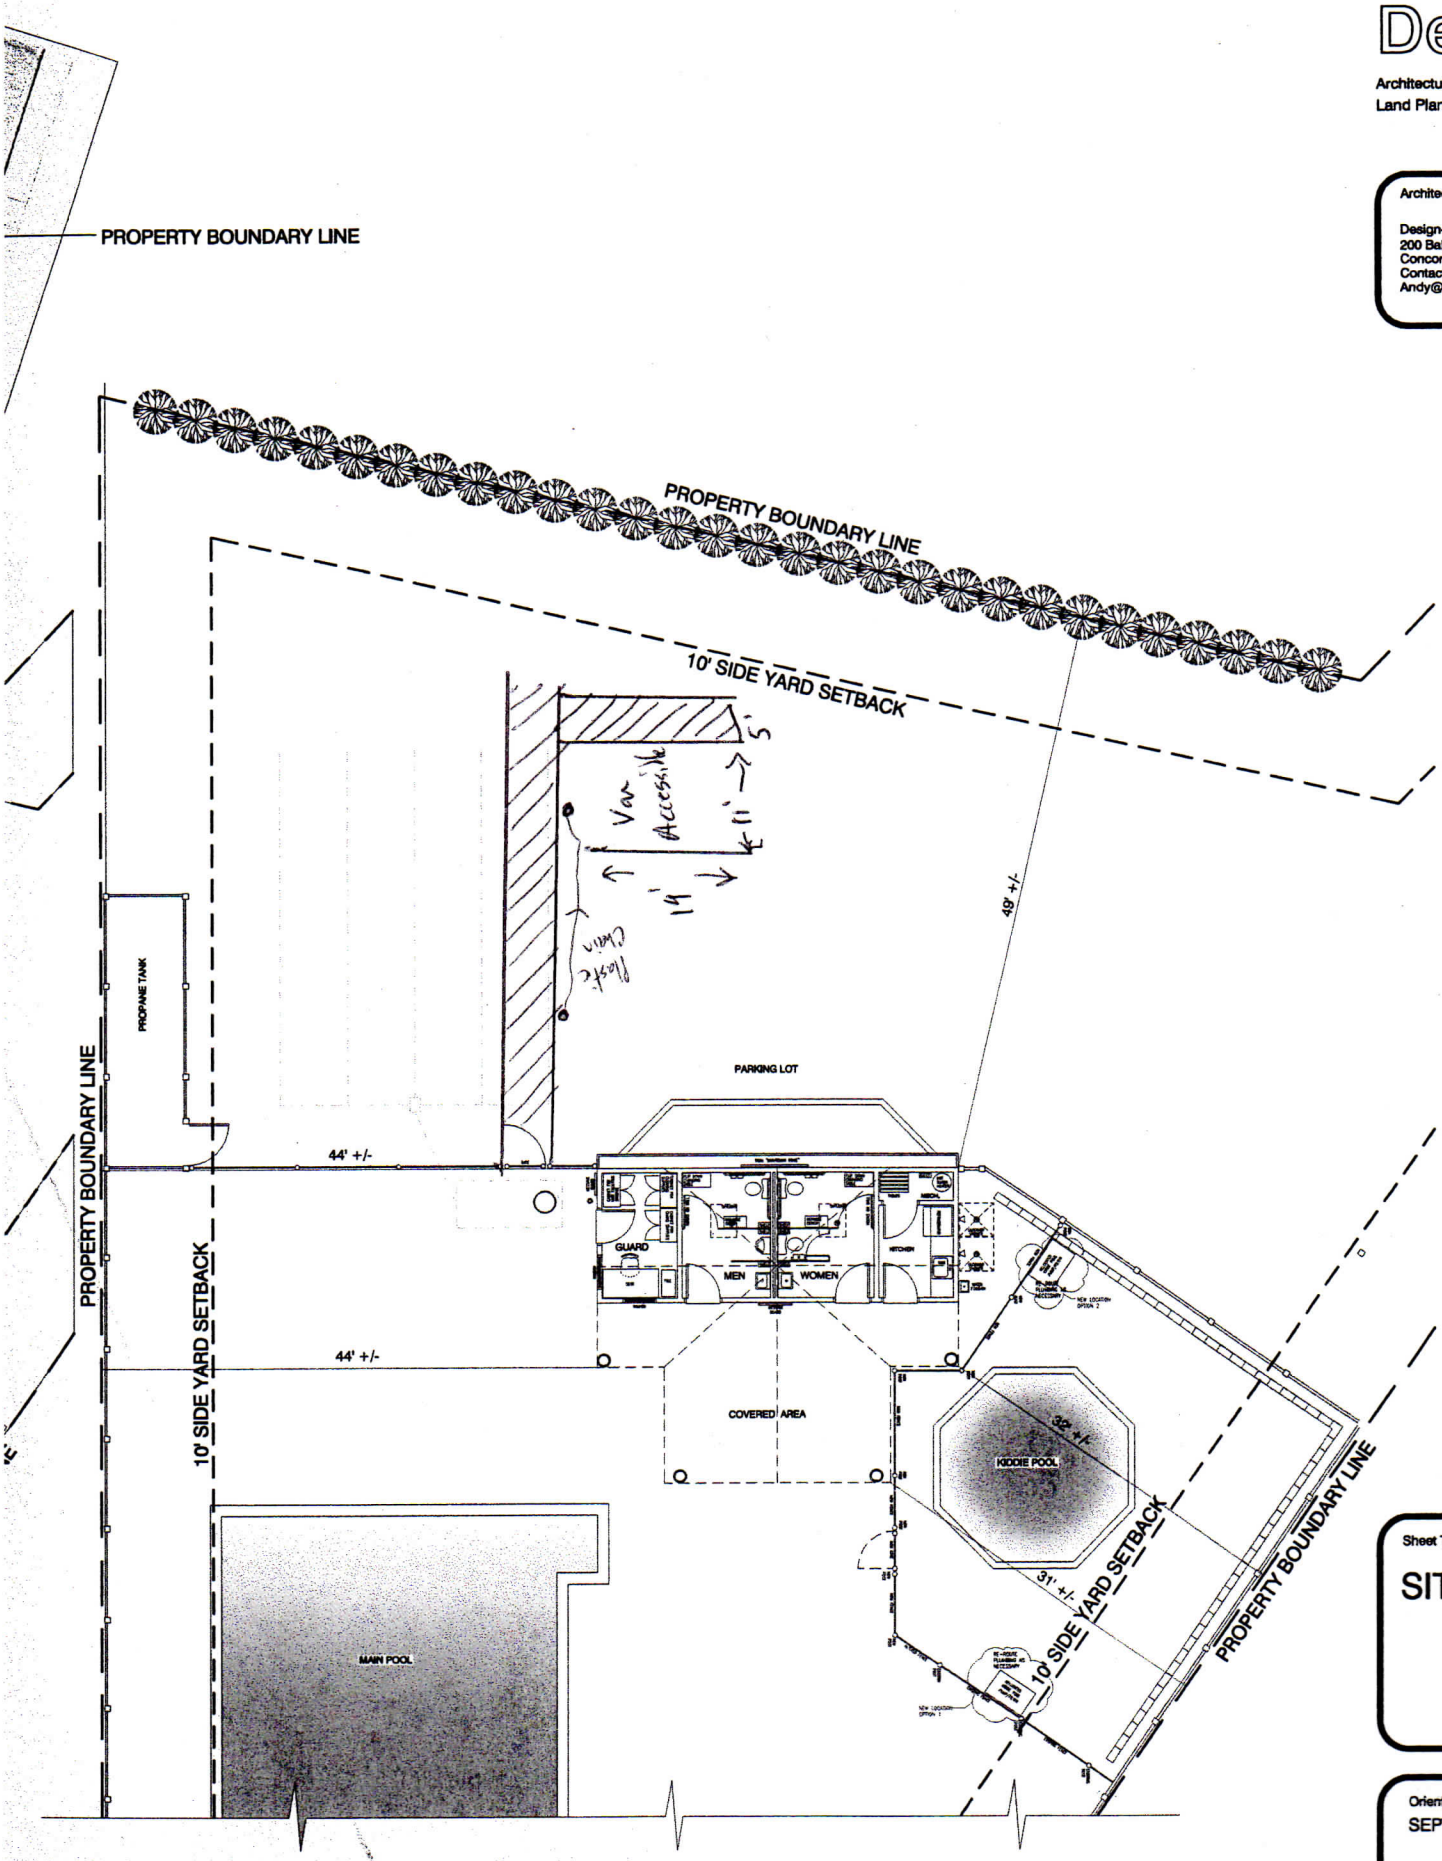

PROPOSED

Revisions

No.	Date	De

Sheet Title

SITE PLAN

Orientation - Scale - Date

SEPTEMBER 6, 2013

4 2 0 feet