Date 8/14/81 Permit No. 81-29

TOWN OF ACTON

APPLICATION FOR PERMIT TO CONSTRUCT WITHIN A PUBLIC WAY

This application must be submitted not less than five (5) days prior to any Construction within a public way.

Notice 24 hours in advance of any construction must be given to the Town Engineer.

1. Permittee: L&J Builders Corp. Address: 102 River Rd. Pepperell, Mass
2. Location of Proposed Construction: Lot 3 Castle Drive
3. Purpose of Construction: Driveway
4. Length of Cut: 10'
5. Width of Cut: 12'
6. Width of Existing Pavement: 26'
7. Type of Existing Roadway Surface: Asphalt Type of Curb: "
8. Type of Existing Sidewalk Surface: " Type of Shoulder: Grass
9. Date of Street Opening: From ..... To .....

I, the undersigned, hereby declare that I have read and agree to the Town of Acton Specifications for Regulating Construction with Public Ways dated February 4, 1969. I have deposited the required bond with the Town of Acton, and I covenant and agree that the Town may deduct from this amount the cost of repairs to the road surface, curbs, shoulders, walls or other features within the right-of-way including replacing bounds if not completed by me to the satisfaction of the Town Engineer within the specified time.
Witness my hand and seal,

Signature of Applicant .....

Special Instructions: D.H
D.R 6-2-82

bounds O.K.

shoulders loamed & seeded no grass yet

stones from driveway were evident in road

INSP. 6-4-82 D.A. & R.W.H.

ROAD SURFACE CLEANED UP O.K.
NO STONES IN ROAD AFTER
HEAVY RAIN.

Permit Issued: Date AUG. 17, 1981 By: David Abbott

Application Denied: Date ..... By: .....

Work Inspected and Approved: Date JUNE 9, 1982 By: David Abbott

Fee $5.00

(over)

TOWN OF ACTON
TYPICAL DRIVEWAY 8
TRENCH DETAIL

FEB. 1969 NO SCALE

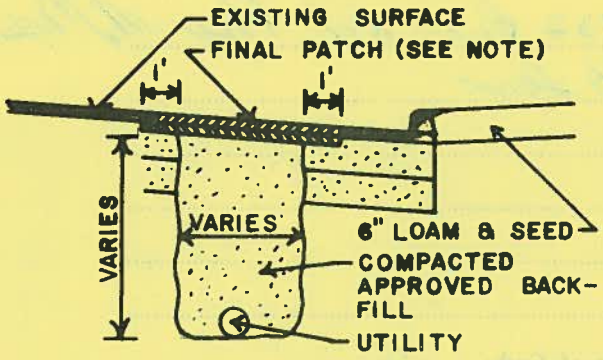

NOTE: 1. FINAL PATCH DEPTH
3" OIL TREATED ROADS
4" BIT. CONC. ROADS
2. SEE SPECIFICATIONS FOR FURTHER REQUIREMENTS

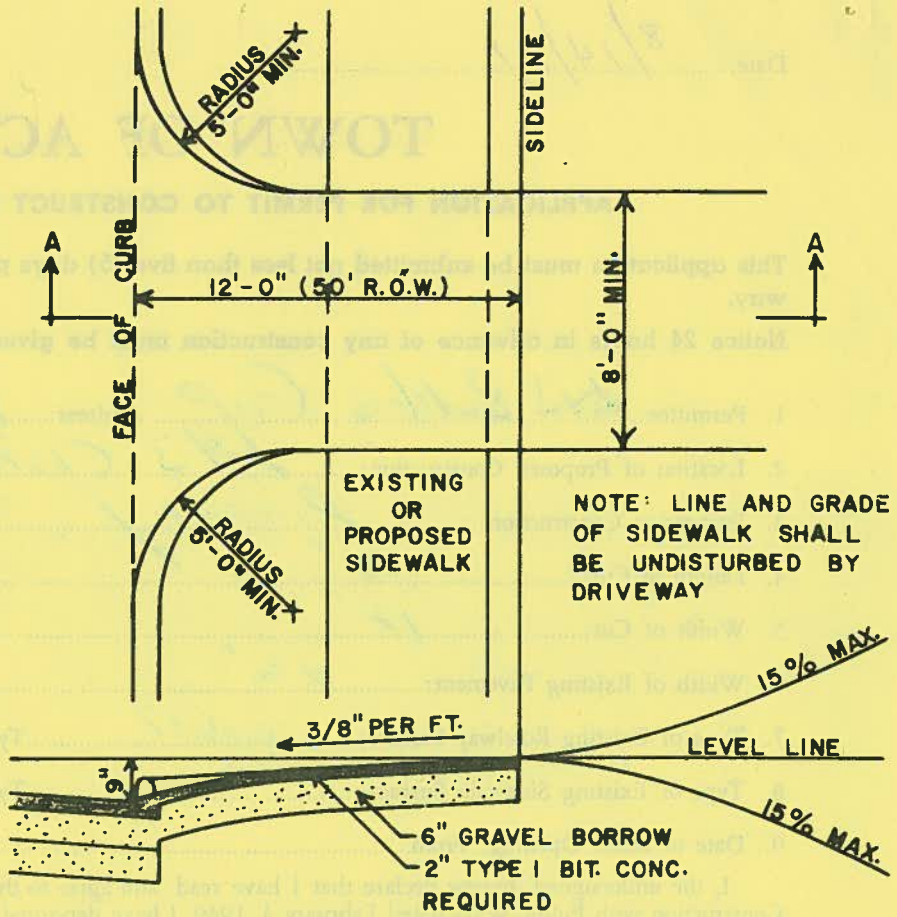

SECTION A-A

SKETCH

Date: June 9, 1982

FROM: Engineering Department

TO: Town Treasurer

SUBJECT: Bond - Permit to Construct Within a Public Way

Please reduce the bond in the form of:

Certified Check #_____ Bank_____

Pass Book # 38680 Bank Assabet Inst. for Svgs.

Other (Specify)_____

by the amount of $250.00 to L & S Builders, Inc.

which is being held as security for "Permit to Construct Within a Public Way" # 81-29, Located at Lot 3 Castle Drive, for authority see Section II - A specification for regulation of construction within public ways.

Work proposed under this permit has been satisfactorily completed.

Signed: David Abbott

Date: August 14, 1981

FROM: Engineering Department

TO: Town Treasurer

SUBJECT: Bond-Permit to Construct Within a Public Way

Please hold the enclosed Bond in the form of:

Certified Check #_____ Bank_____

Pass Book # 38680 Bank ~~Assabet Inst for Savings~~

Other (Specify)_____

in the amount of $250.00 from (Applicant) L & S Builders

as security for "Permit to Construct Within a Public Way" # 81-29

located at Lot 3 Castle Drive ; for authority

see Section IV-A, Specifications for Regulating Construction Within Public Ways. This bond is to be held until released in writing by this department.

Signed: David Abbott
Asst. Town Engineer

IN ACCOUNT WITH

	DATE	WITHDRAWAL	DEPOSIT	INTEREST	BALANCE	TRANS.
1						
2						
3						
4						
5				13AUG81 2:34 PM		
6		SV 10-0386-80 D		$500.00	AI0-021	
7						
8						
9						
10						
11						
12						

TEMPORARY DEPOSIT RECEIPT. ONLY

13						
14						
15						
16						
17						
18						
19						
20						
21						
22						
23						
24						

ASSABET INSTITUTION FOR SAVINGS
MAYNARD, MASSACHUSETTS

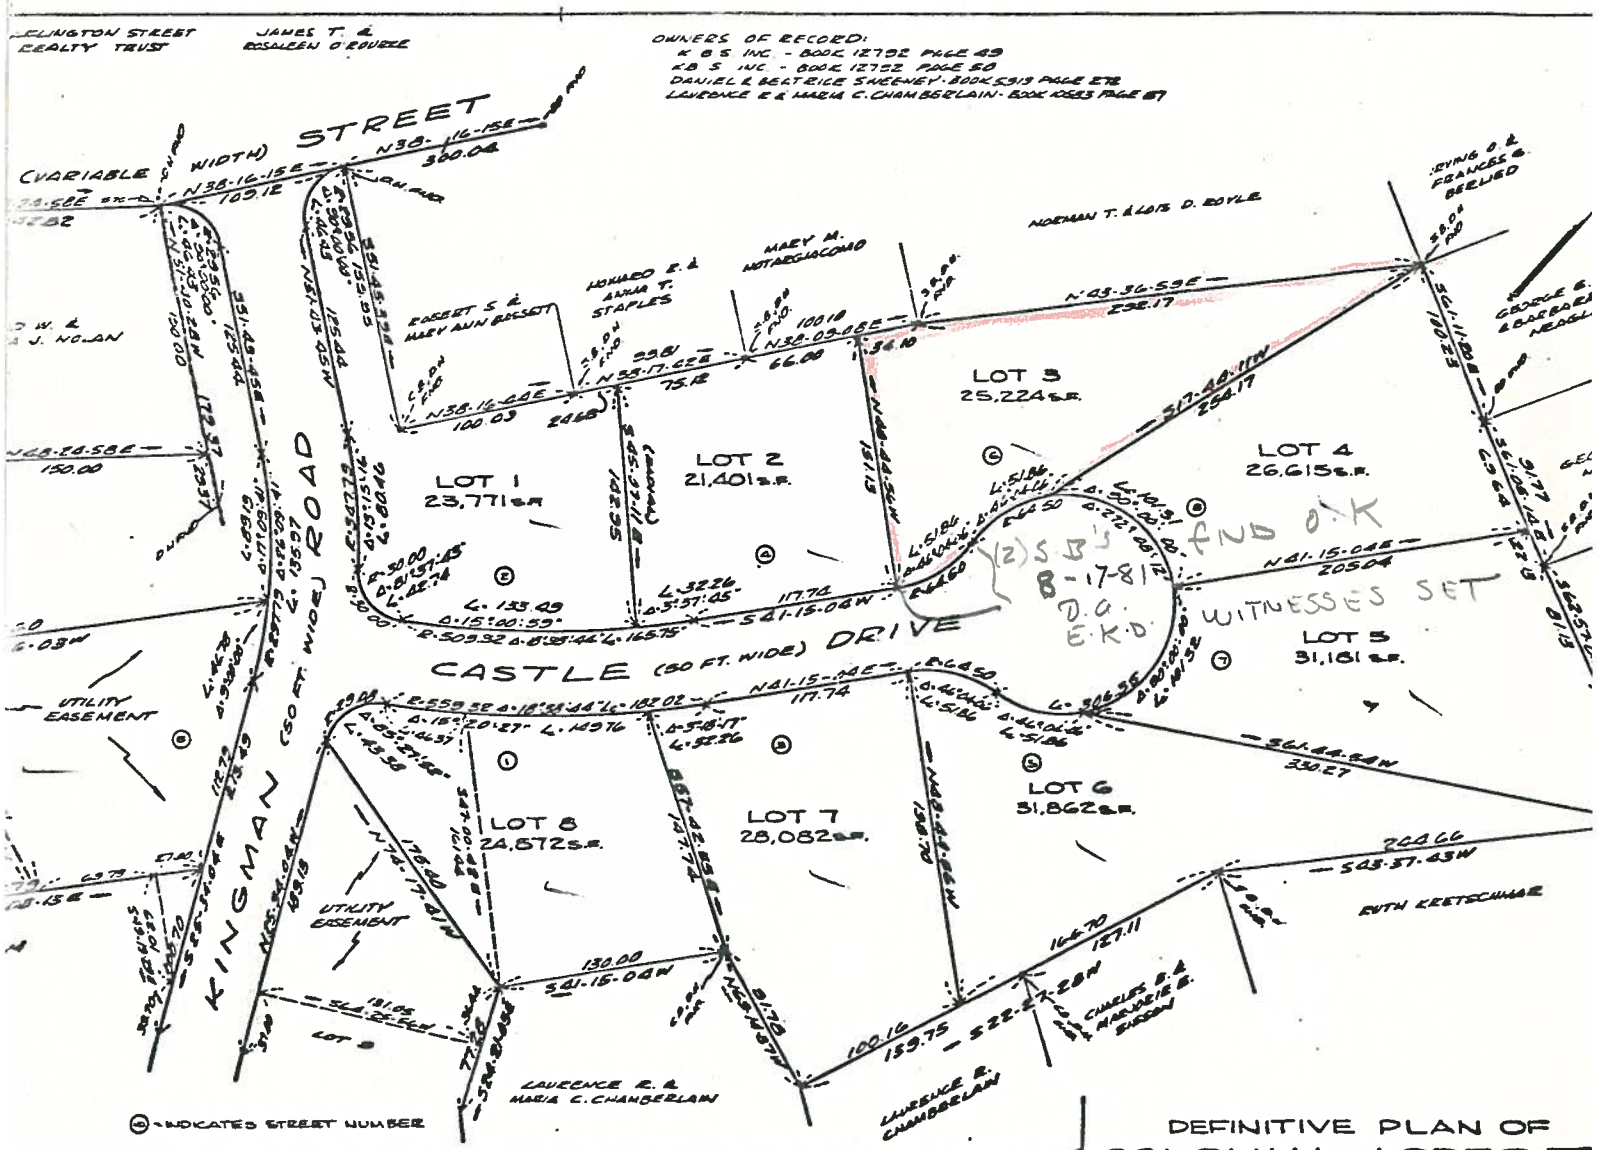

ACTON PLANNING BOARD

"THIS SUBDIVISION APPROVED SUBJECT TO A RESTRICTIVE AGREEMENT BETWEEN L.&S. BUILDERS CORP. AND THE TOWN OF ACTON, TO BE RECORDED HEREWITH."

DATE: SEPT. 11, 1978

DEFINITIVE PLAN OF
COLONIAL ACRES II
IN
ACTON - MASS

SCALE: 1 INCH = 40 FEET OCTOBER 10,

FOR: L.&S. BUILDERS CORPORAT
113 MAIN ST. - PEPPERELL - M

ENGINEERING BY: ACTON SURVEY & ENGINEERI
277 CENTRAL ST. - ACTON -

ALL SUPPLEMENTARY DATA SUBMITTED UNDER THE SUBDIVISION RULES AND REGULATIONS OF THE TOWN OF ACTON ARE AN INTEGRAL PART OF THE DEFINITIVE PLAN AND NON-COMPLIANCE WITH THE SHOWN PROPOSED PROFILES, UTILITIES, LAYOUTS AND RESTRICTIVE COVENANTS WILL VOID THE APPROVAL STATUS, UNLESS, A VARIANCE IS SPECIFICALLY APPROVED BY THE BOARD IN WRITING.

THE "ORDER OF CONDITIONS" ISSUED BY THE COMMONWEALTH OF MASS. D.E.Q.E., FILE NO. 85-23, RECORDED HEREWITH, IS AN INTEGRAL PART OF THIS DEFINITIVE SUBDIVISION PLAN.

TOWN OF ACTON

ENGINEERING DEPARTMENT

DATE: June 3, 1982

TO: L & S Builders, Corp.

SUBJECT: Notice of Inspection - Permit to Construct Within a Public Way # 81-29

LOCATION: Lot 3 - Castle Drive

The following work remains to be done:

1. We noted evidence of stones from the driveway being washed out onto the road. This situation should be corrected probably by paving the driveway.

Please contact us when the work is completed.

Signed David Abbott
Asst. Town Engineer

TOWN OF ACTON

ENGINEERING DEPARTMENT

DATE: JUNE 2, 1982

TO: L. & S. BUILDERS CORP.

SUBJECT: Notice of Inspection - Permit to Construct Within a Public Way # 81-29

LOCATION: LOT 3 - CASTLE DRIVE

The following work remains to be done:

(1) WE NOTED EVIDENCE OF STONES FROM DRIVEWAY BEING WASHED OUT ONTO ROAD. THIS SITUATION SHOULD BE CORRECTED PROBABLY BY PAVING THE DRIVEWAY.

Please contact us when the work is completed.

Signed D. a

ASSIST. Town Engineer