Date May 25, 1983 Permit No. 83-62

TOWN OF ACTON

APPLICATION FOR PERMIT TO CONSTRUCT WITHIN A PUBLIC WAY

This application must be submitted not less than five (5) days prior to any Construction within a public way.

Notice 24 hours in advance of any construction must be given to the Town Engineer.

1. Permittee: William H. Olm Address: 14 Hayward Road - Acton
2. Location of Proposed Construction: 169 Nagog Hill Road
3. Purpose of Construction: Sig Family Dwelling
4. Length of Cut: 20'
5. Width of Cut: 5'±
6. Width of Existing Pavement: 30'
7. Type of Existing Roadway Surface: ASPHALT Type of Curb: NONE
8. Type of Existing Sidewalk Surface: NONE Type of Shoulder: DIRT
9. Date of Street Opening: From ..... To .....

I, the undersigned, hereby declare that I have read and agree to the Town of Acton Specifications for Regulating Construction with Public Ways dated February 4, 1969. I have deposited the required bond with the Town of Acton, and I covenant and agree that the Town may deduct from this amount the cost of repairs to the road surface, curbs, shoulders, walls or other features within the right-of-way including replacing bounds if not completed by me to the satisfaction of the Town Engineer within the specified time.

Witness my hand and seal,

Signature of Applicant William H. Olm

Special Instructions:

This permit is for driveway construction only and does not allow cutting the pavement on Nagog Hill Road.

A separate permit will be required if the water service connection requires cutting pavement on Nagog Hill Road. (SEE PERMIT 83-72 for H_2O SERVICE)

INSP. 5-9-84 D.A. - D.H.

1) DRIVE PAVED O.K.

2) SHOULDER NEEDS CLEANUP @ DRIVE & @ POLE 36/51

3) D.H. FND. O.K.

STILL NOT DONE BUT NOT REAL SERIOUS

Permit Issued: Date MAY 27, 1983 By: D. Allt

Application Denied: Date ..... By: .....

Work Inspected and Approved: Date JULY 31, 1984 By: D. Allt

(over)

TOWN OF ACTON
TYPICAL DRIVEWAY & TRENCH DETAIL
FEB. 1969 NO SCALE

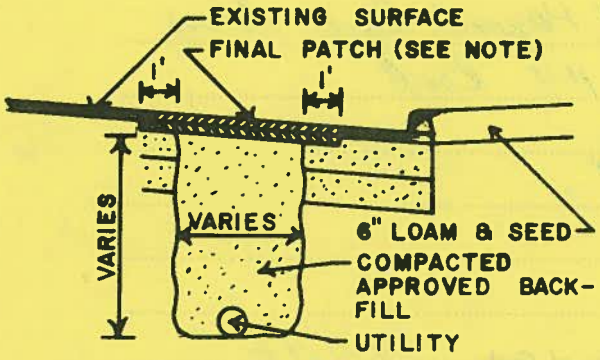

NOTE: 1. FINAL PATCH DEPTH
3" OIL TREATED ROADS
4" BIT. CONC. ROADS
2. SEE SPECIFICATIONS FOR FURTHER REQUIREMENTS

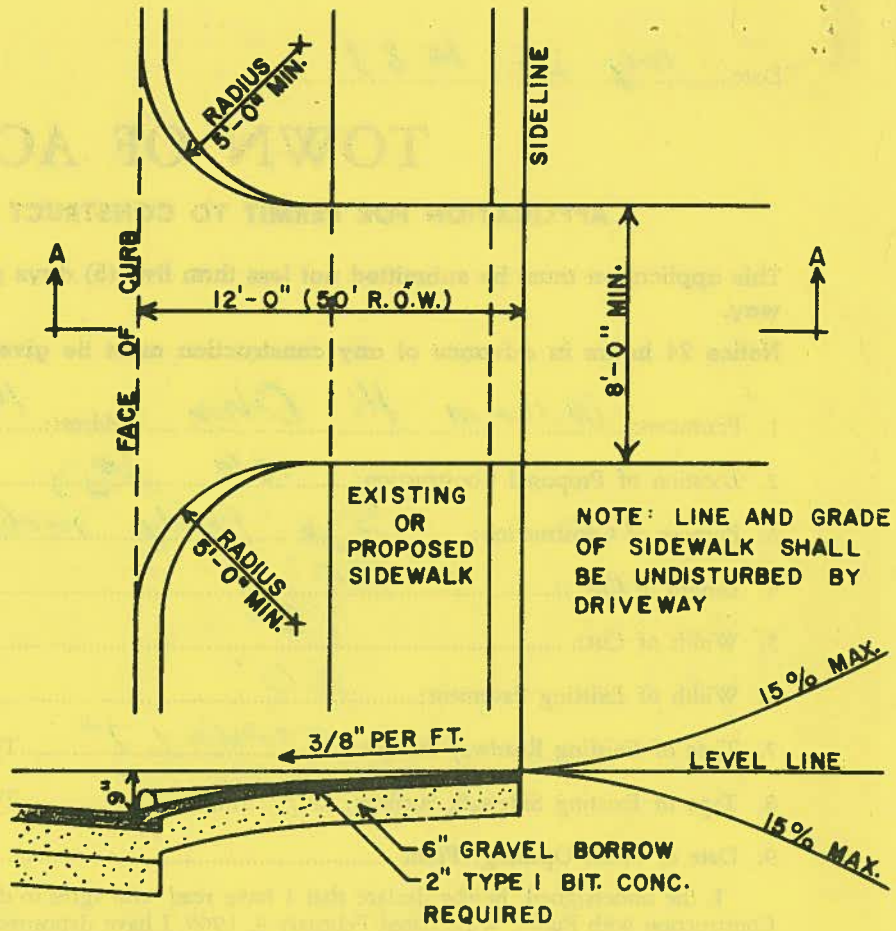

SECTION A-A

SKETCH

Date: August 15, 1984

FROM: Engineering Department

TO: Town Treasurer

SUBJECT: Bond - Permit to Construct Within a Public Way

Please release the bond in the form of:

Certified Check # 84899 Bank Middlesex Savings Bank

Pass Book #_____ Bank_____

Other (Specify)_____

in the amount of $250.00 to William G. Ohm

which is being held as security for "Permit to Construct Within a Public Way" # 83-62, Located at 169 Nagog Hill Rd.,

for authority see Section II - A specification for regulation of construction within public ways.

Work proposed under this permit has been satisfactorily completed.

Signed: David Abbott

Date: May 25, 1983

FROM: Engineering Department

TO: Town Treasurer

SUBJECT: Bond-Permit to Construct Within a Public Way

Please hold the enclosed Bond in the form of:

Certified Check # 84899 Bank Middlesex Savings Bank

Pass Book #_____ Bank_____

Other (Specify)_____

in the amount of $250.00 from (Applicant) William G. Ohm

as security for "Permit to Construct Within a Public Way" # 83-62

located at 169 Nagog Hill Road; for authority see Section IV-A, Specifications for Regulating Construction Within Public Ways. This bond is to be held until released in writing by this department.

Signed: David Abbott
Asst. Town Engineer

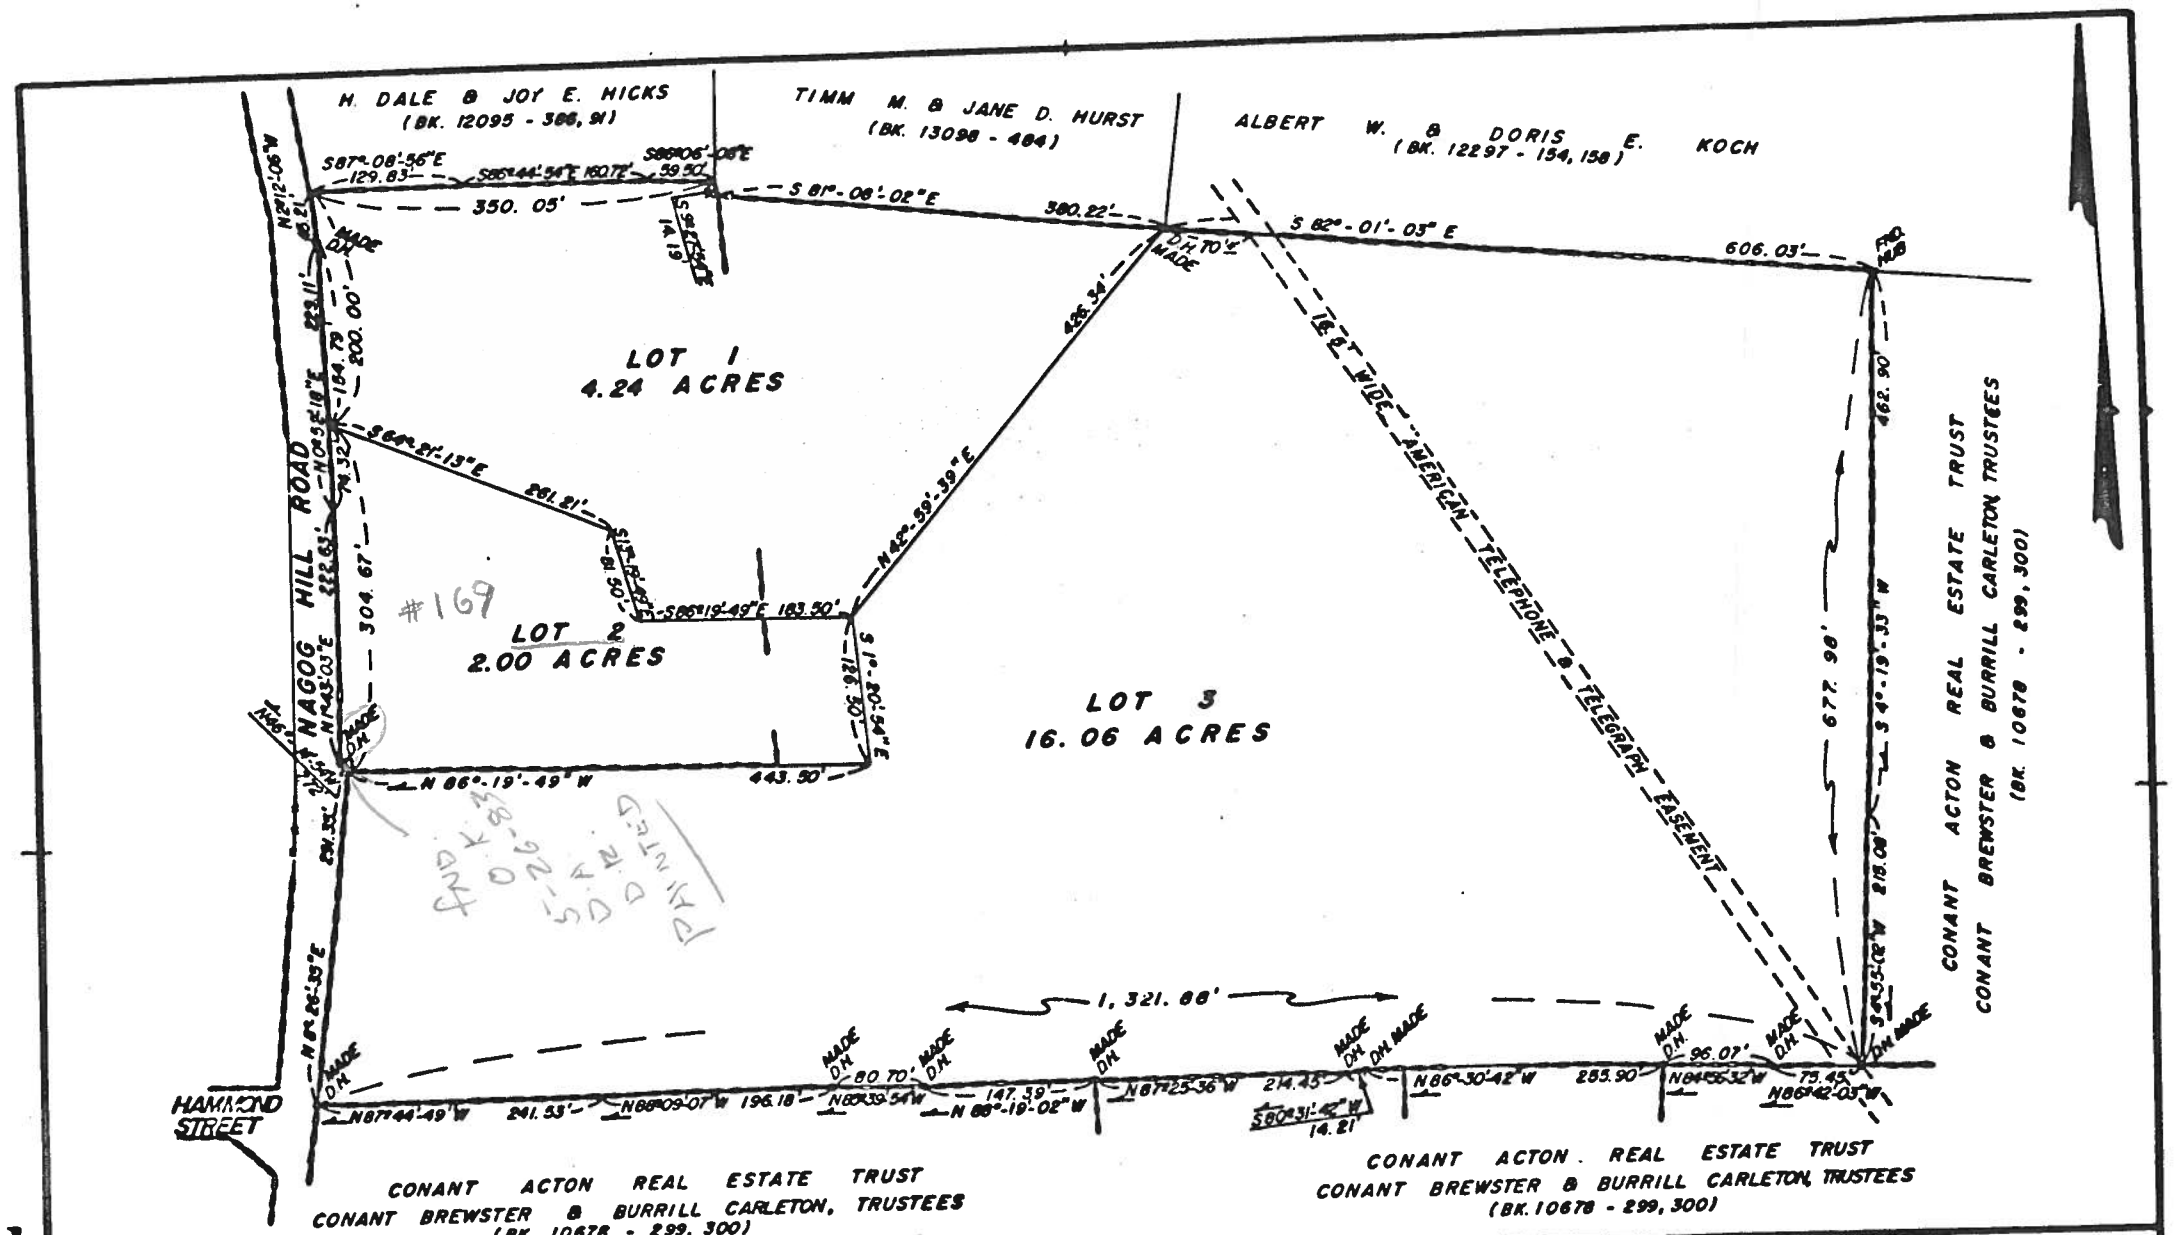

ACTON PLANNING BOARD

APPROVAL UNDER SUBDIVISION CONTROL LAW

NOT REQUIRED. C 41 S 81-P

DATE: April 19, 1979

Carol V. Shaw

Middlesex Registry of Deeds, So. Dist.
CAMBRIDGE, MASS.
Plan Number 607 of 1979
Rec'd JUNE 15 1973 at 1 31 m 8 m
with DEED Doc. No. 372
PETER H. FLAGG
LAWRENCE M. VAUGHAN ET AL
Recorded, Book 13714 Page 483
Attest: John T. Zapatka Register
FEE 11.80
BY: JJV

PLAN NUMBER 607 - 01 1979
RECORDED BOOK 13714 PAGE 483

SURV: T.J.C. | CALC: G.D.L. | TRACED: P.J.T. | CKD: D.J.J. | DEED: BK 4336 - 319
F.B. 441-72 | REF: M-3740

0 40 80 120 160 200 240 FEET
1" = 80'
0 15 30 45 60 75 METERS

I CERTIFY THAT THIS PLAN CONFORMS WITH THE RULES AND REGULATIONS OF THE REGISTERS OF DEEDS.

April 19, 1979 DATE
Edward F. Bruzzese SURVEYOR

LAND IN
ACTON, MASS.
SURVEYED FOR
PETER H. FLAGG

SCALE: 1" = 80' APRIL, 1979

CHARLES A. PERKINS CO. INC.
CIVIL ENGINEERS & SURVEYORS
444 HIGH ST. - CLINTON, MASS. 01510

JOB NO. 1539 PLAN NO. M-3943

#169

60

2

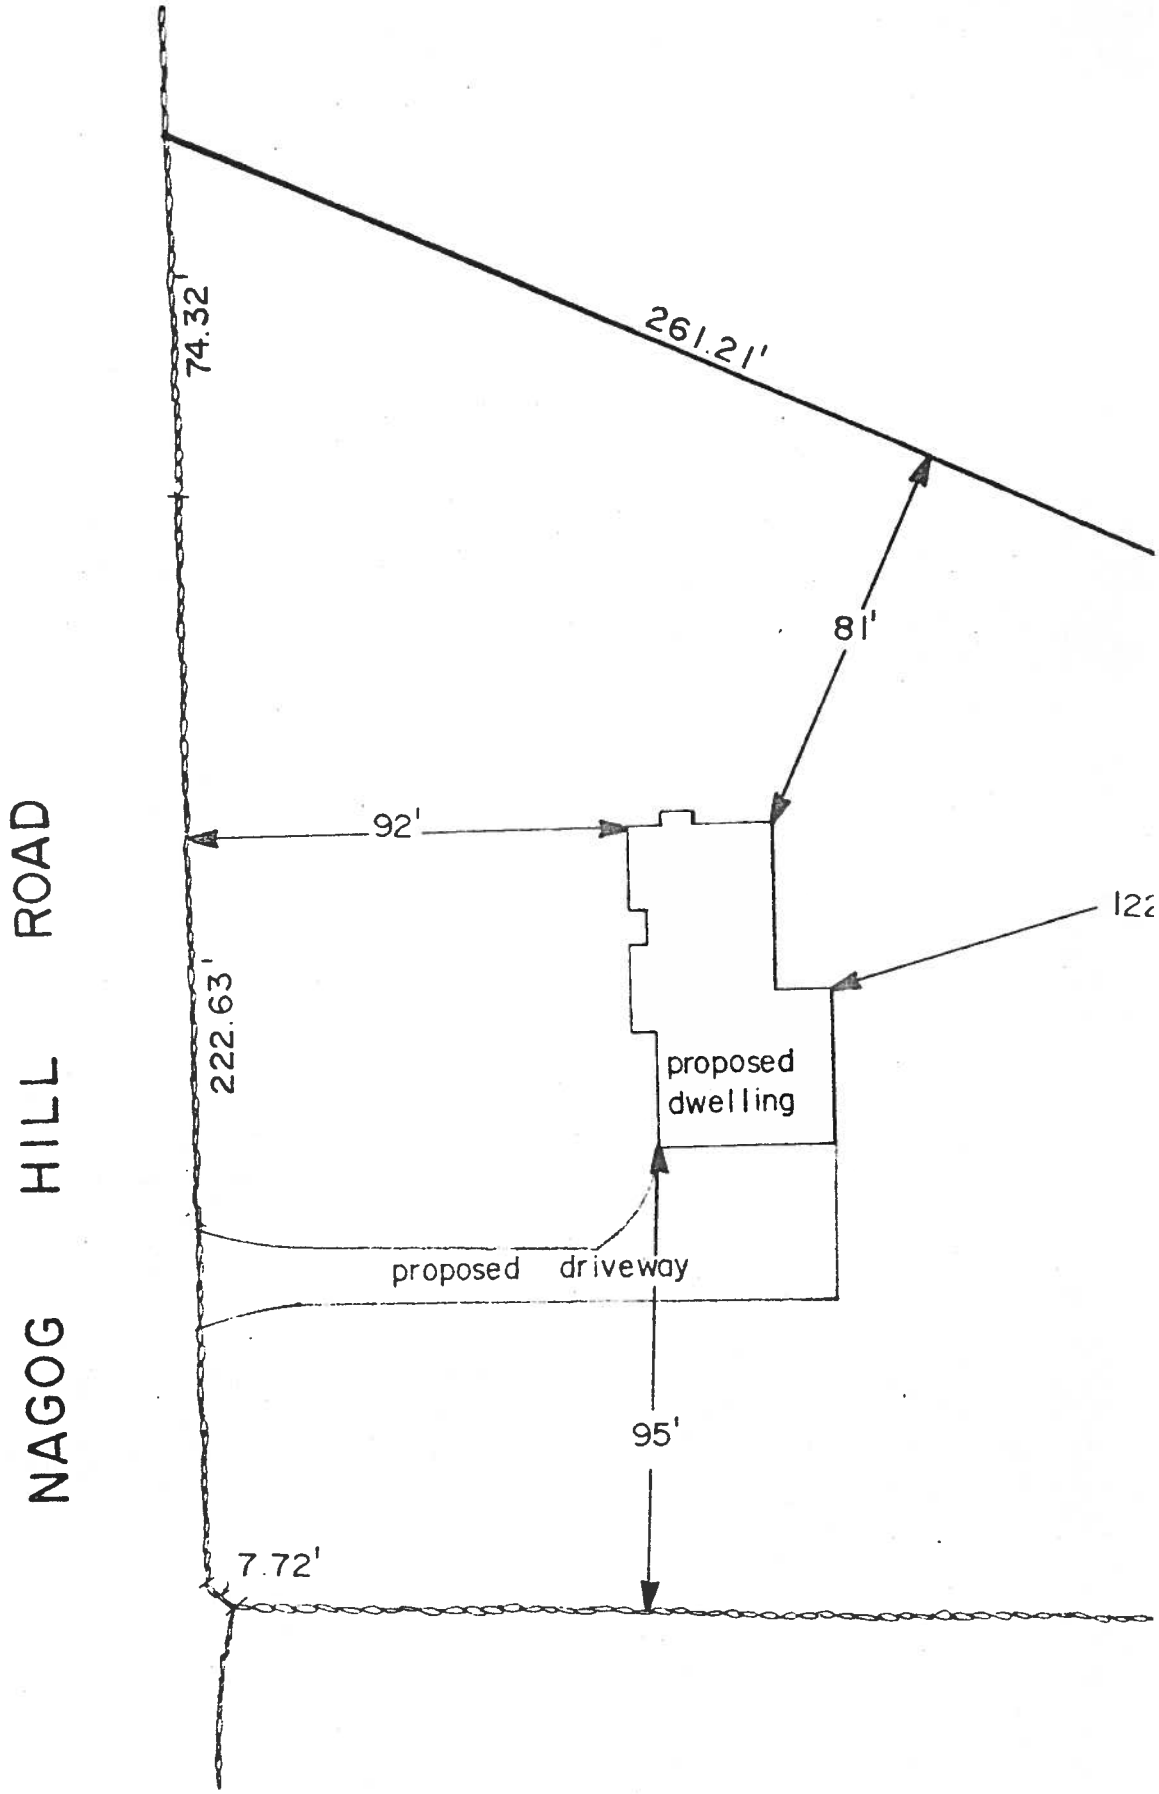
NAGOG HILL ROAD
74.32'
261.21'
81'
92'
122
222.63'
proposed dwelling
proposed driveway
95'
7.72'

FILE COPY

Town Manager
Wiring Inspector
July 28, 1983

I have inspected the underground electric service at Lot 2 Wayog Hill Rd.

This service does meet all requirements of the National Electric Code

Clarence G. Frost
Wiring Inspector

Permit # 83-62 is on file in this office for driveway construction with a $250.00 bond. The minimal amount of loaming and seeding required will not warrant the issuing of another permit.

Ralph W. Herrick
Town Engineer

83-72

TOWN OF ACTON

TOWN HALL

472 MAIN STREET

ACTON, MASSACHUSETTS 01720

TELEPHONE (617) 263-2761

NANCY H. BANKS
TOWN MANAGER

BOARD OF SELECTMEN
PAMELA P. RESOR, CHAIRMAN
DONALD R. GILBERTI, VICE-CHAIRMAN
GENA G. MANALAN, CLERK
NANCY C. HOWE
JOHN E. ORMSBEE

September 15, 1983

Francis X. Martin, Jr., Head, Rights & Permits
Boston Edison Company
800 Boylston Street - P354
Boston, Massachusetts 02199

Dear Mr. Martin:

The Board of Selectmen, at their regular meeting on Tuesday, September 13, 1983, voted to approve the request of L. Alfieri and Sons, Electrical Contractors to hook up the underground power on Pole #51 at Lot #2A on Nagog Hill Road in Acton (Permit #9393) before the public hearing.

Very truly yours,

Ann Simeone

Ann Simeone
Selectmen's Secretary

as
cc: Engineering Department
L. Alfieri & Sons
Electrical Contractor
2 Michigan Drive
Hudson, MA 01749

RECEIVED
SEP 15 1983
ACTON ENGINEERING DEPT.

TOWN OF ACTON
INTER-DEPARTMENTAL COMMUNICATION

DATE: NOVEMBER 8, 1983

TO: ANN SIMEONE, S. S.

FROM: ENGINEERING DEPARTMENT

SUBJECT: BOSTON EDISON PETITION - CONDUIT

This petition is for 5' of conduit on Nagog Hill Road for a new underground service to a house under construction. This will involve minimum disruption of the road shoulder and no cutting of the pavement. We are currently holding a $250.00 Driveway Permit Bond and a $500.00 Water Service Cut Bond on this project. This work can be covered by the Driveway Permit.

Ralph W. Herrick
Town Engineer

DA:ec

0207E

83-62
83-72