Date 7-30-86 Permit No. 86-97

883-2006
67-969-
508-356-80

TOWN OF ACTON

APPLICATION FOR PERMIT TO CONSTRUCT WITHIN A PUBLIC WAY

This application must be submitted not less than five (5) days prior to any Construction within a public way.

Notice 24 hours in advance of any construction must be given to the Town Engineer.

1. Permittee: Benchmark Construction Inc. Address: 11 Trafalgar Square Nashua, NH 03063
1A. Telephone # 603-883-2006
2. Location of Proposed Construction: 36 Knox Trail Road Acton, Ma
3. Purpose of Construction: Curb cut for proposed driveway
4. Length of Cut: 70 lf
5. Width of Cut: 5 lf
6. Width of Existing Pavement: 28 lf
7. Type of Existing Roadway Surface: 3" Pavement Type of Curb: None
8. Type of Existing Sidewalk Surface: None Type of Shoulder: gravel
9. Date of Street Opening: From ..... To .....
10. For Work Involving Excavations: Dig Safe Number 86310834

I, the undersigned, hereby declare that I have read and agree to the Town of Acton Specifications for Regulating Construction with Public Ways dated August 3, 1982. I have deposited the required bond with the Town of Acton, and I covenant and agree that the Town may deduct from this amount the cost of repairs to the road surface, curbs, shoulders, walls or other features within the right-of-way including replacing bounds if not completed by me to the satisfaction of the Town Engineer within the specified time.

Special Instructions:

Signature of Applicant [signature]
BENCHMARK CONSTRUCTION INC.

INSP. 4-3-87 DA & DR
STILL UNDER CONST

INSP. 7-31-86 DR. & T.W.

3 BNDS DESTROYED - 2 ROAD BNDS & 1 PROP. CORNER
SHOULDER WAS NATURAL - BERM IS SCARRED & MARKED
SEE PERMIT #'S 86-98 & 99

Permit Issued: Date AUG. 4, 1986 By: David F. Abbott

Application Denied: Date ..... By: .....

~~Work Inspected and Approved~~: Date 12/1/95 By: [signature]

FORFEITED

(over) INDEXED

TOWN OF ACTON
TYPICAL DRIVEWAY & TRENCH DETAIL

FEB. 1969 NO SCALE

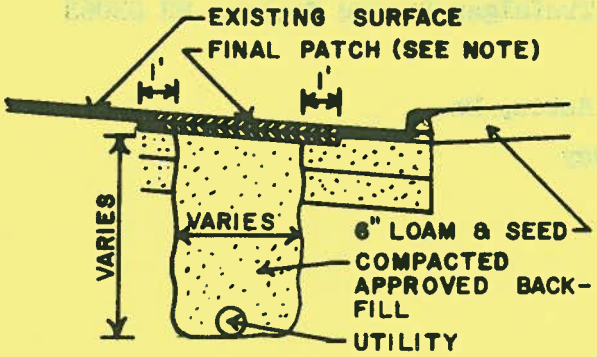

NOTE: 1. FINAL PATCH DEPTH
3" OIL TREATED ROADS
4" BIT. CONC. ROADS
2. SEE SPECIFICATIONS FOR FURTHER REQUIREMENTS

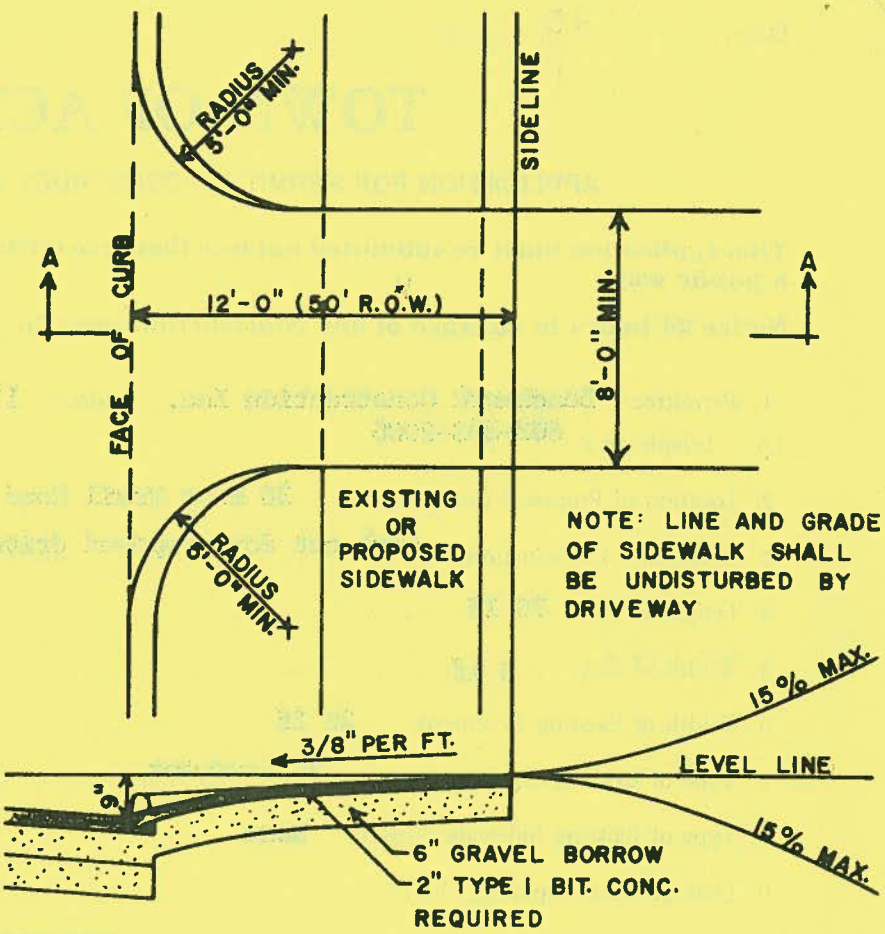

SECTION A-A

SKETCH

Date: 7/30/86

FROM: Engineering Department

TO: Town Treasurer

SUBJECT: Bond-Permit to Construct Within a Public Way

Please hold the enclosed Bond in the form of:

Certified Check # 304277 Bank MERCHANT'S NATIONAL BANK

Pass Book #_____ Bank_____

Other (Specify)_____

in the amount of $250.00 from (Applicant) BENCHMARK CONST. INC.

as security for "Permit to Construct Within a Public Way" # 86-97

located at 36 KNOX TRAIL ; for authority

see Section IV-A, Specifications for Regulating Construction Within

Public Ways. This bond is to be held until released in writing by

this department.

Signed: David Albert

Town Engineer

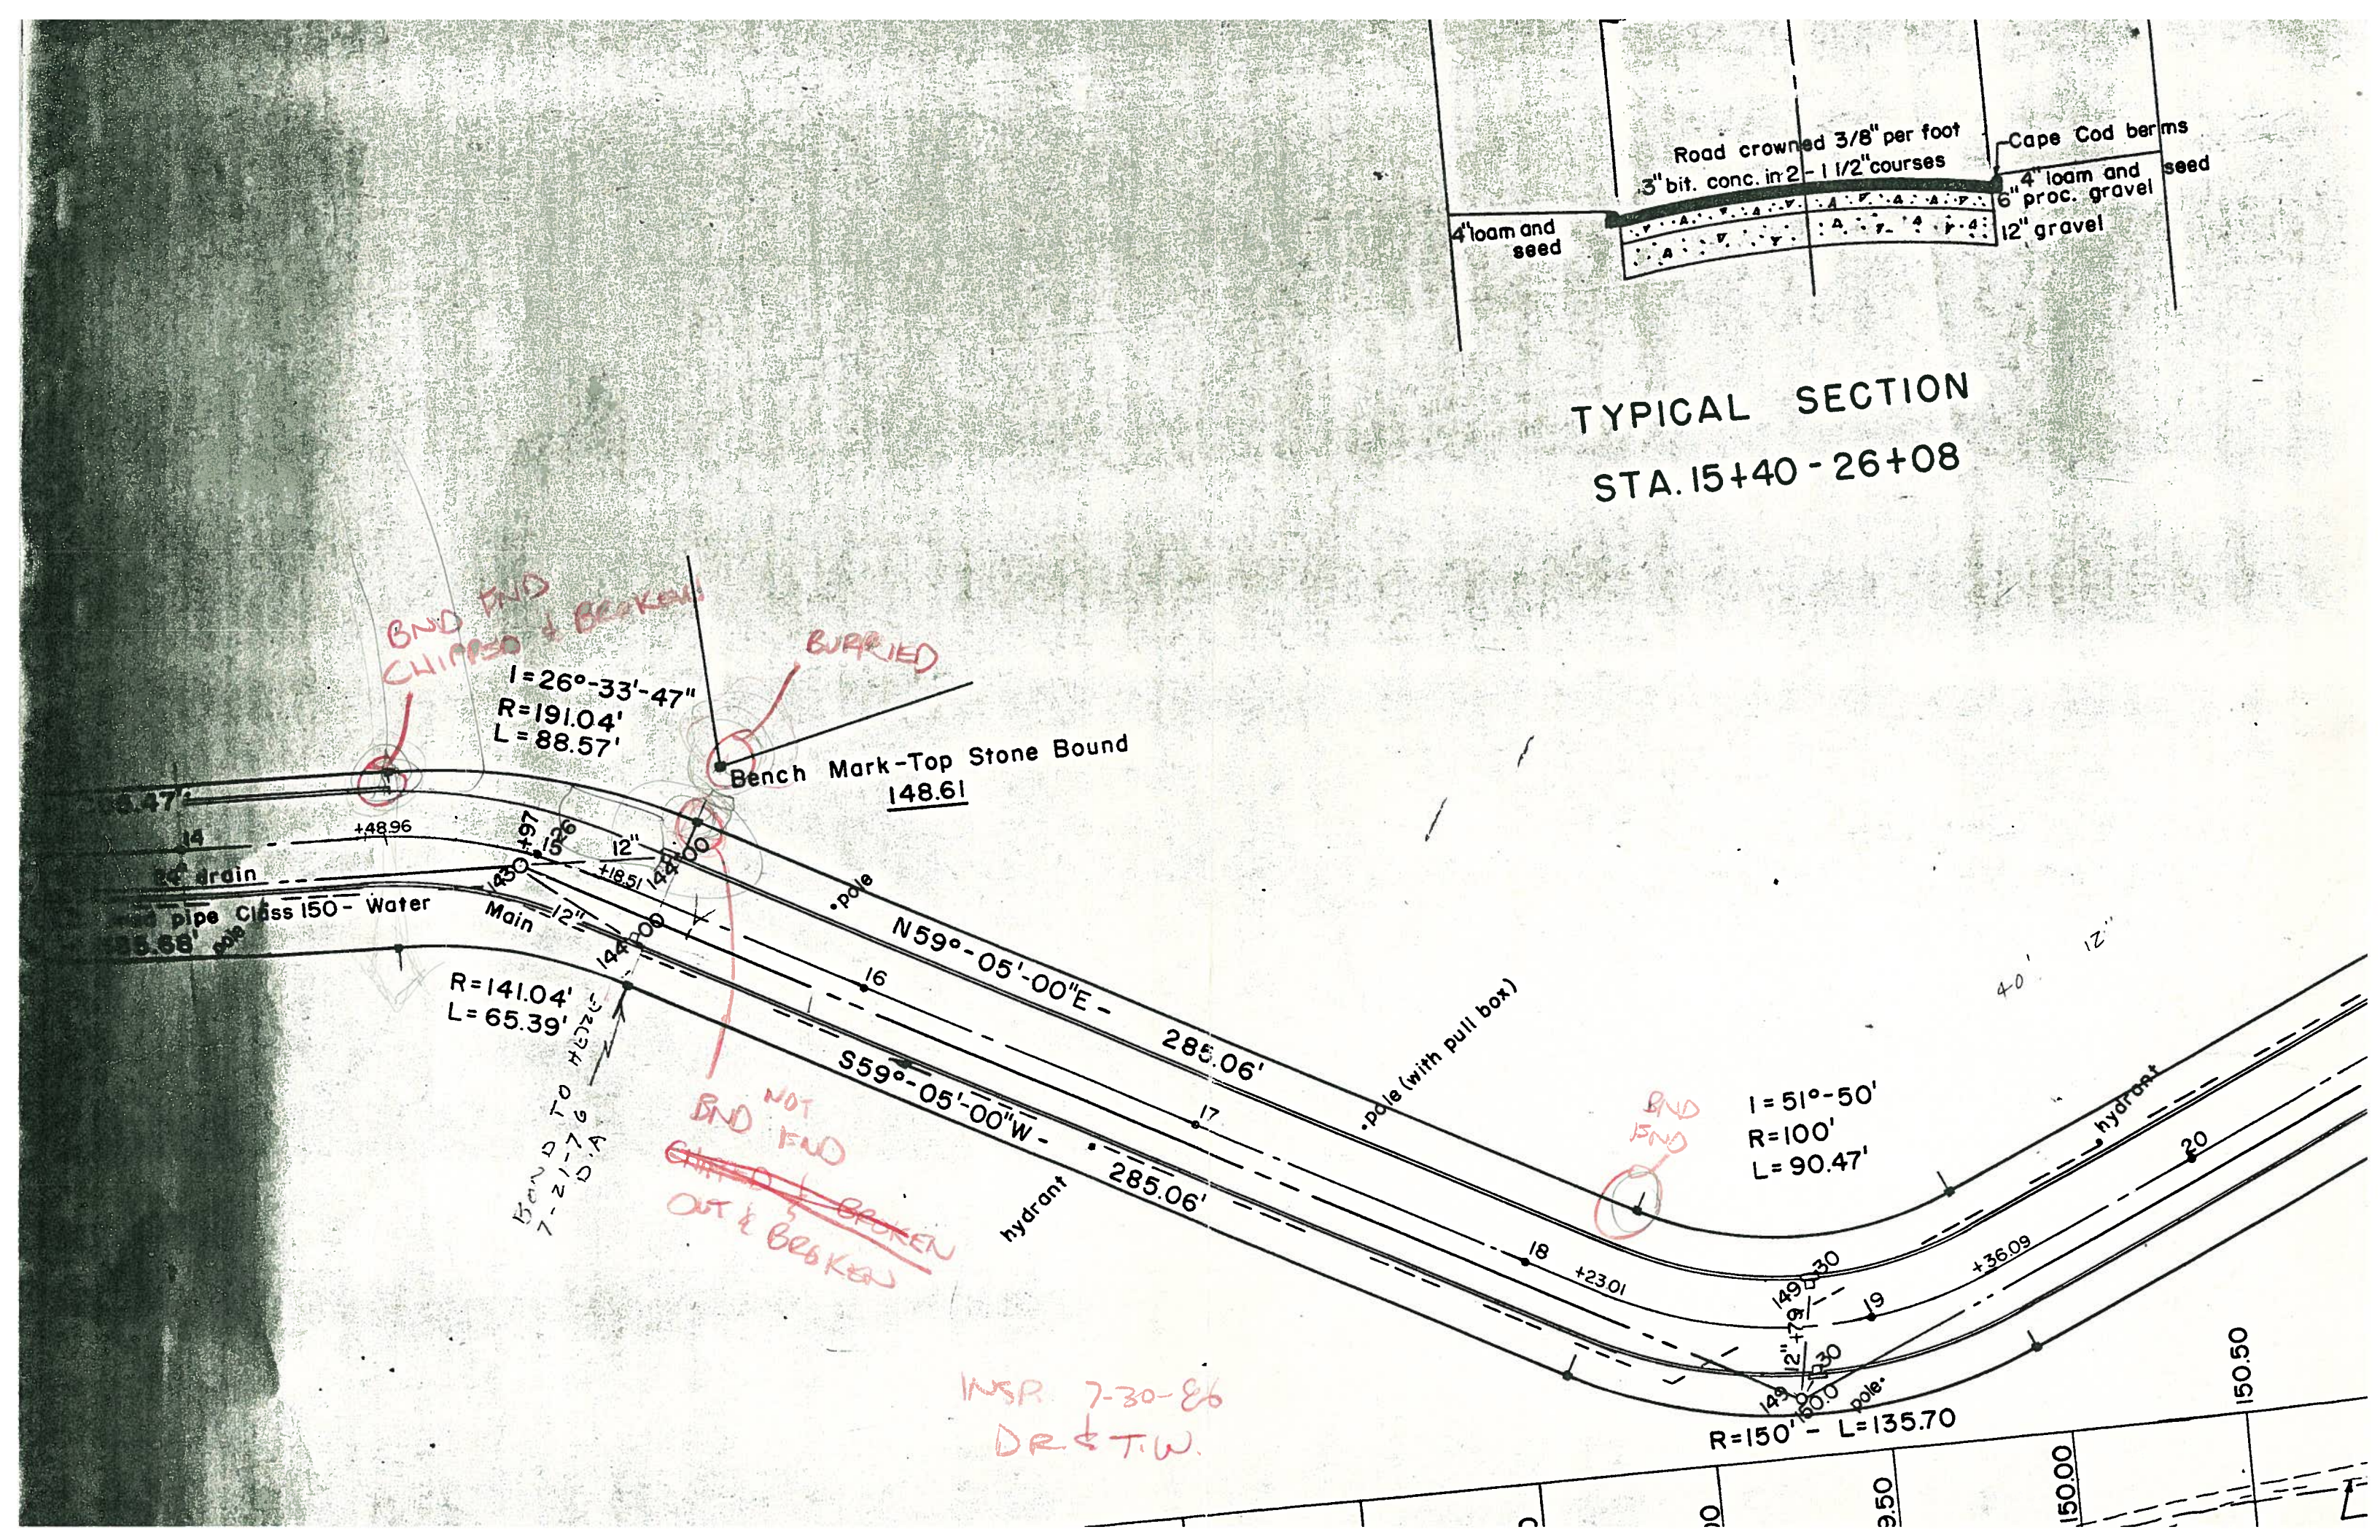

Road crowned 3/8" per foot
3" bit. conc. in 2 - 1 1/2" courses
Cape Cod berms
4" loam and seed
6" proc. gravel
12" gravel
4" loam and seed
TYPICAL SECTION
STA. 15+40 - 26+08
BND FND CHIPPED & BROKEN
BURRIED
I = 26°-33'-47"
R = 191.04'
L = 88.57'
Bench Mark-Top Stone Bound
148.61
+48.96
+18.51
drain
pipe Class 150 - Water Main
pole
N59°-05'-00"E - 285.06'
pole (with pull box)
R = 141.04'
L = 65.39'
BOND TO HEDGE 7-21-76 D.A.
BND NOT FND
~~CHIPPED & BROKEN~~
OUT & BROKEN
S59°-05'-00"W - 285.06'
hydrant
BND FND
I = 51°-50'
R = 100'
L = 90.47'
hydrant
+23.01
+36.09
pole
R = 150' - L = 135.70
40'
12"
150.50
150.00
INSP. 7-30-86
DR & T.W.

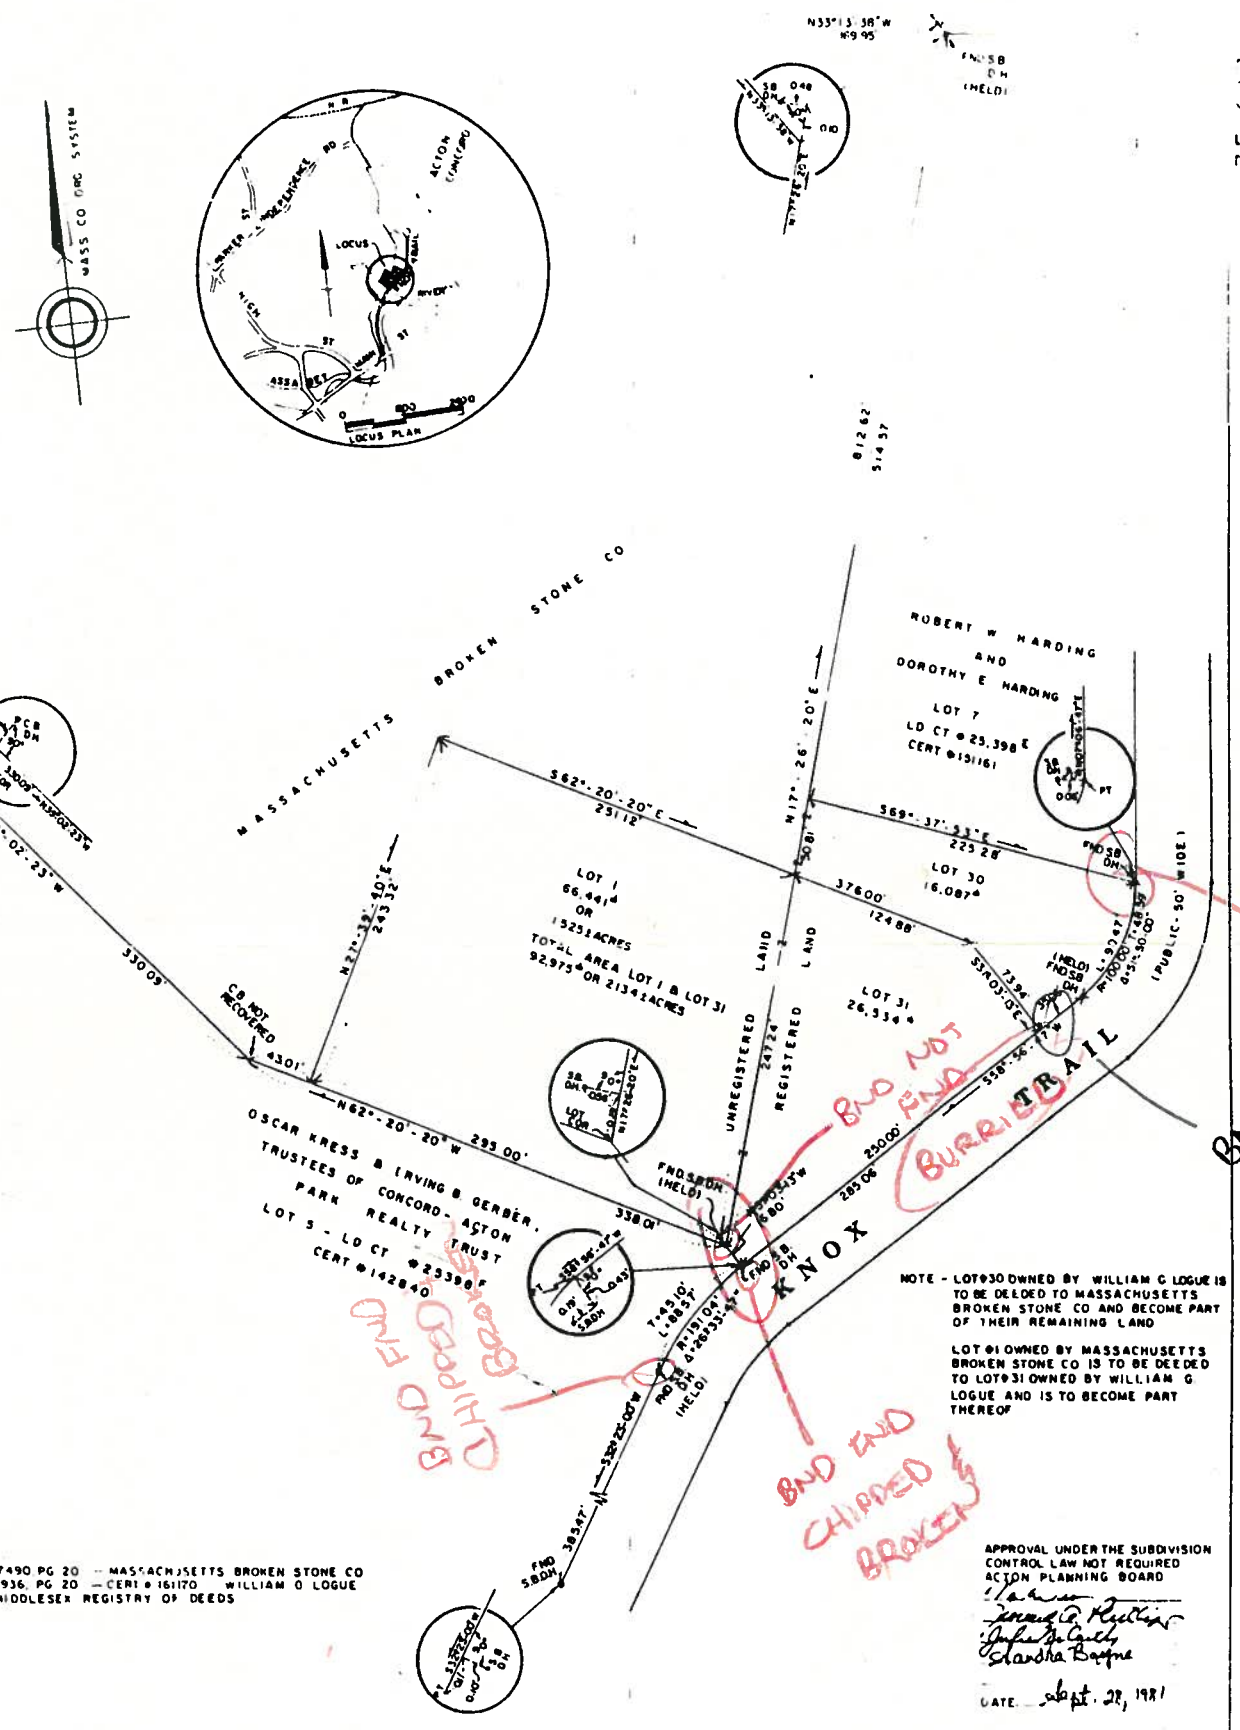

PLAN OF LAND IN ACTON, MASS

OWNED BY LOT 1 - MASSACHUSETTS BROKEN STONE CO
LOTS 30 AND 31 - WILLIAM G LOGUE

SCALE 1" = 40'

JOSEPH R SULLIVAN
REGISTERED LAND SURVEYOR

JULY 2, 1981

SURVEY BY MAC CARTHY & SULLIVAN ENGINEERING INC.
81 SPEEN ST, NATICK, MASS

35,613

#2792 A
102 of 1983

WILLIAM R. BINGHAM & ASSOCIATES
ENGINEERS & SURVEYORS
24 COLUMBIA STREET
LEOMINSTER, MASSACHUSETTS 01453
(617) 537-5296

September 28, 1987

Benchmark Construction Co.
9 Trafalgar Square
Nashua, N. H. 03063

RE: Knox Trail - Acton

Gentlemen:

I hereby certify that on August 31, 1987, this company reestablished the position of 2 street bounds which were missing on Knox Trail.

We also reset these 2 street bounds on the same date.

Very truly yours,

William R. Bingham

William R. Bingham

TOWN OF ACTON, MA 01720

DEPARTMENT OF PUBLIC WORKS

October 16, 1987

William R. Bingham & Associates
24 Columbia Street
Leominster, MA 01453

Dear Sirs,

Our department is in receipt of a copy of your letter to Benchmark Construction Co. regarding the replacement of two road bounds on Knox Trail.

In order to verify the fact that the bounds had been replaced, we inspected the site and found the bound at the P.C. to be loose. The fill around this bound should be compacted and the location re-certified to ensure proper placement.

If you have any questions regarding this matter, please feel free to contact me at 264-9628.

Sincerely,

Dennis P. Ring
Engineering Assistant II

Town of Acton
Permit to Construct Within a Public Way
(Forfeit)

To: Town Treasurer

Date: 11/30/95

From: Engineering Department

Subject: Performance Deposit - Permit to Construct Within a Public Way #: 86-97

Please transfer the performance deposit in the form of:

Certified Check #: 304277 Bank: MERCHANTS NATIONAL BANK

Personal Check #: _____ Bank: _____

Other (specify): _____

Posted by (Permitee) BENCHMARK CONST. INC.

In the amount of $ 250.00, from Account # 796 to Account # 182.

These funds were being held as security for Permit to Construct Within a Public Way #: 86-97

located at (address) 36 KNOX TRAIL

For authority, see section 3.1 of the Town of Acton Specifications for Regulating Construction Within Public Ways. The work proposed under this permit has not been satisfactorily completed and the performance deposit posted by the Permitee will be utilized by the Town of Acton or its authorized agent to fulfill the obligations associated with the issuance of this permit.

Amount: $ 250.00

Mailing Address of Permitee:

BENCHMARK CONST. INC.

11 TRAFALGAR SQ

NASHUA, N.H. 03063

Signed: Dennis P. Ring
Acton Engineering Department